


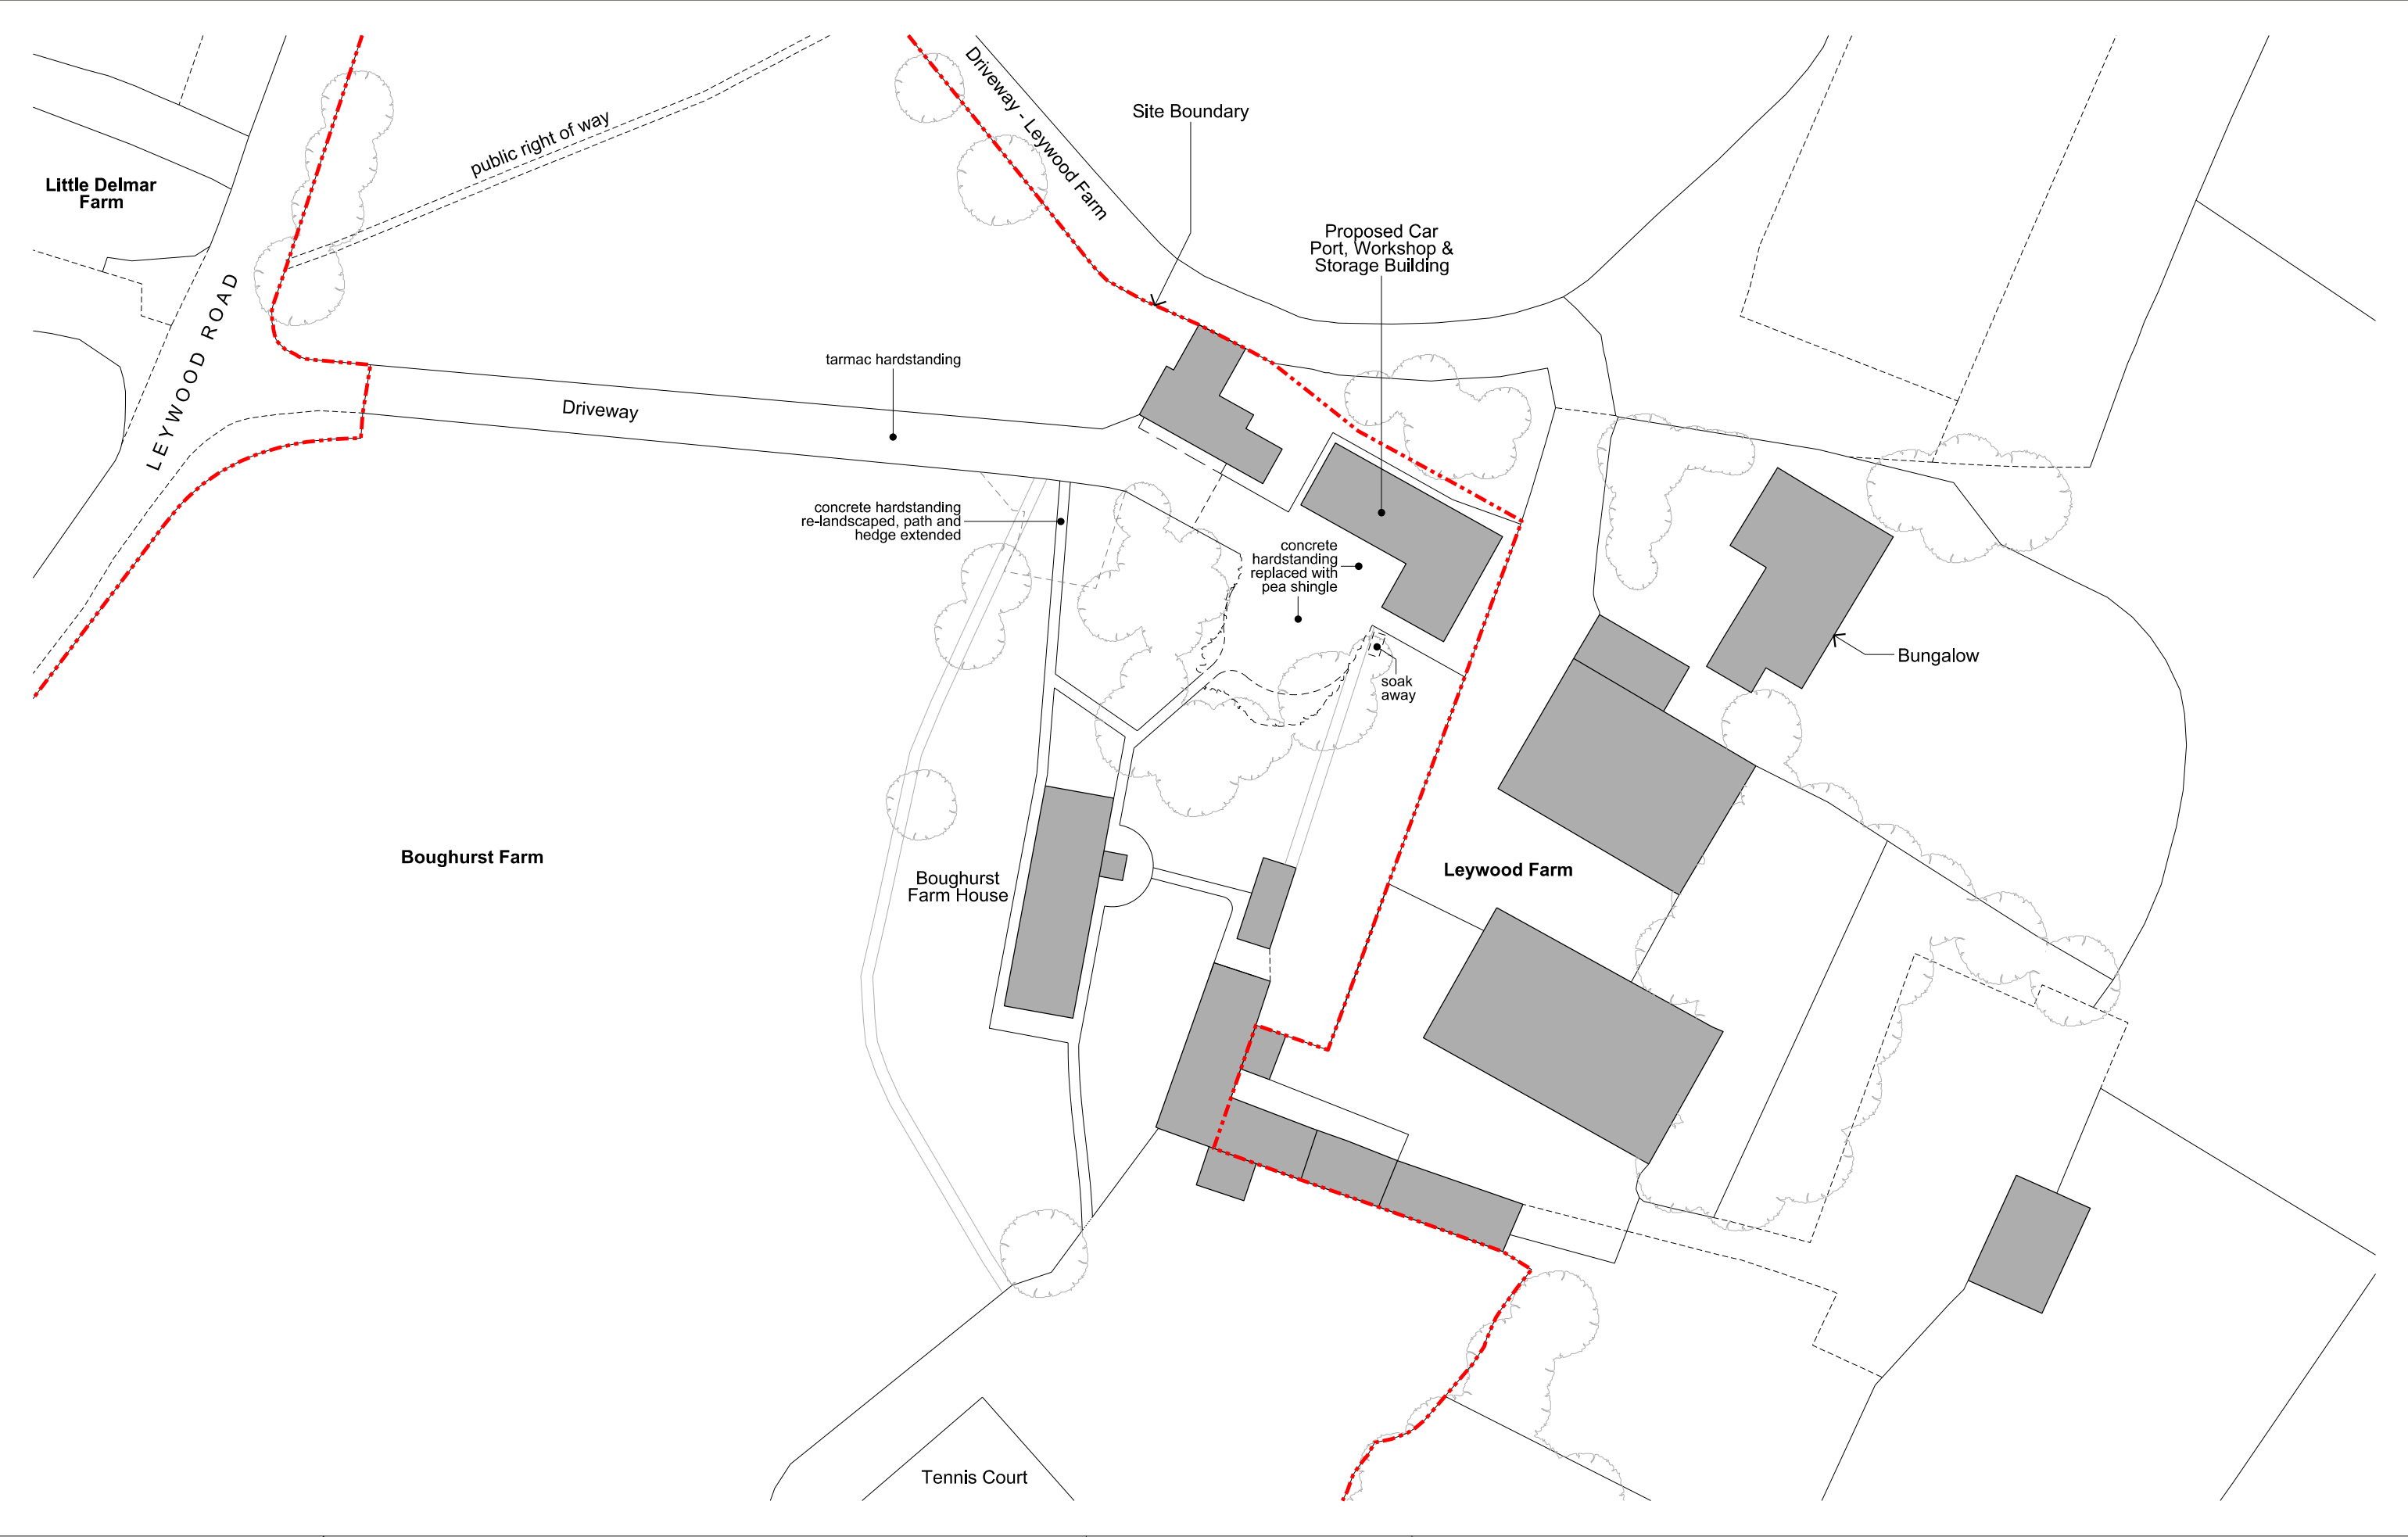

NOTES Do not scale from this drawing, use figured dimensions only. All dimensions to be checked on site. This drawing is to be read in conjunction with all consultants information. Any discrepancies between drawings should be reported to the Architect Immediately. RJP Architects is a limited company registered in England and Wales no. 11694436. © RJP ARCHITECTS LTD	DATE 17.04.23	REV -	NOTES Memo 001: Issued for Planning.	RJP ARCHITECTS www.rjparchitects.com 97 The Street, Willesborough, Ashford TN24 0NA 07739316458 office@rjparchitects.com	PROJECT Car Port, Workshop & Storage Building Boughurst Farm, Leywood Road, Harvel, DA13 0UD	REF 2301_CPB	STATUS Planning 0 5 10 20m	SCALE 1:500 at A3	DRAWING Block Plan Proposed SP_03 REV.	
---	-------------------------------------	-----------------------------	--	--	---	------------------------------------	---	---	--	-----------------------------------