



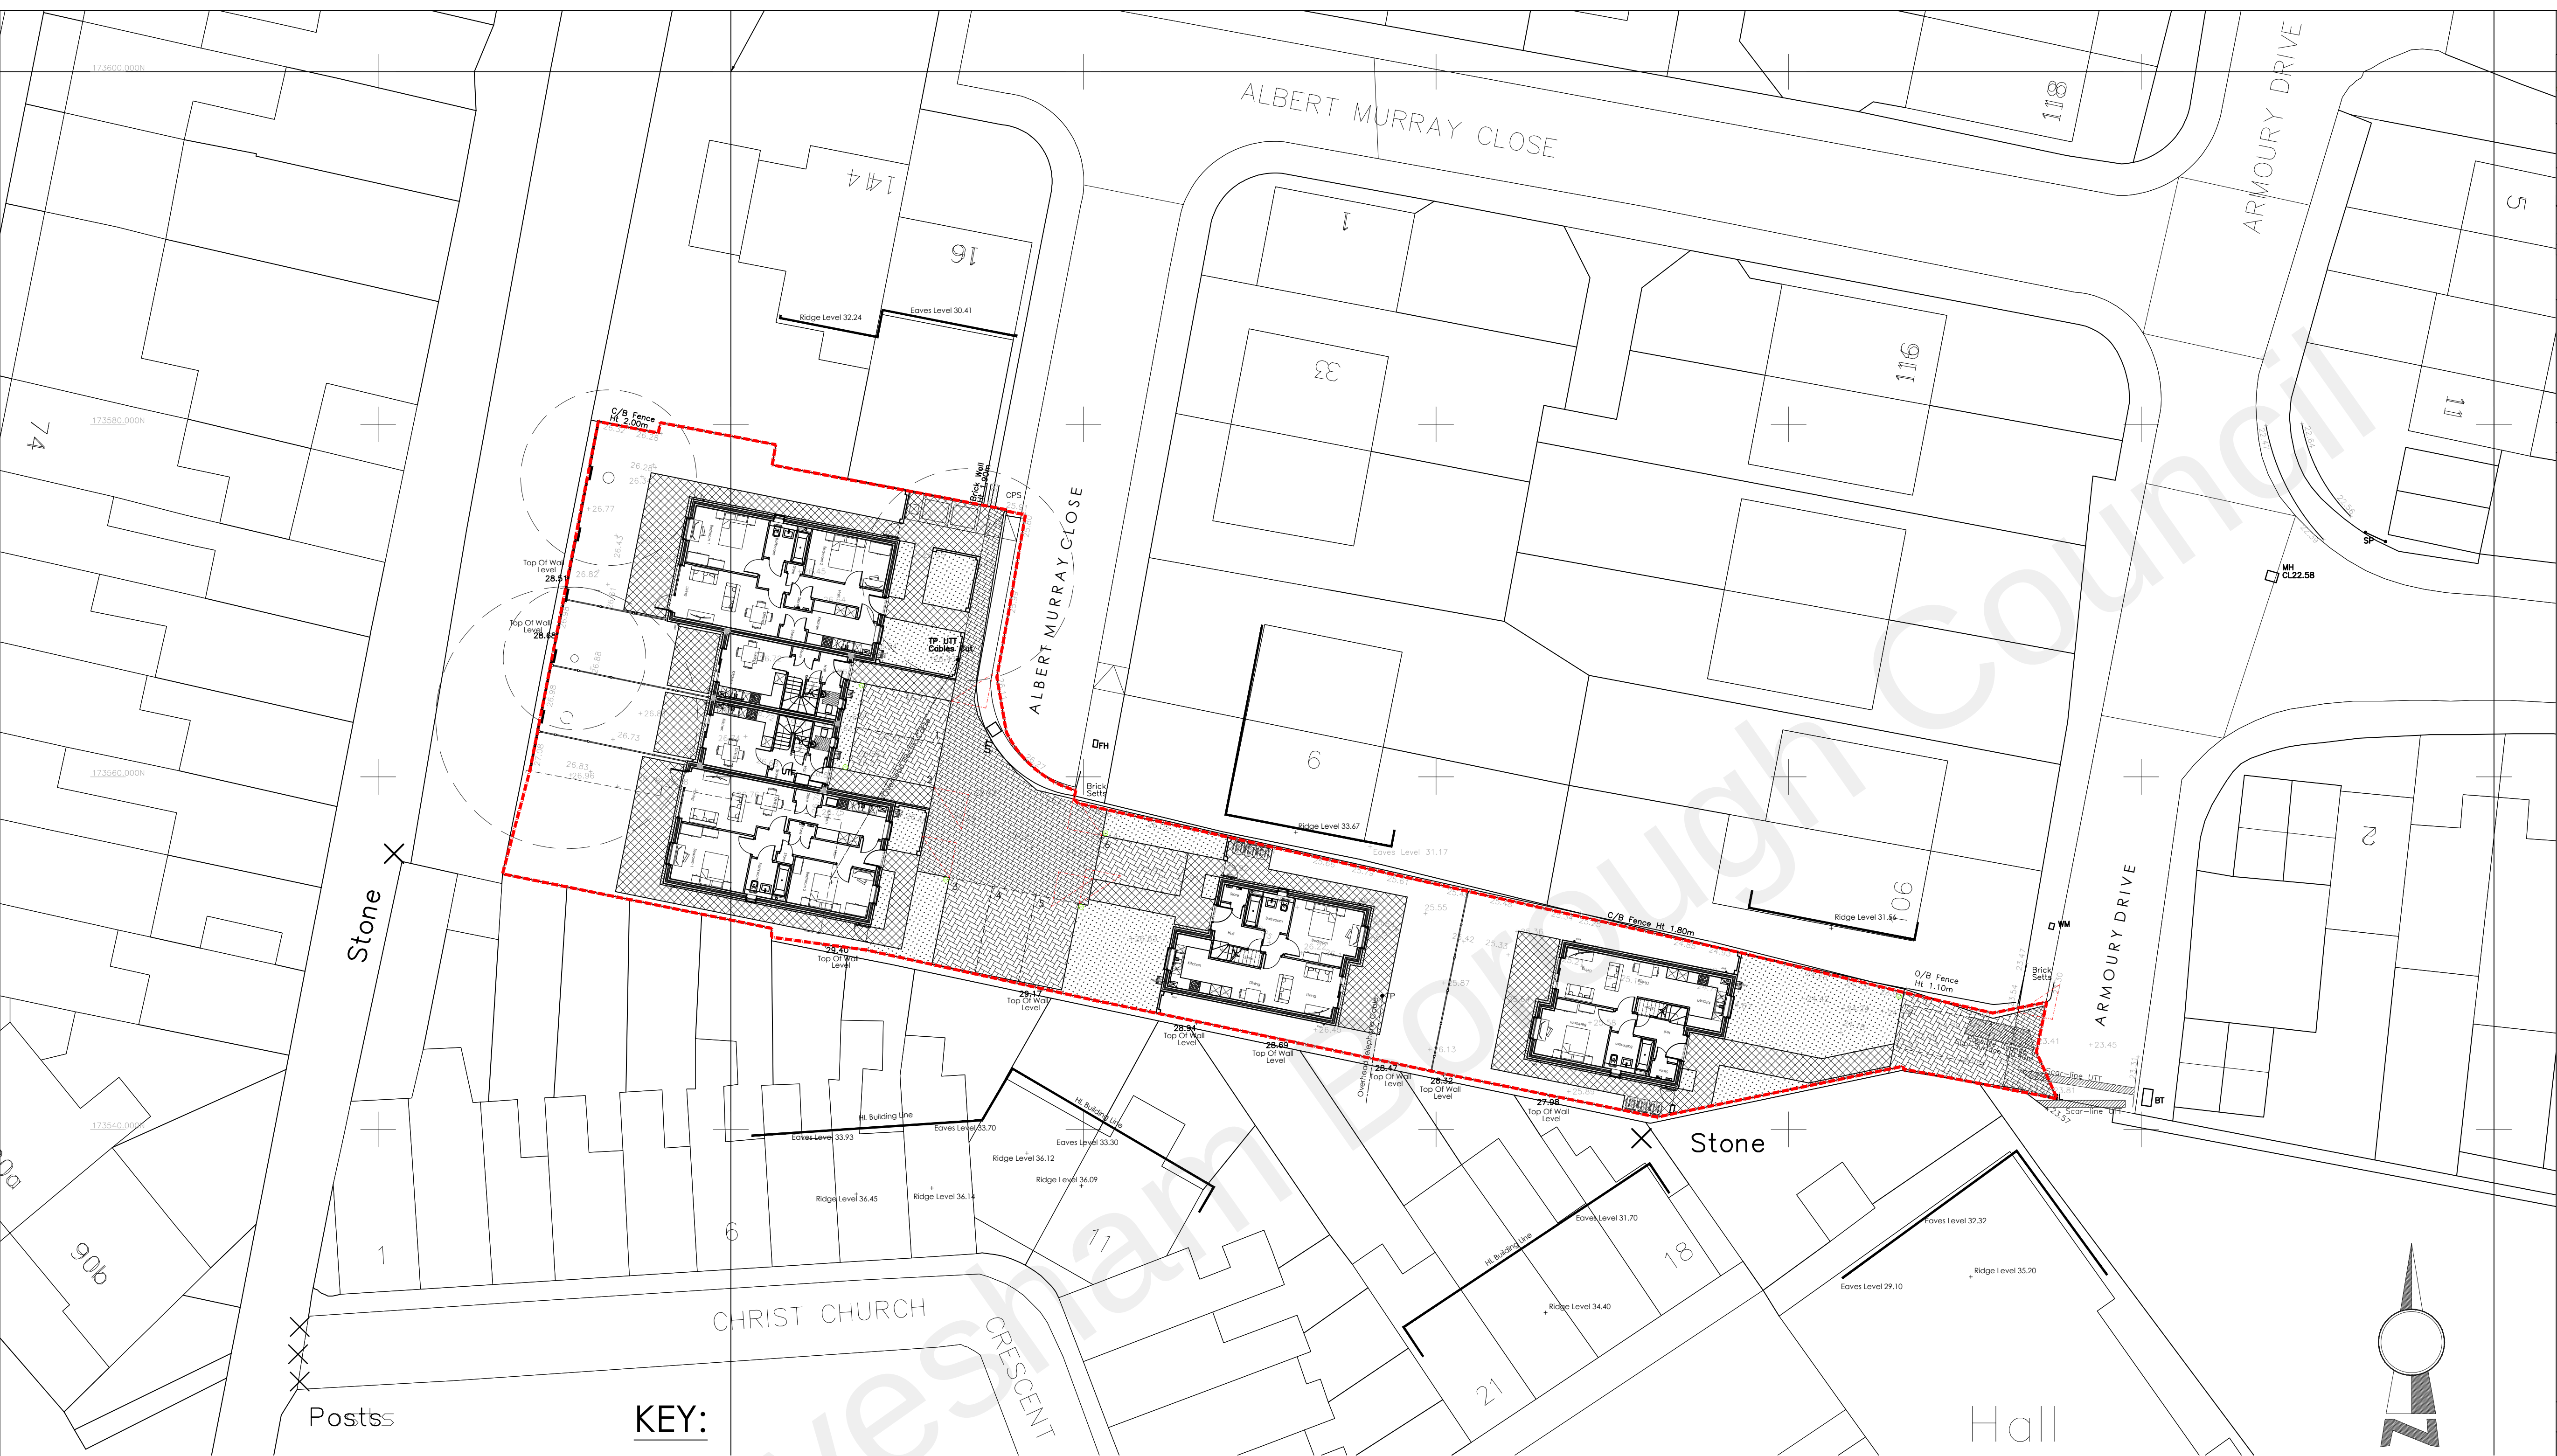

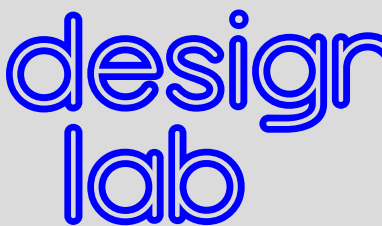

DRAWING STATUS:
PRELIMINARY

GENERAL NOTES
1. DO NOT SCALE
2. All dimensions are in millimeters unless stated otherwise

REV	AMENDMENTS	BY	DATE
 Architectural Design Lab Ltd. Lombard House 12 - 17 Upper Bridge Street Canterbury Kent CT1 2NF Tel. : no : 01227 634600 Email : mail@adl15.com Drawn : MG Date : Jan 22 Scale : 1:200@A1 Checked : MG Title : PROPOSED SITE LAYOUT EXTERNAL FINISHES Job : LAND AT ARMOURY DRIVE, GRAVESEND, KENT, DA12 1NB Drg. No : 2202-S-104 Rev : P1 Dwg file name: A1 Copyright Reserved Architectural Design Lab Ltd.			

PROPOSED SITE LAYOUT PLAN ~ EXTERNAL FINISHES PLANS