


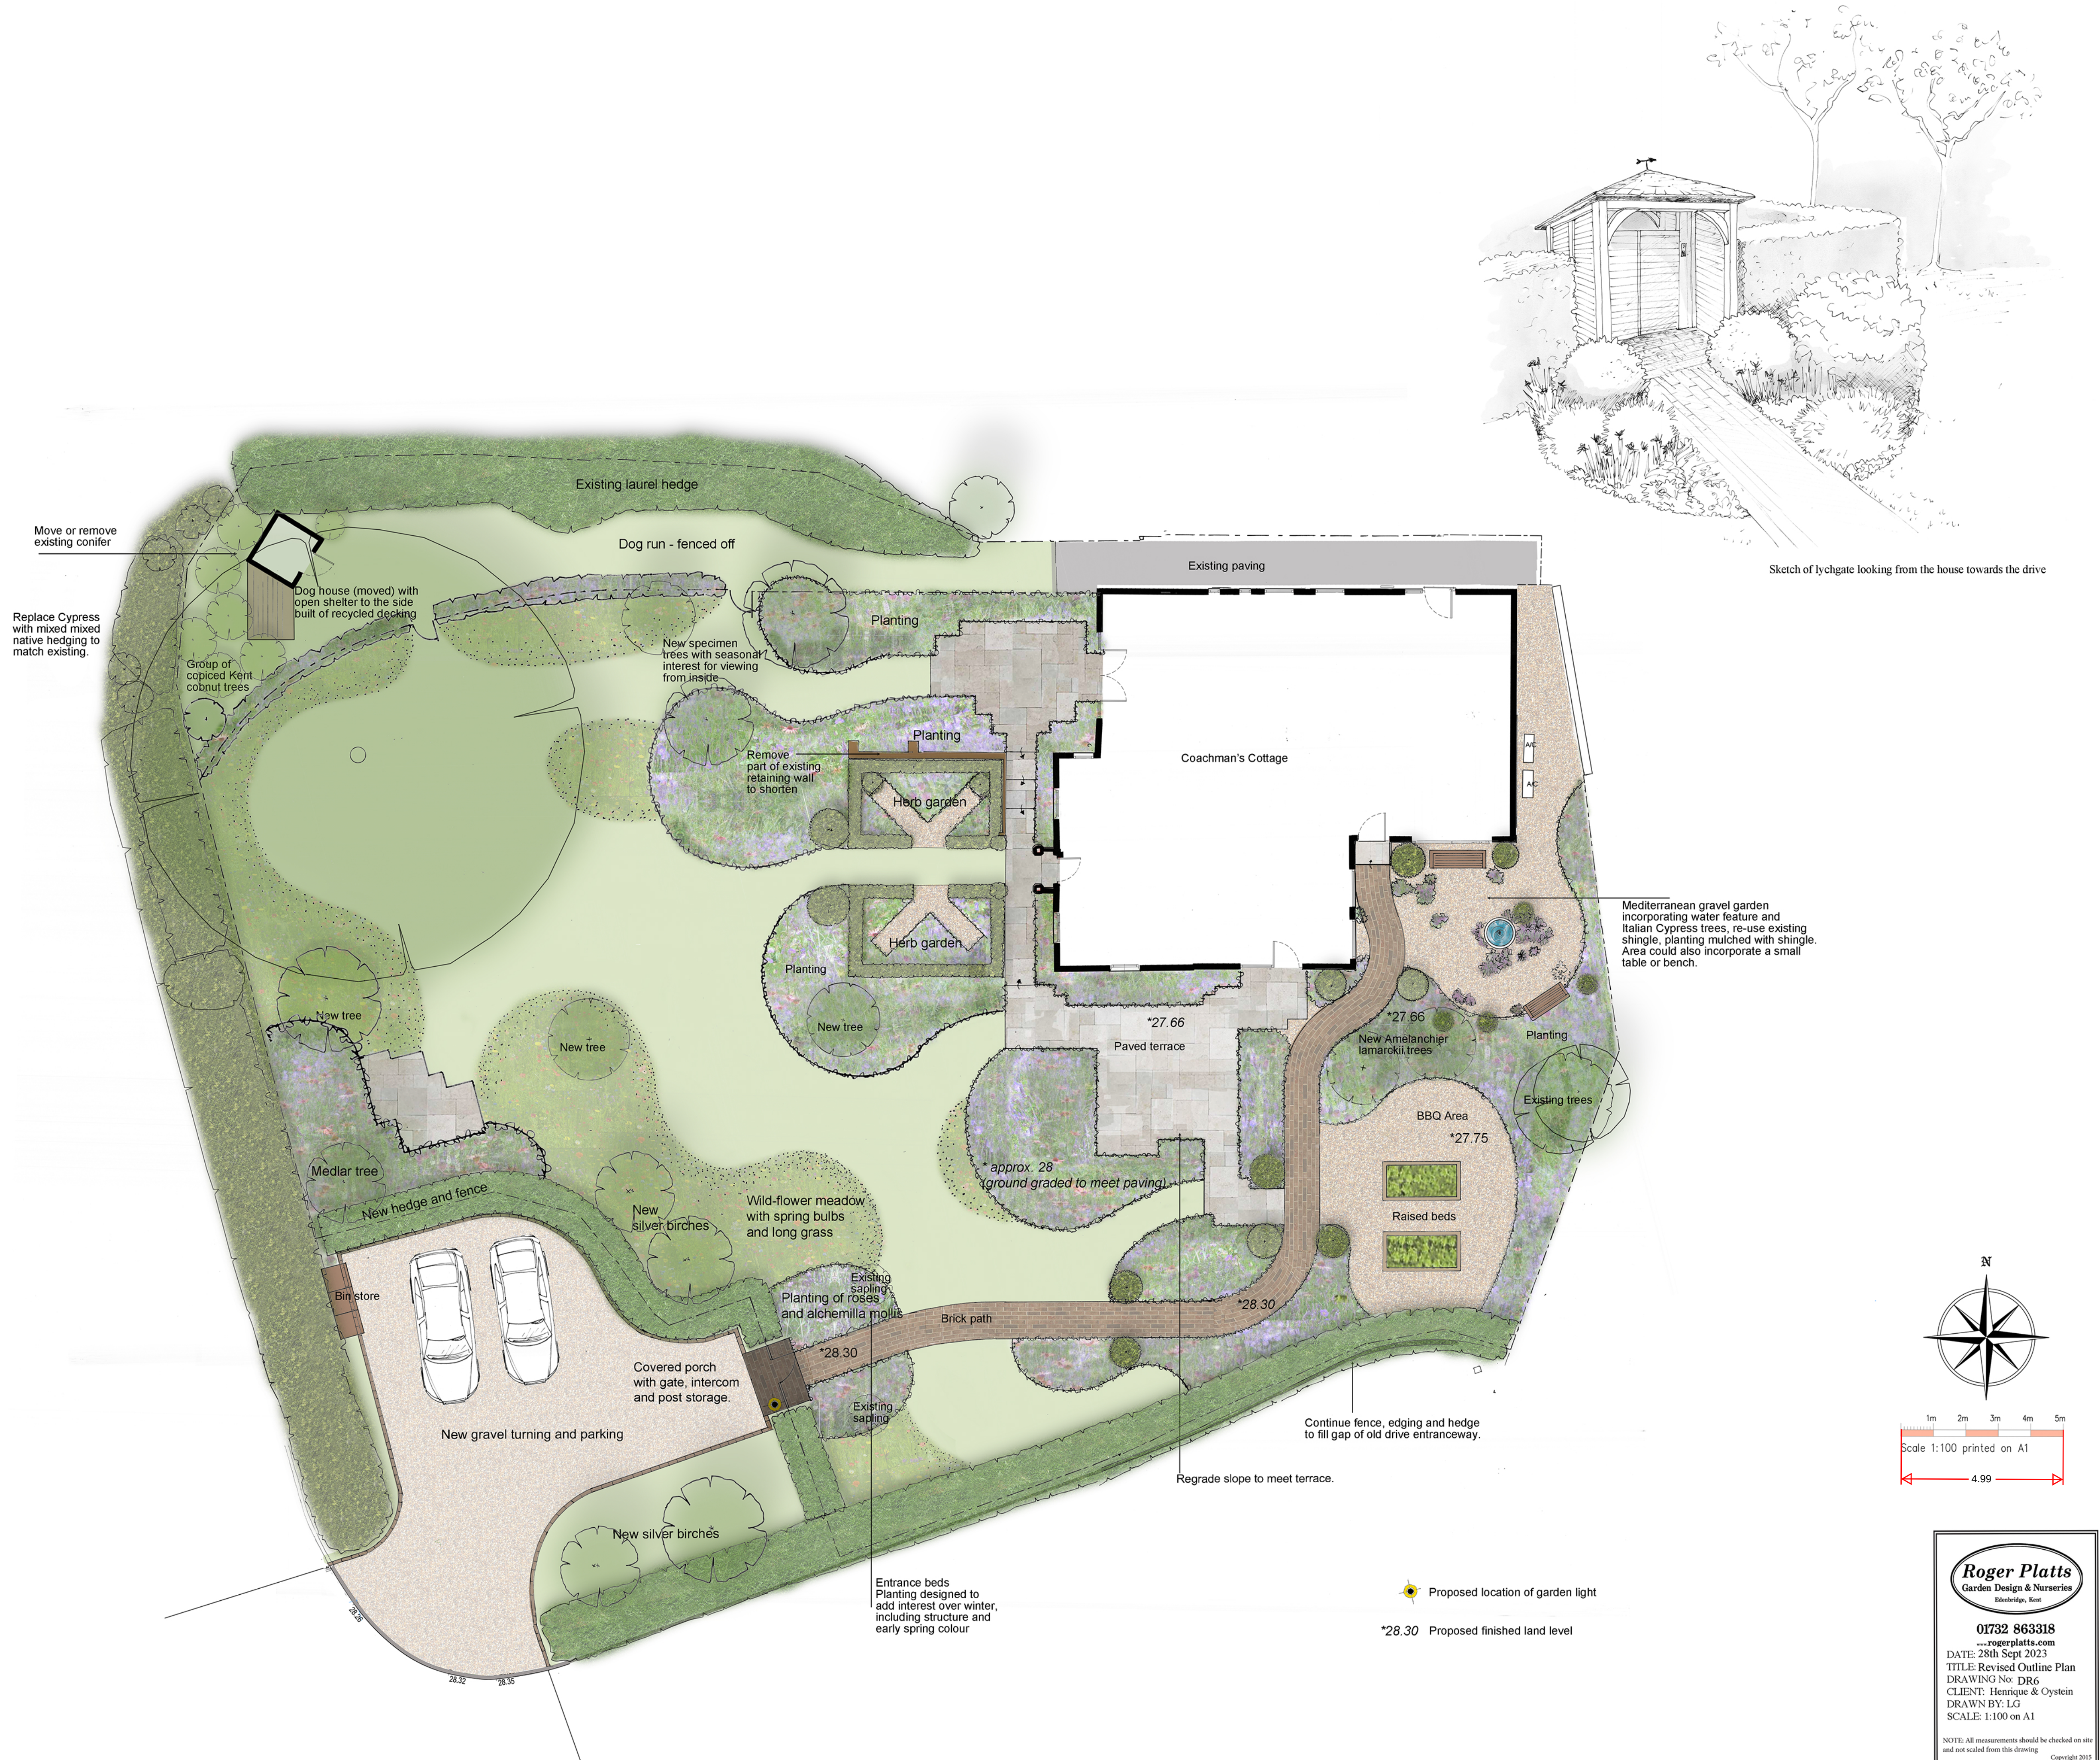

Roger Platts
Garden Design & Nurseries
Edinburgh, Kent

01732 863318
www.rogerplatts.com

DATE: 28th Sept 2023
TITLE: Revised Outline Plan
DRAWING No: DR6
CLIENT: Henrique & Oystein
DRAWN BY: LG
SCALE: 1:100 on A1

NOTE: All measurements should be checked on site and not scaled from this drawing. Copyright 2015