

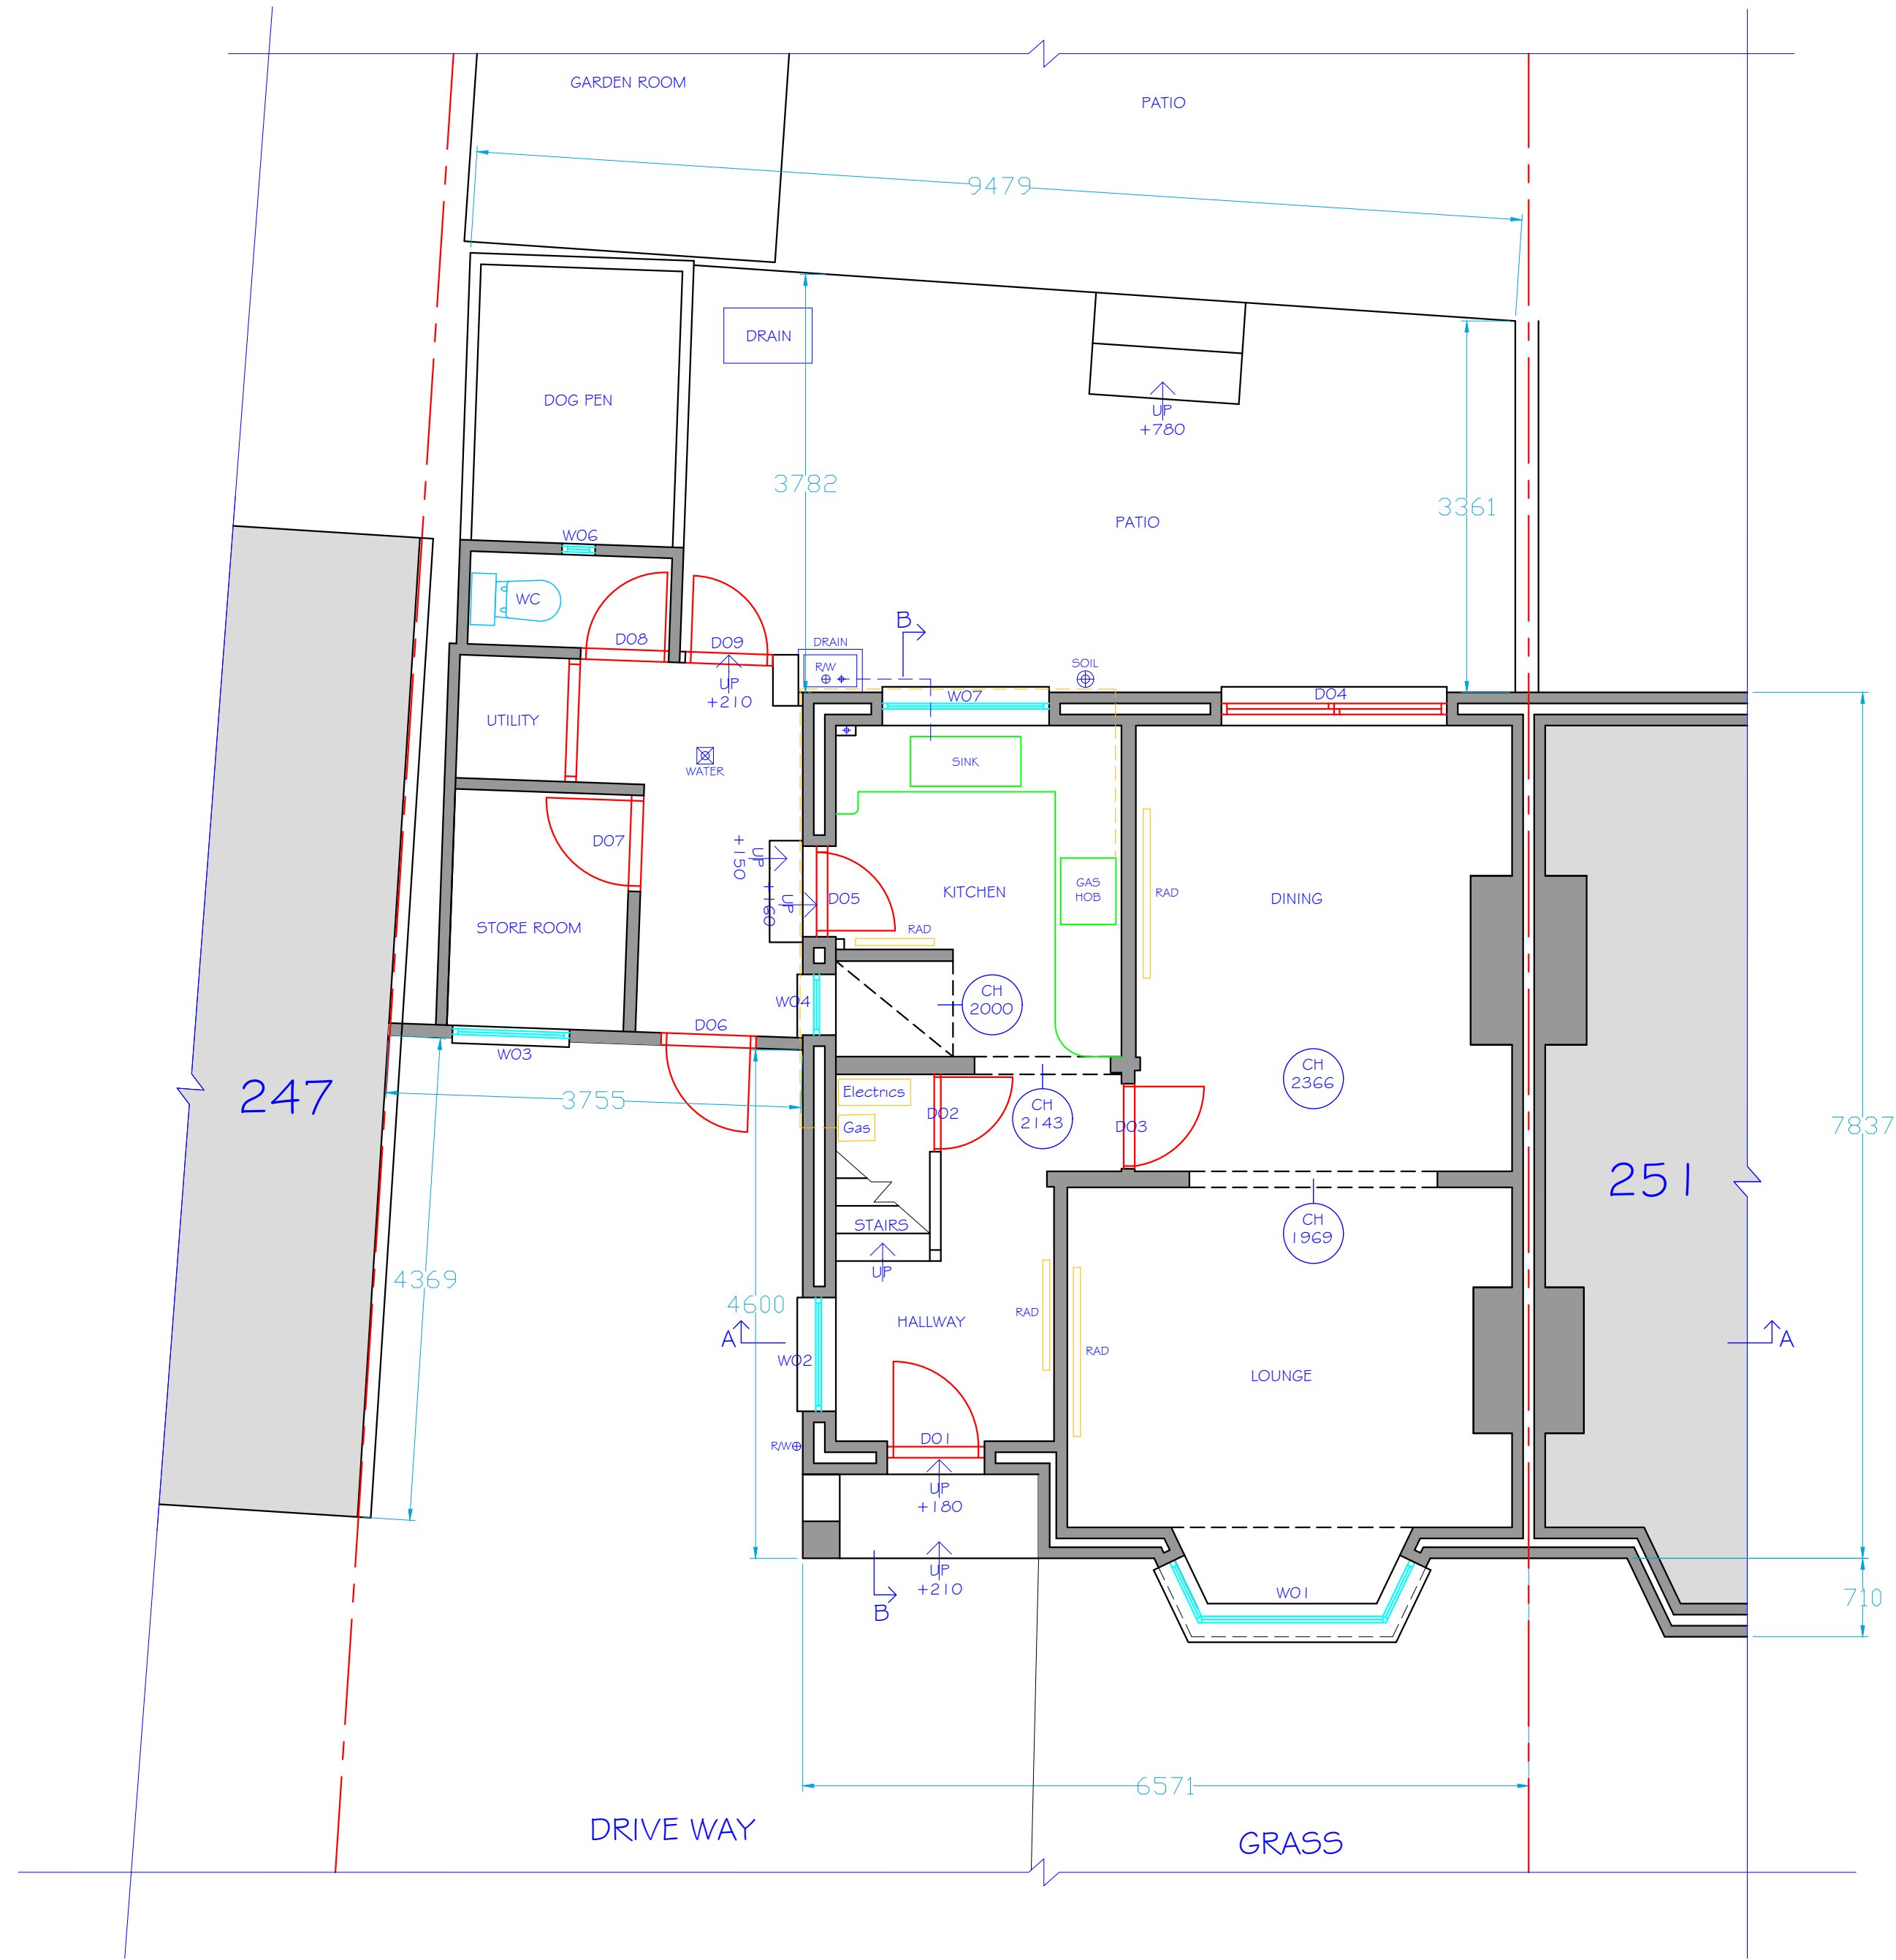


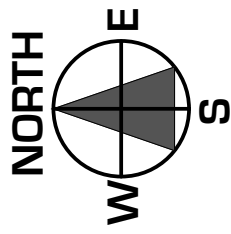

EXISTING GROUND FLOOR

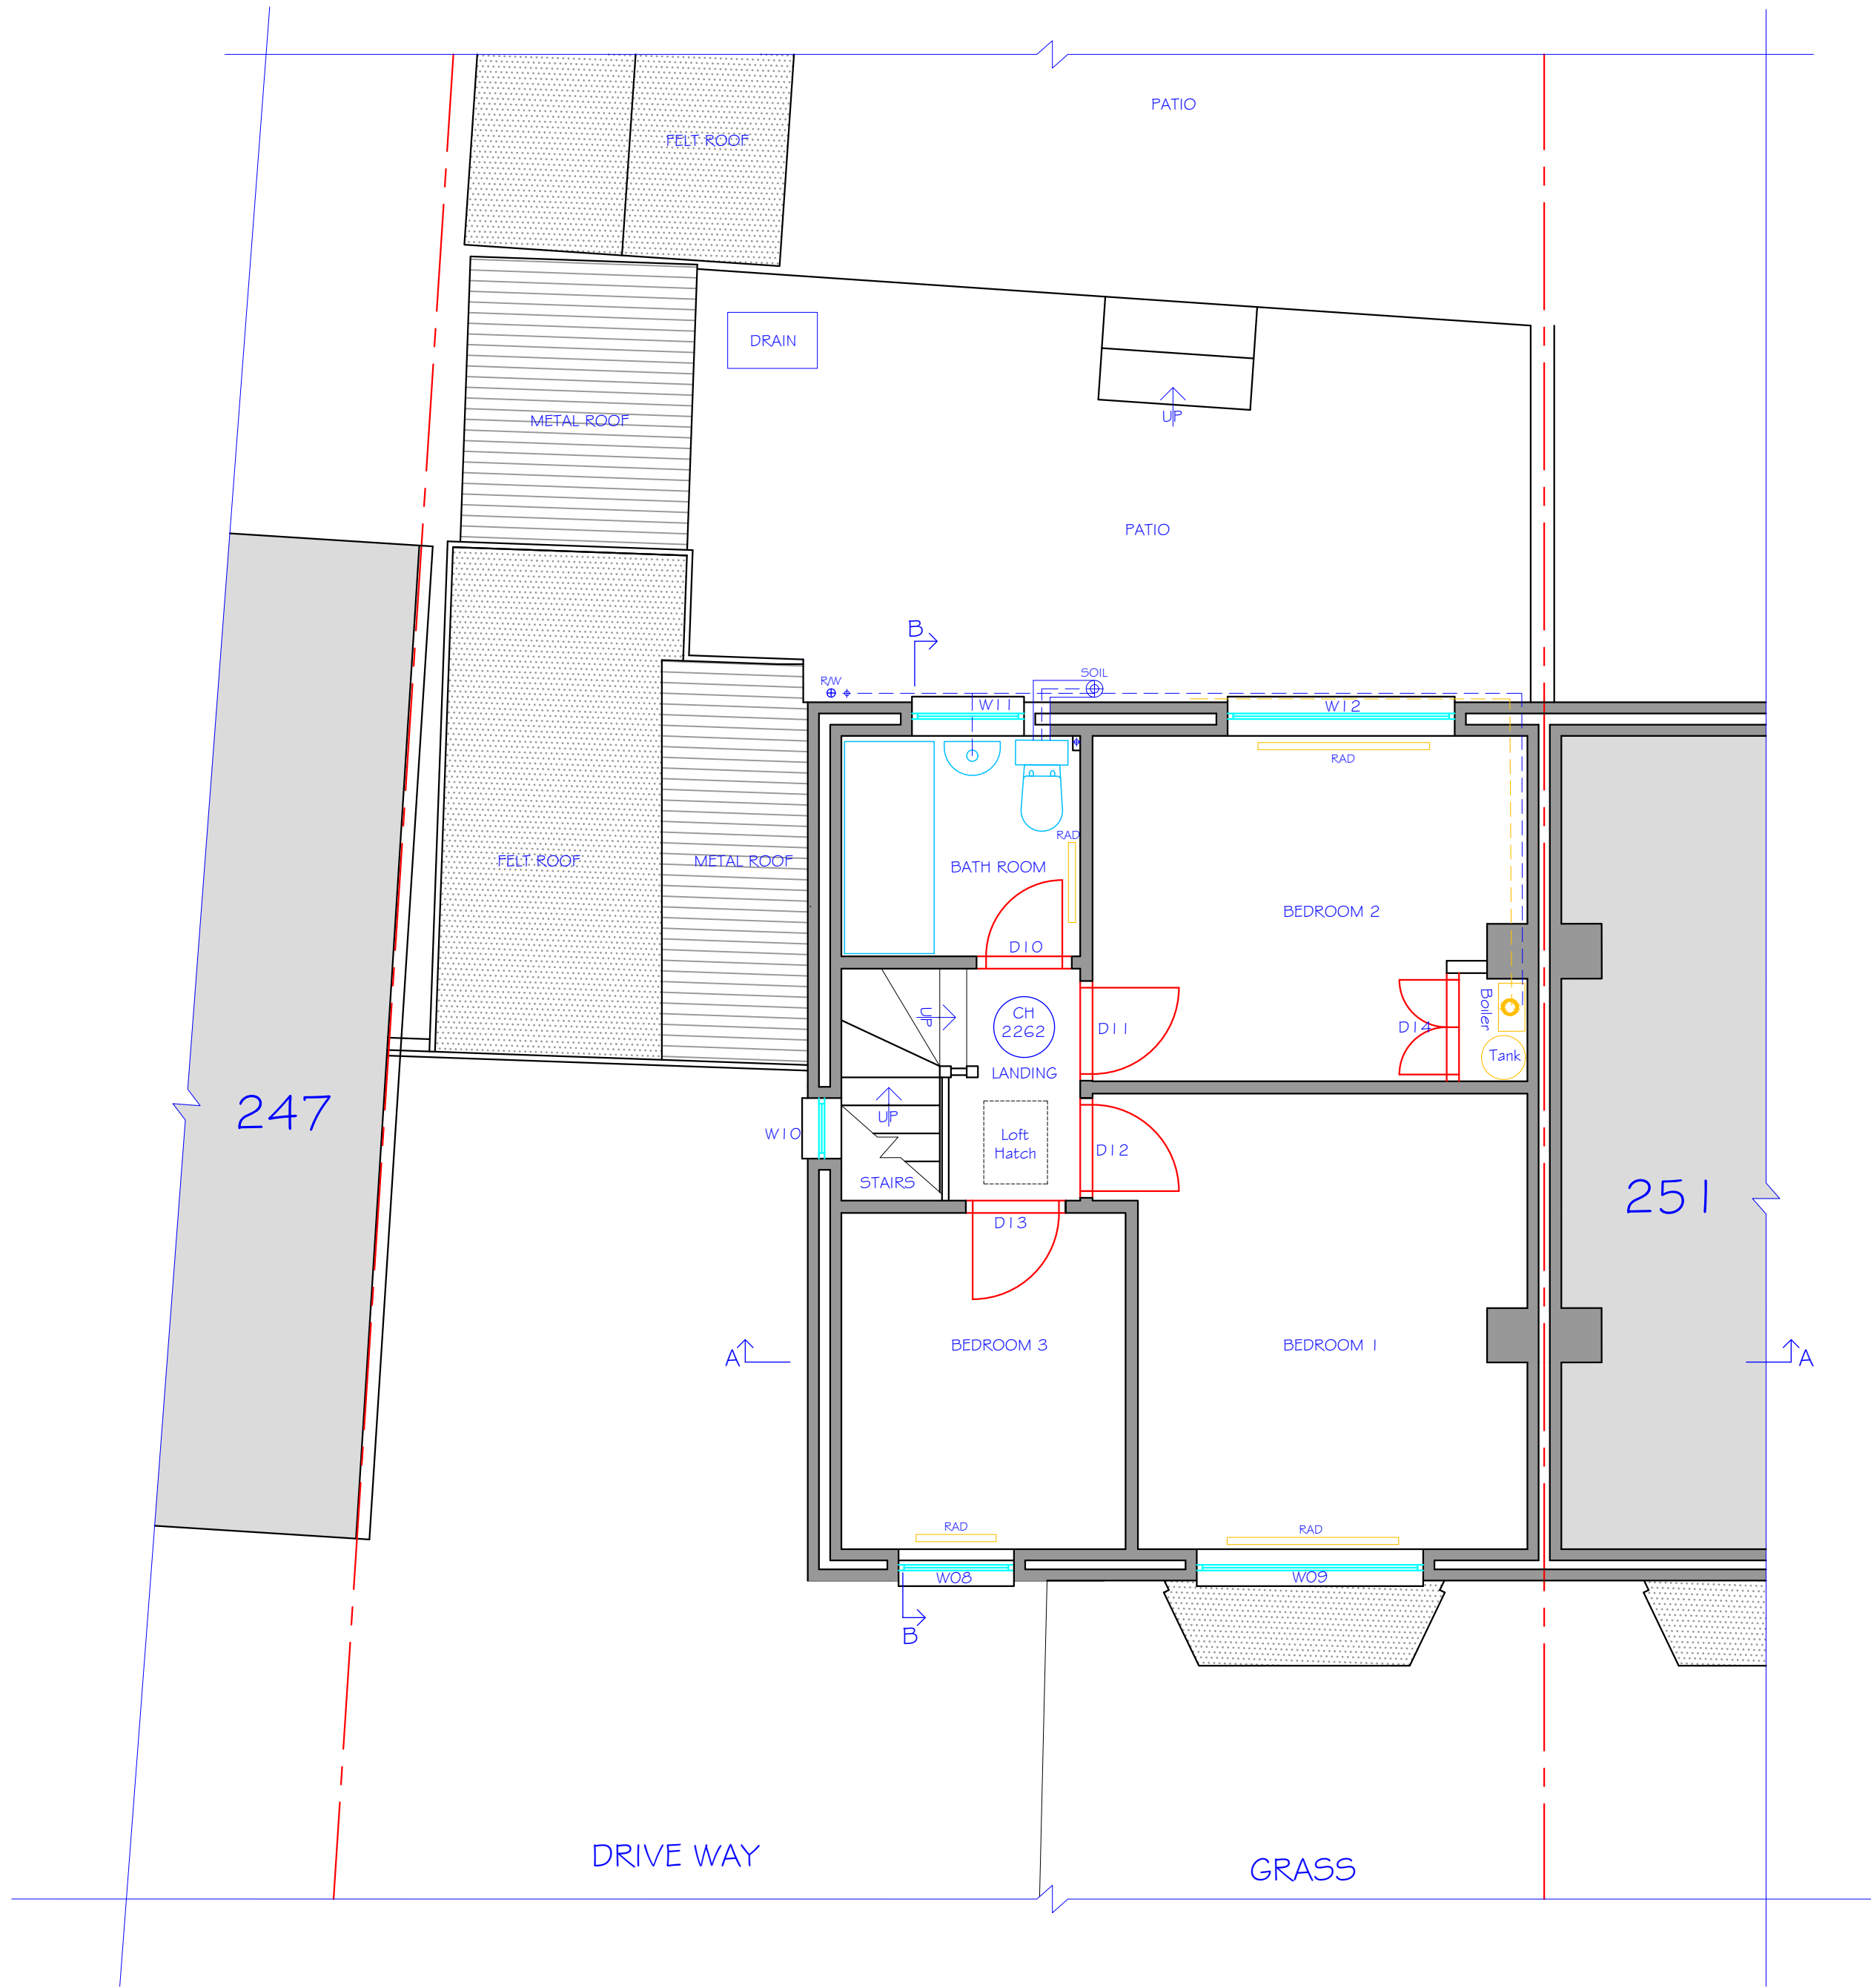

EXISTING FIRST FLOOR

REV.	DESCRIPTION	DATE	BY

NOTES

OPEN
PAGE
STUDIO

OPENPAGE-STUDIO

7 Ascot Road

Gravesend, Kent

DA12 5AL

tel: 07960249322

email: info@openpage-studio.com

CLIENT
Mr & Mrs Dixon

PROJECT
New House Extension

ADDRESS
249, Valley Drive
Gravesend, Kent.
DA12 5SQ

DRAWING
EXISTING FLOOR LAYOUTS

CONTRACT:	0150	JOB:	01
DRAWING:	0150 - 01 - 02	REVISION:	-
SCALE:	1:50	SHEET:	A1
DRAWN BY	C Page	DATE:	30/10/2025

DO NOT SCALE - ALL DIMENSIONS TO BE VERIFIED PRE MANUFACTURE, AND/OR ON SITE.
THIS DRAWING IS THE PROPERTY OF OPENPAGE-STUDIO LTD. AND IS NOT TO BE COPIED,
REPRODUCED, RETAINED OR DISCLOSED TO ANY UNAUTHORIZED PARTY, EITHER
WHOLLY OR IN PART WITHOUT THE CONSENT OF OPENPAGE-STUDIO LTD.

© THIS DRAWING IS COPYRIGHT

