




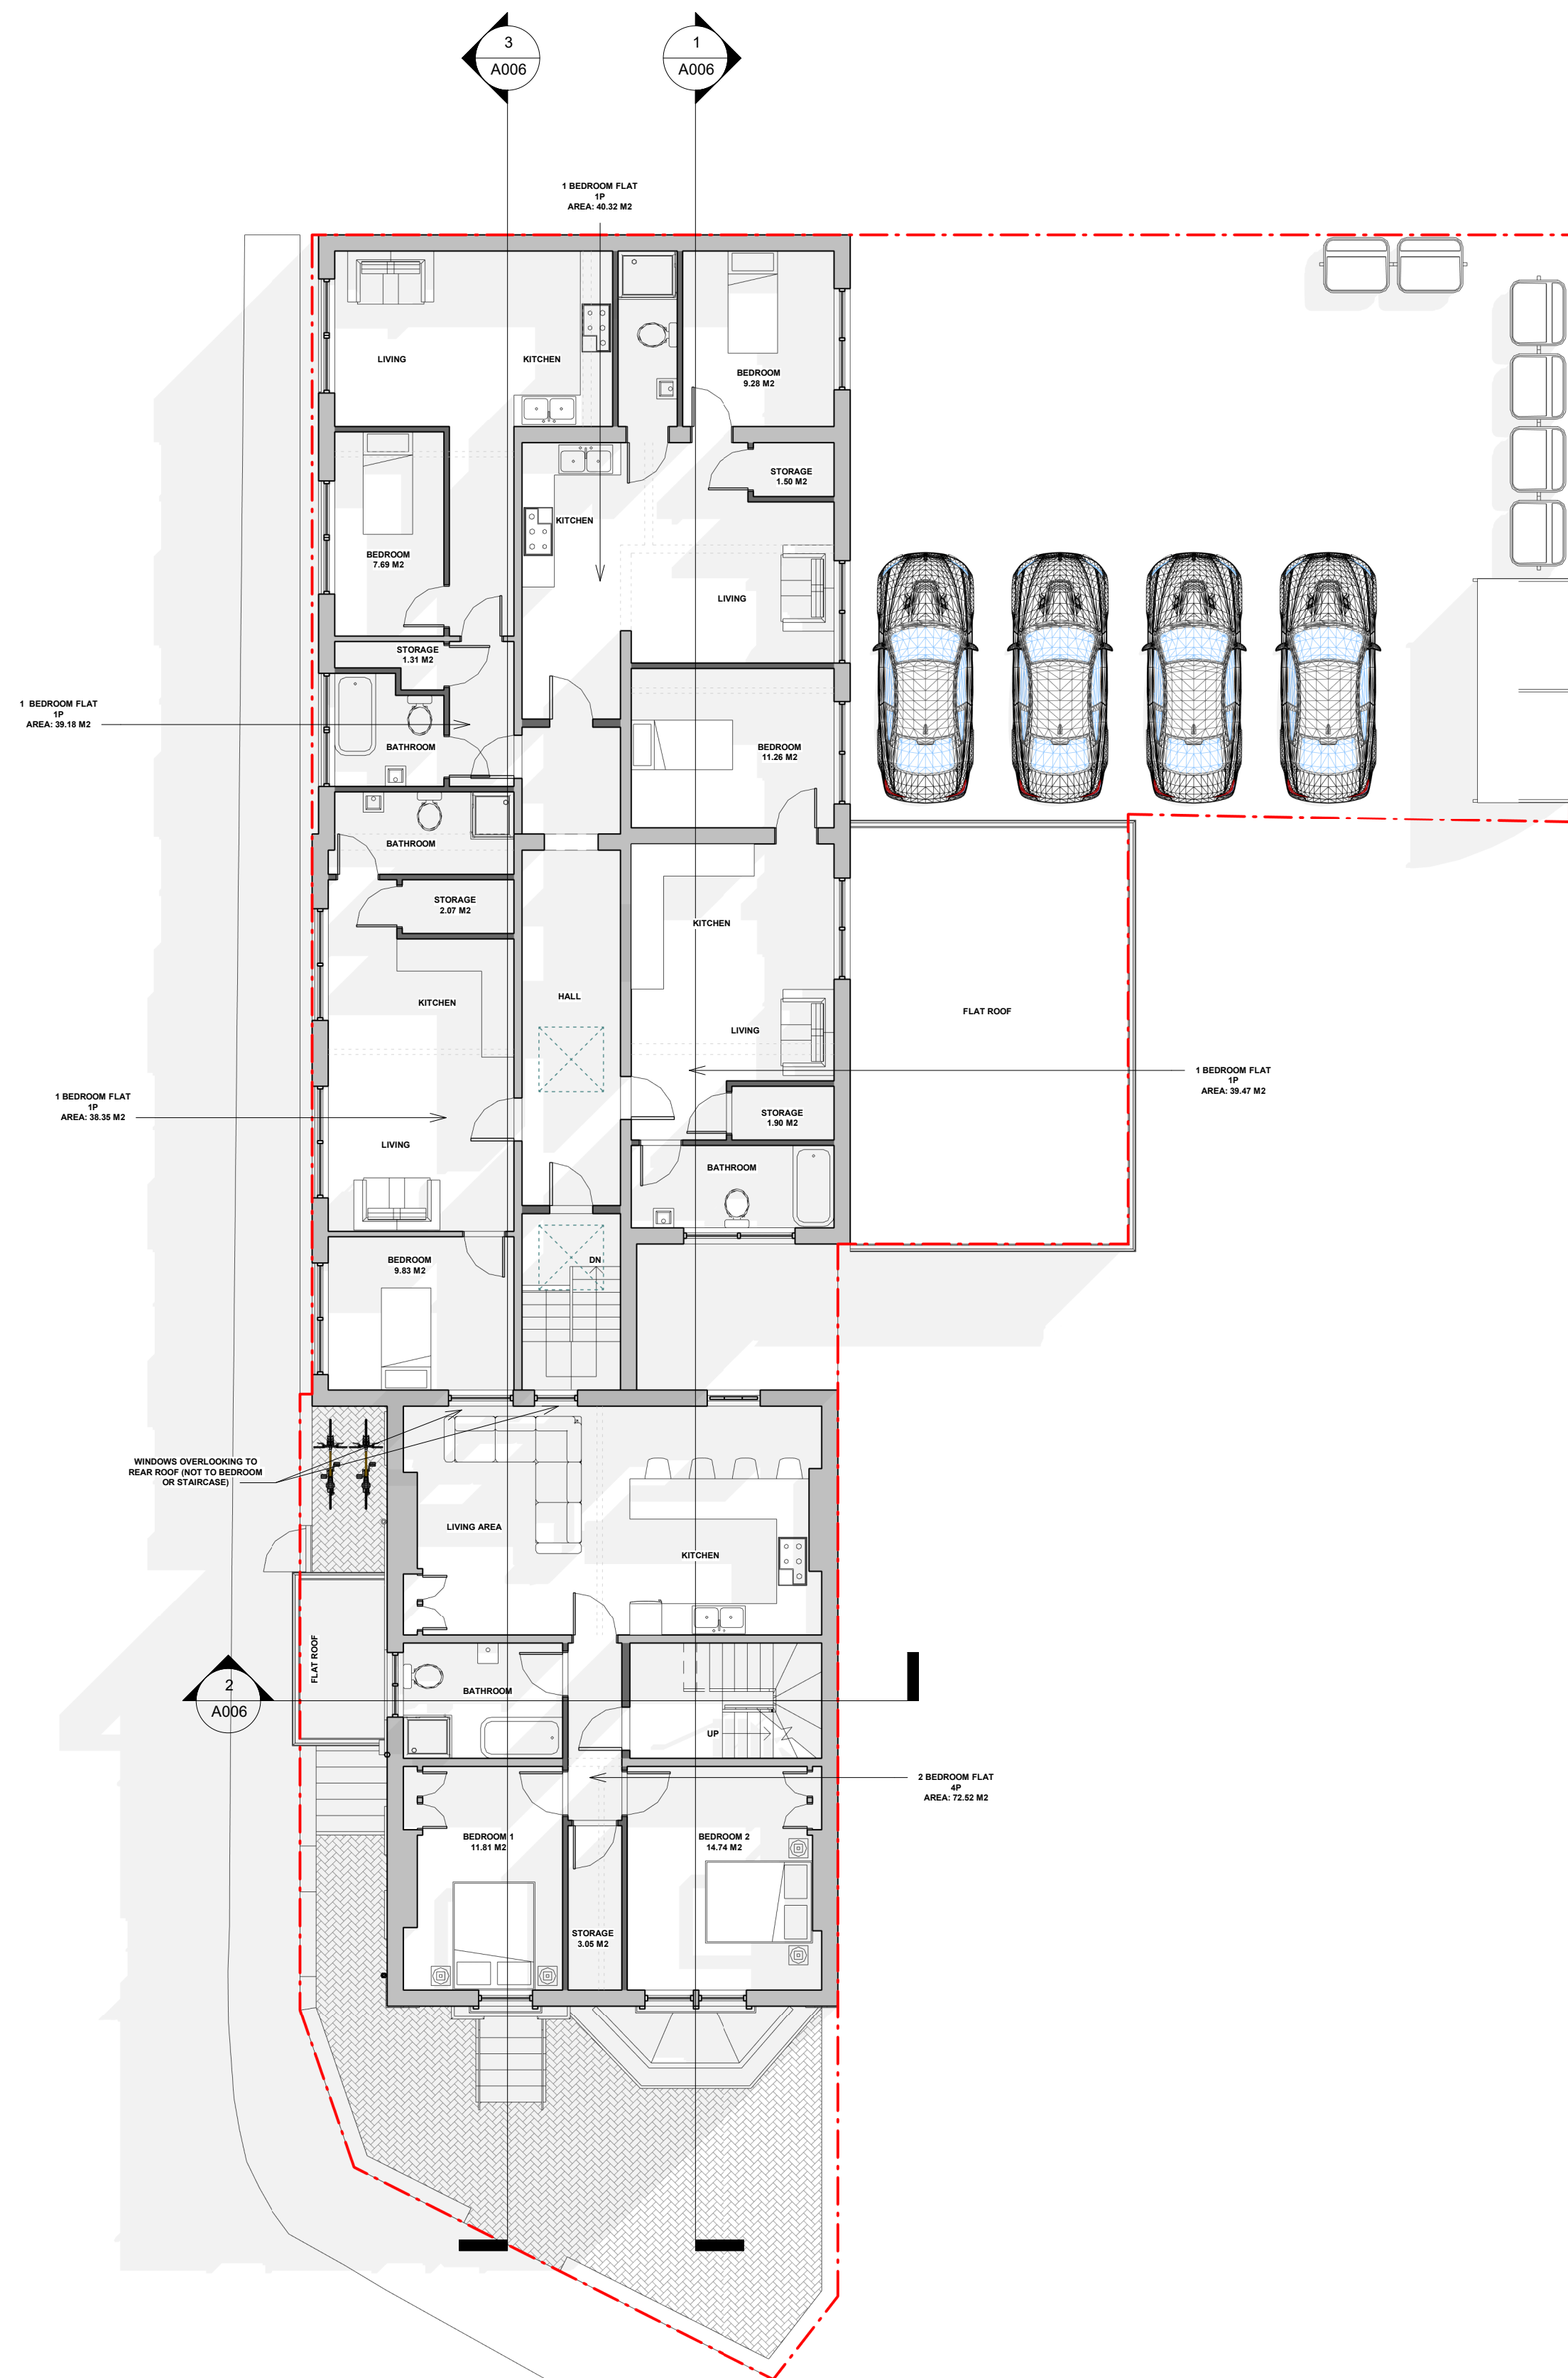

1 Proposed First Floor
1 : 100

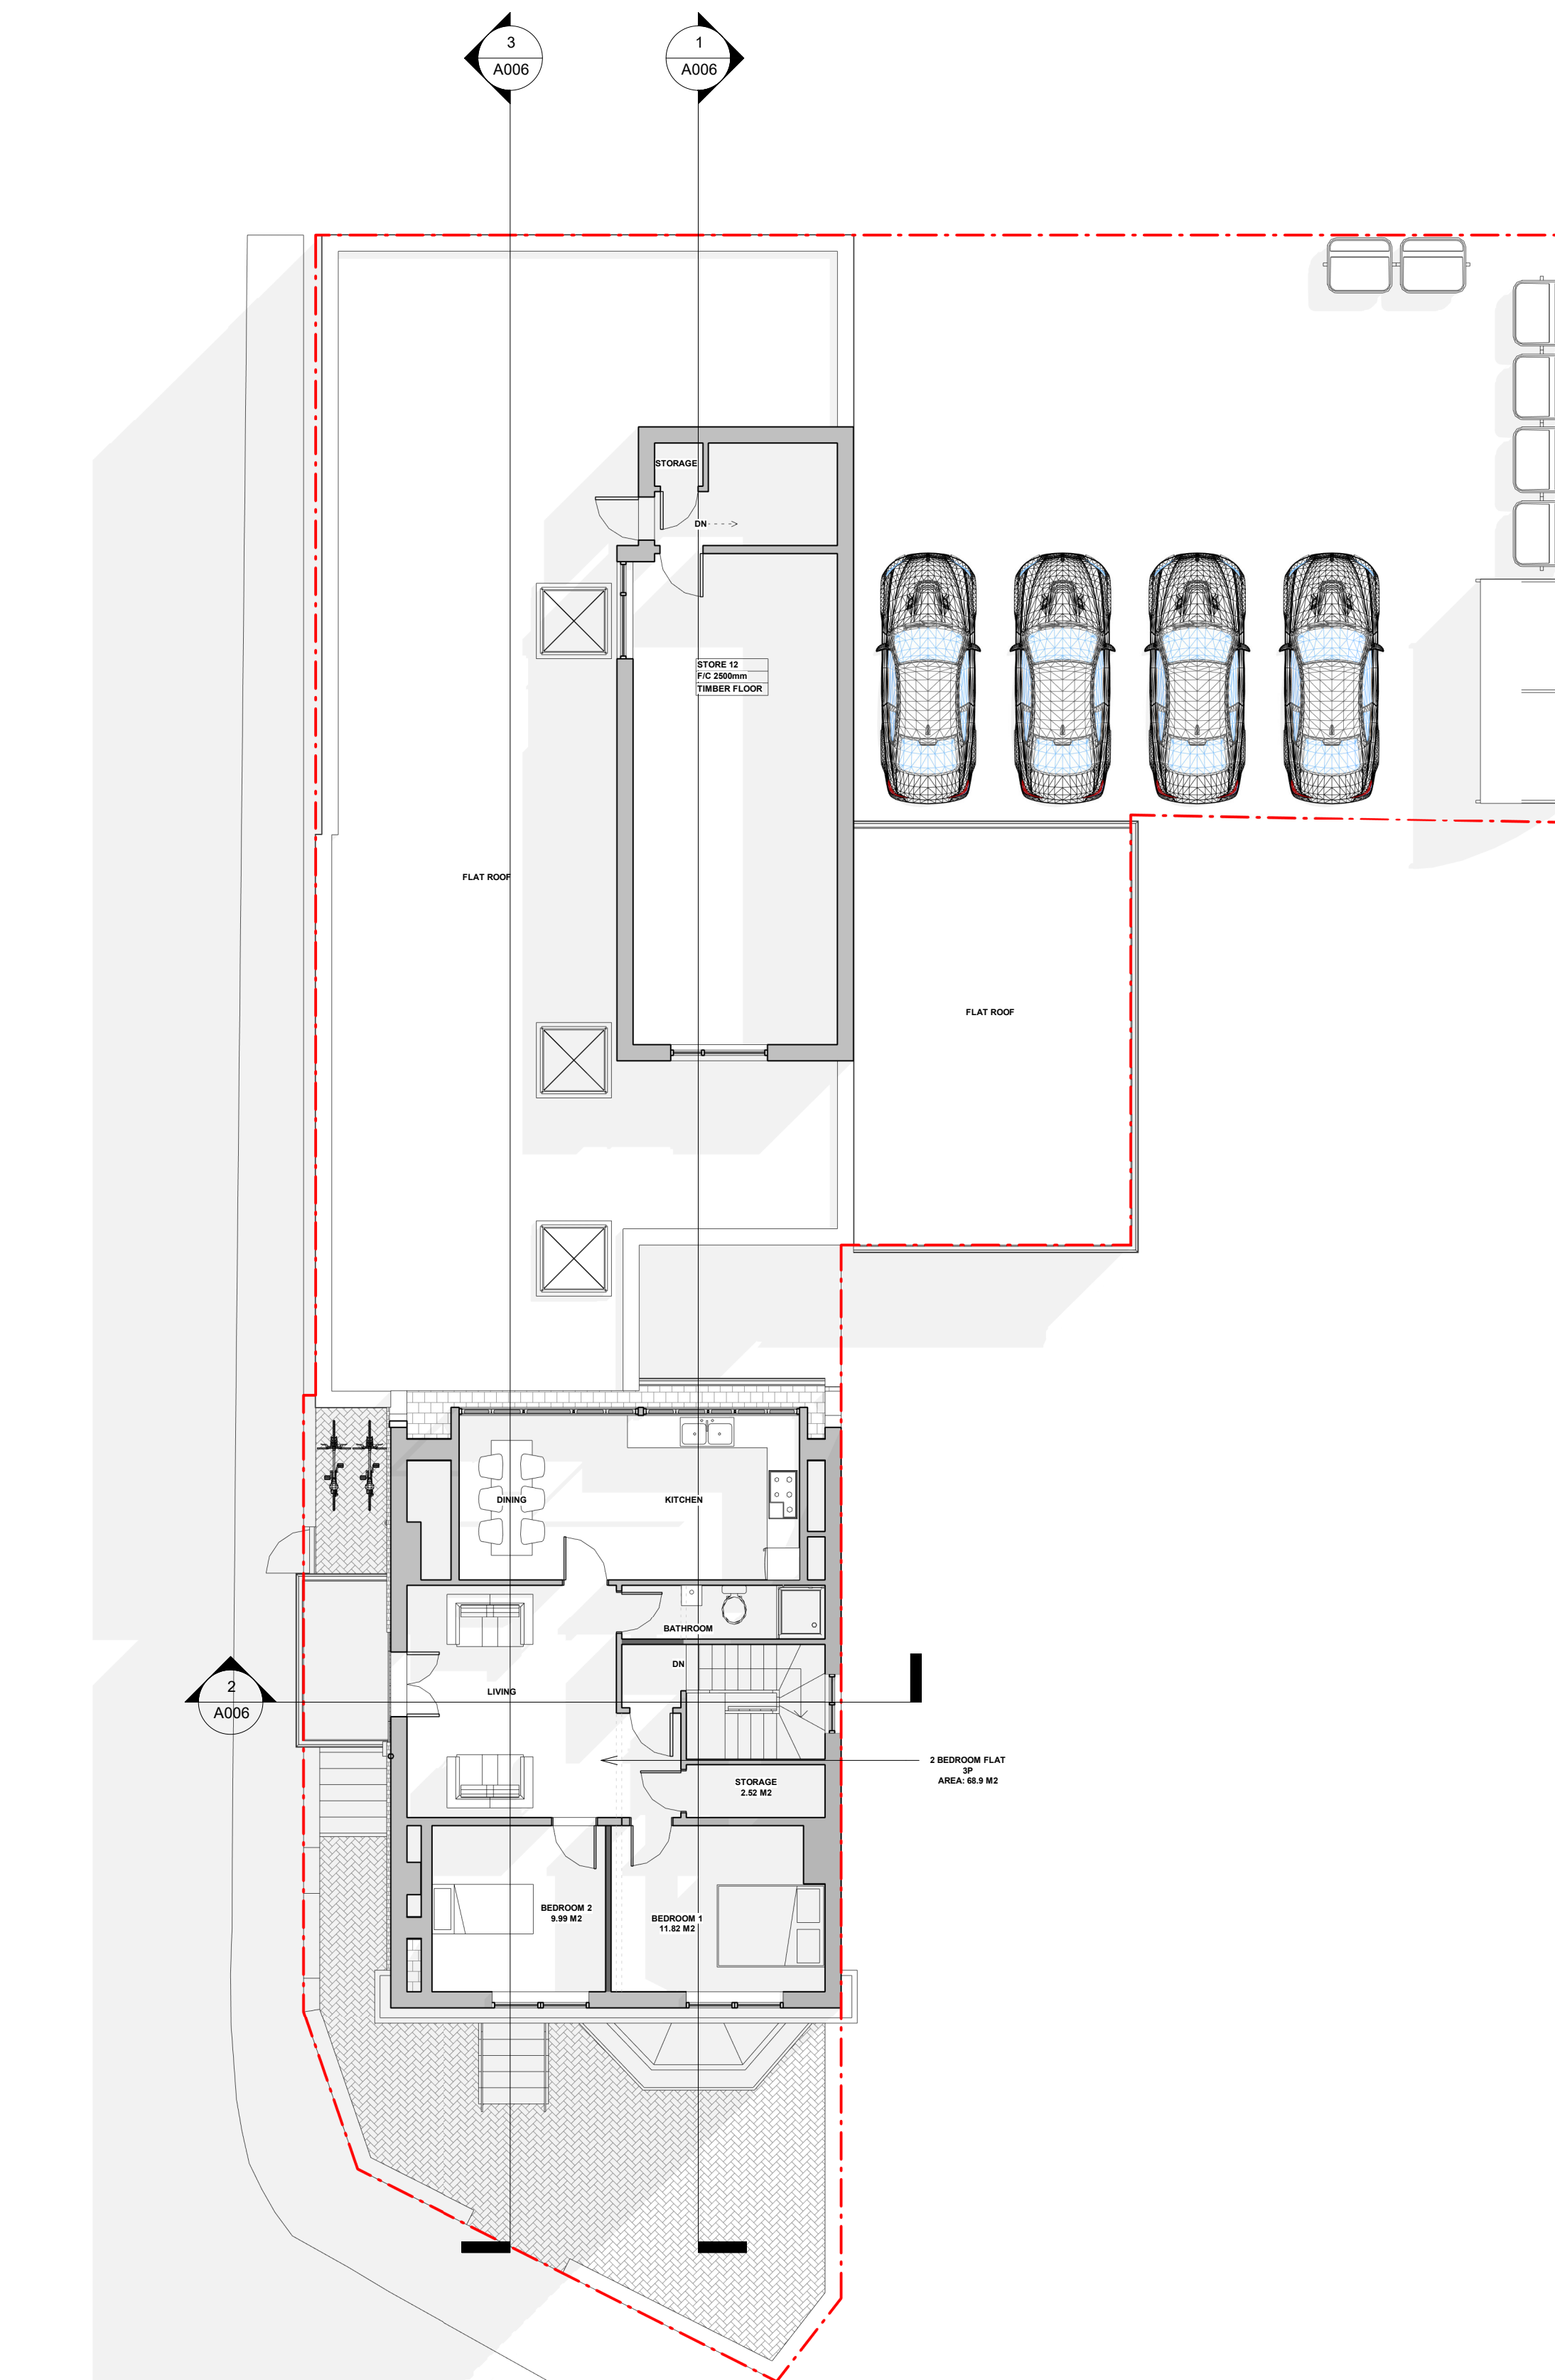

2 Proposed Loft
1 : 100

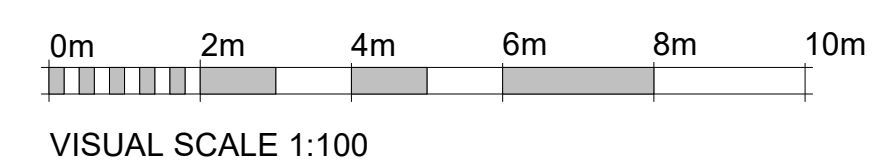

EXISTING WALL		PROPOSED WALL	
BOUNDARY LINE			
F/C			
FLOOR TO CEILING HEIGHT			
PROJECT			
Cycle Storage to be located at the Rear			
ADDRESS			
7 Wrotham Rd, Gravesend DA11 0PD			
CLIENT NAME			
PROJECT STATUS			
Planning			
SHEET N		DRAWING TITLE	
A003		Proposed First Floor & Loft Plans	
DESIGNED BY		DRAWN BY	
GOPLANS		SD	
DATE		SCALE	
09/04/2024		As Indicated @ A1	
All dimensions to be cross-checked on site prior to completing drawings for a party wall process, ordering and/or structural purposes.			