

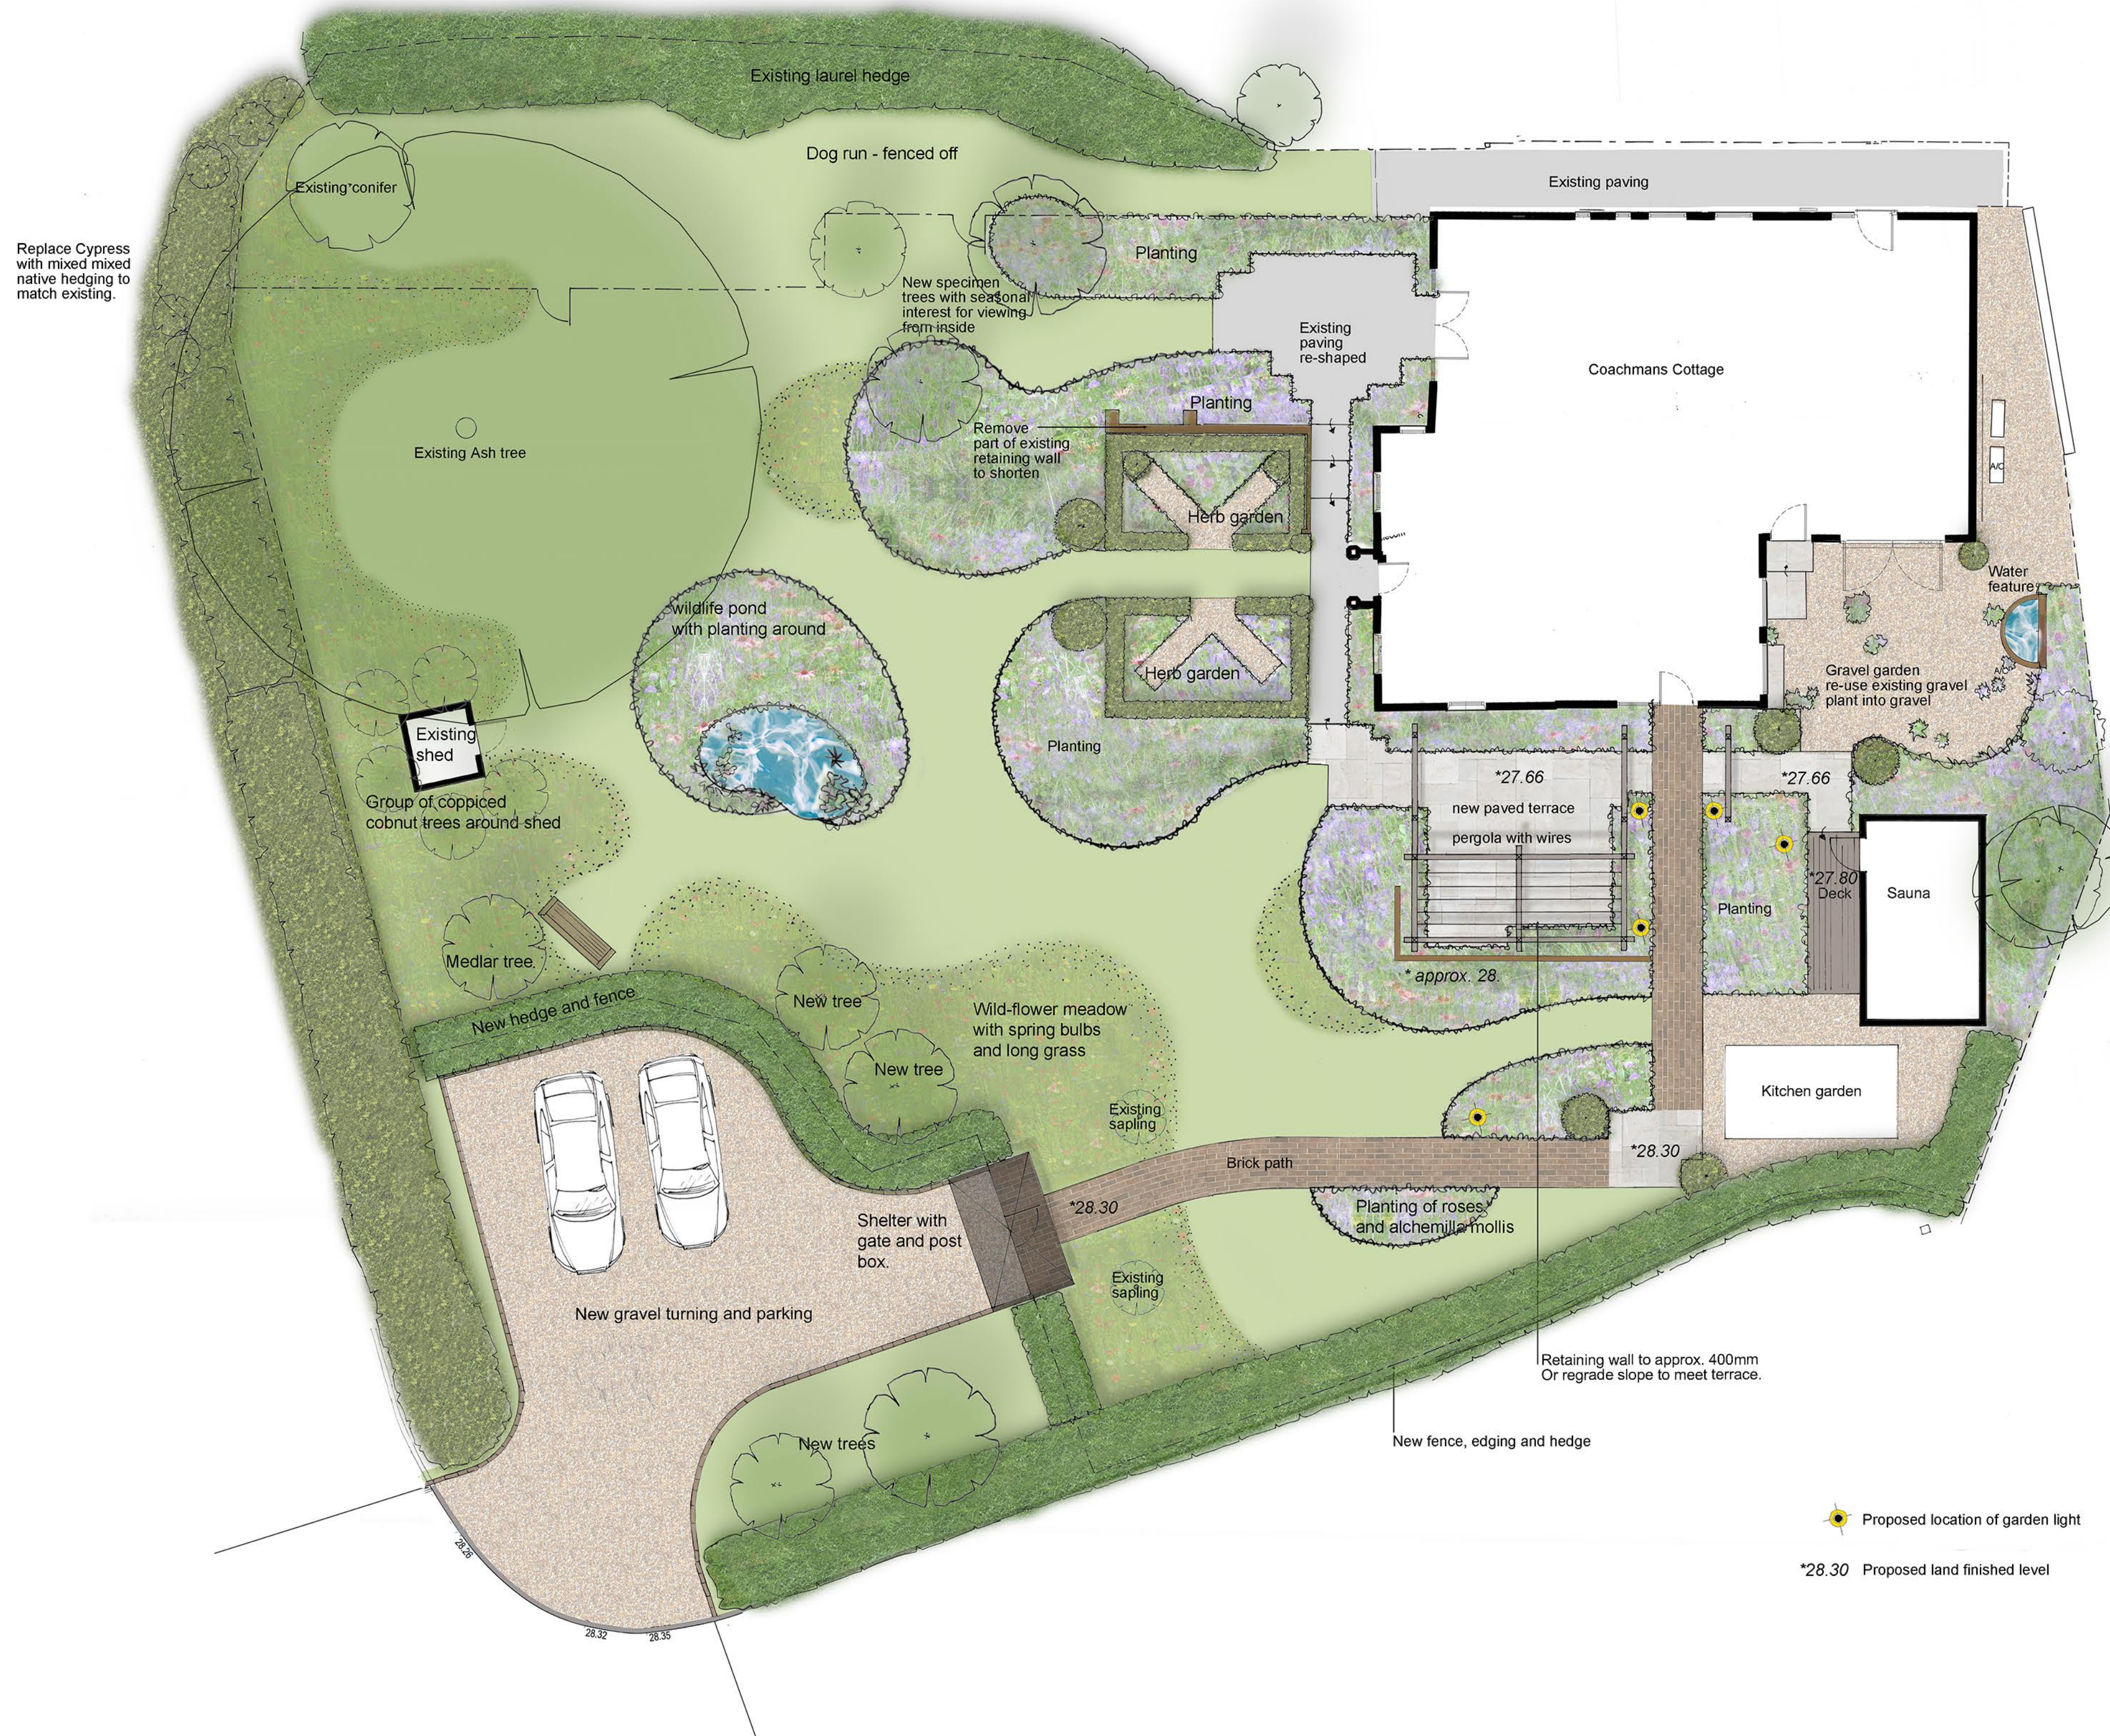


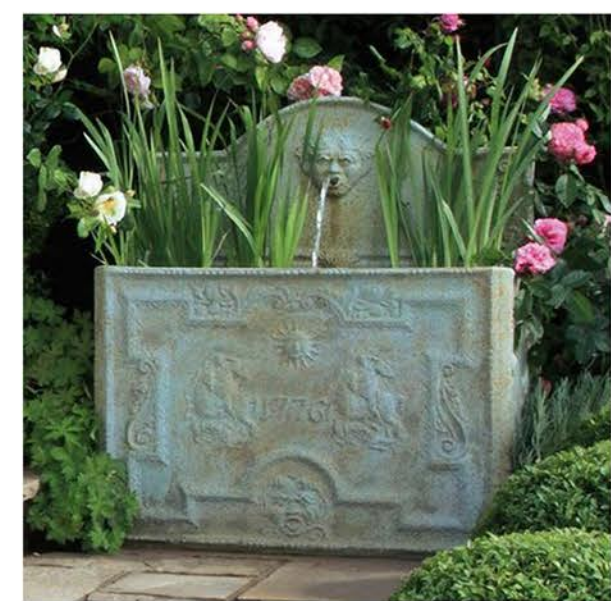

Proposed location of garden light

*28.30 Proposed land finished level

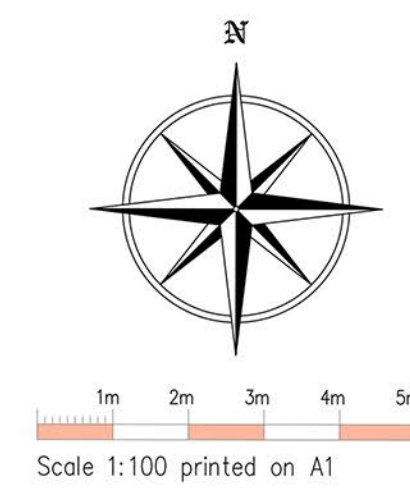

Roger Platts
Garden Design & Nurseries
Eidsbridge, Kent

01732 863318
www.rogerplatts.com

DATE: 5th June 23
TITLE: Outline plan
DRAWING No: DR1
CLIENT: Henrique & Oystein
DRAWN BY: LG
SCALE: 1:100 on A1

NOTE: All measurements should be checked on site and not scaled from this drawing. Copyright 2013