



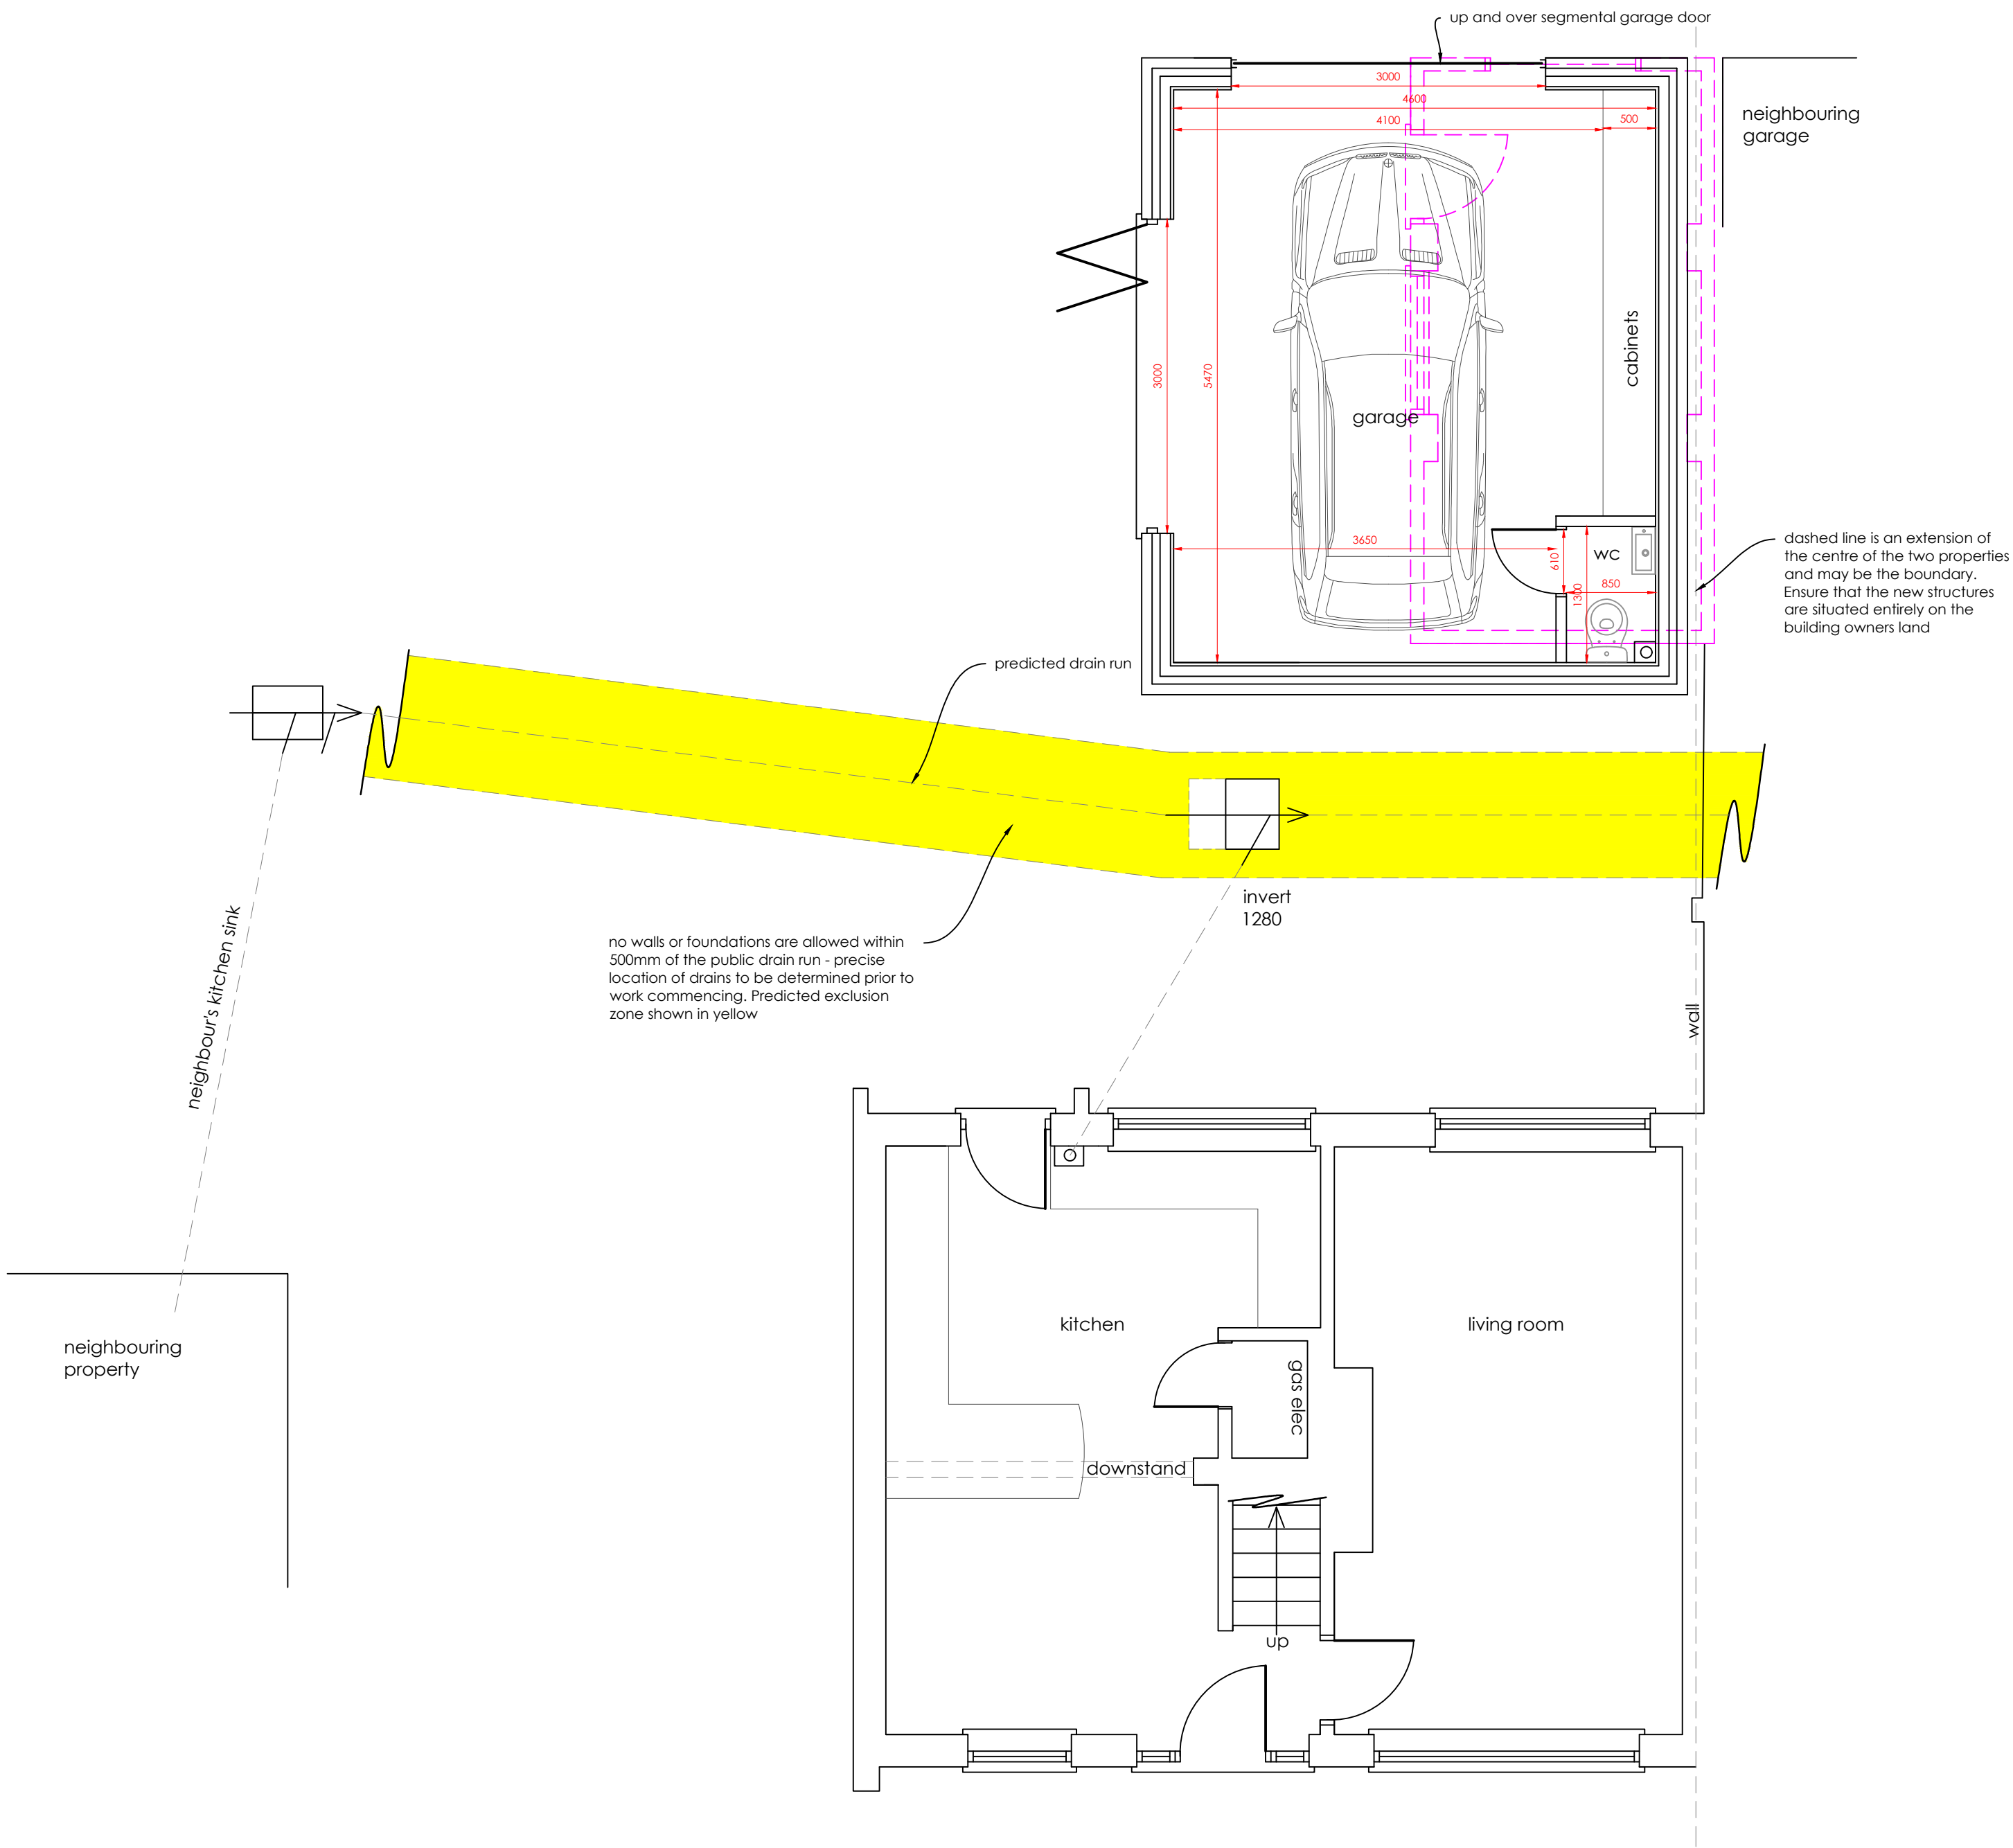


Ground floor plan
1:50
0 1m 2m 3m 4m 5m
1:50 scale bar




Block plan
1:500
0 10m 20m 30m 40m 50m
1:500 scale bar

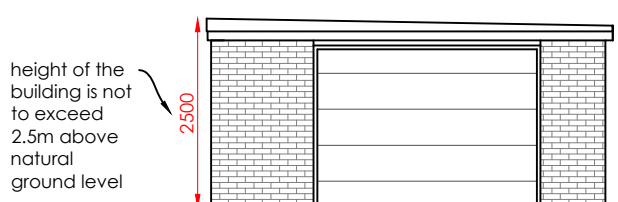


Rear elevation
1:100
0 2m 4m 6m 8m 10m
1:100 scale bar

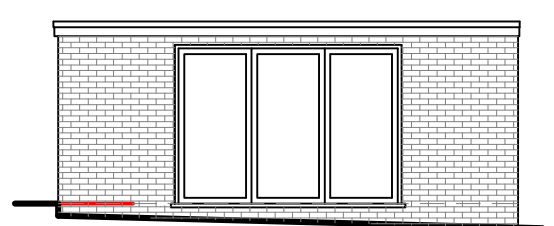

Flank elevation
1:100

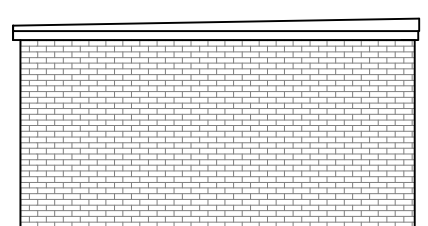

Front elevation
1:100

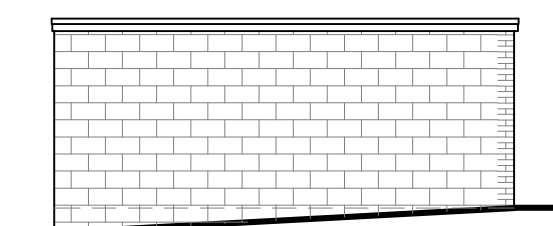

Flank elevation
1:100

Construction (Design and Management) Regulations 2015. Virtually everyone involved in a construction project has legal duties under CDM 2015. See further information at www.HSE.gov.uk				
Asbestos - get your property tested. Further information and your responsibilities can be found at www.HSE.gov.uk .				
These plans are for identification purposes only. Do not scale from these plans - take measurements on site. All dimensions are approximations. This plan is for viewing at the scales indicated only. This plan is suitable for planning permission purposes.				