


REVISION	DATE	COMMENTS	REVISED BY
01	20/05/18	ISSUED FOR PERMIT	LP
02	20/05/18	ISSUED FOR PERMIT	LP
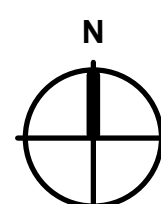

KEY PLAN

SIGNIFICANT HEALTH AND SAFETY RISKS (UNUSUAL AND DIFFICULT TO MANAGE ONLY)
It is assumed that all works will be carried out by a competent contractor working, where appropriate, to an approved method statement. In addition to the hazards/risks normally associated with the types of work detailed on this drawing, note the following:

DO NOT SCALE OFF THIS DRAWING
This scheme is subject to base planning and all other necessary consents. Dimensions, area and levels where given are only approximate and subject to site survey. All dimensions are to be checked on site. Any discrepancies or variations are to be reported to the architect before work commences. Figured dimensions only are to be taken from this drawing.

This drawing is to be read in conjunction with all relevant consultants and / or specialist drawings. Documents and any discrepancies or variations are to be reported to the architect before the affected work commences. Magnetic media does not constitute contract documentation and updates of the data will occur. These files are current as of the date of issue. Your use of the content of these files is at your own risk. Reference should always be made to the hard copy which is superior to the digital format. Any document produced by a consultant which contains part or all of this data remains your responsibility and is not to be used for any other purpose. Leslie Jones make every effort to ensure that it is accurate for issues, we cannot guarantee that it does not contain any.

STAGE 4 / 5 ISSUE

Client
REEF ESTATES LTDConsultants
HENRY, G&T, EDC, MANHIRE, WATERMAN,
HED, 1ST LINE DEFENCE, BB7**leslie jones**
architecture
Suite 3.02
Grand Union Station
332 Ludbrook Grove
London W10 5AD
T: 020 7255 1150
F: 020 7255 6700
E: admin@leslie-jones.co.ukJob Title
THE CHARTER
RIBA STAGE 4/5

Project Number 3732

Drawing Title
PROPOSED MSCP E04 LEVEL

02 GA PLAN

1:50 @A0 09/05/18 MMA LP


3732 - LJA - E04 - 02 - DR - A - 04053

A5 CONTRACTUAL ISSUE

revision: 002 description: CHARTER RIBA STAGE 4/5 LAYOUT AMENDED TO 0201 MAM PLANNING PROTECTION BARBERS ROAD, 0201 POSITION AMENDED TO 0201

C:\Users\Hed\Documents\3732 LJA 04 02 DR A 04053 0201

C:\Users\Hed\Documents\3732 LJA 04 02 DR A 04053 0201

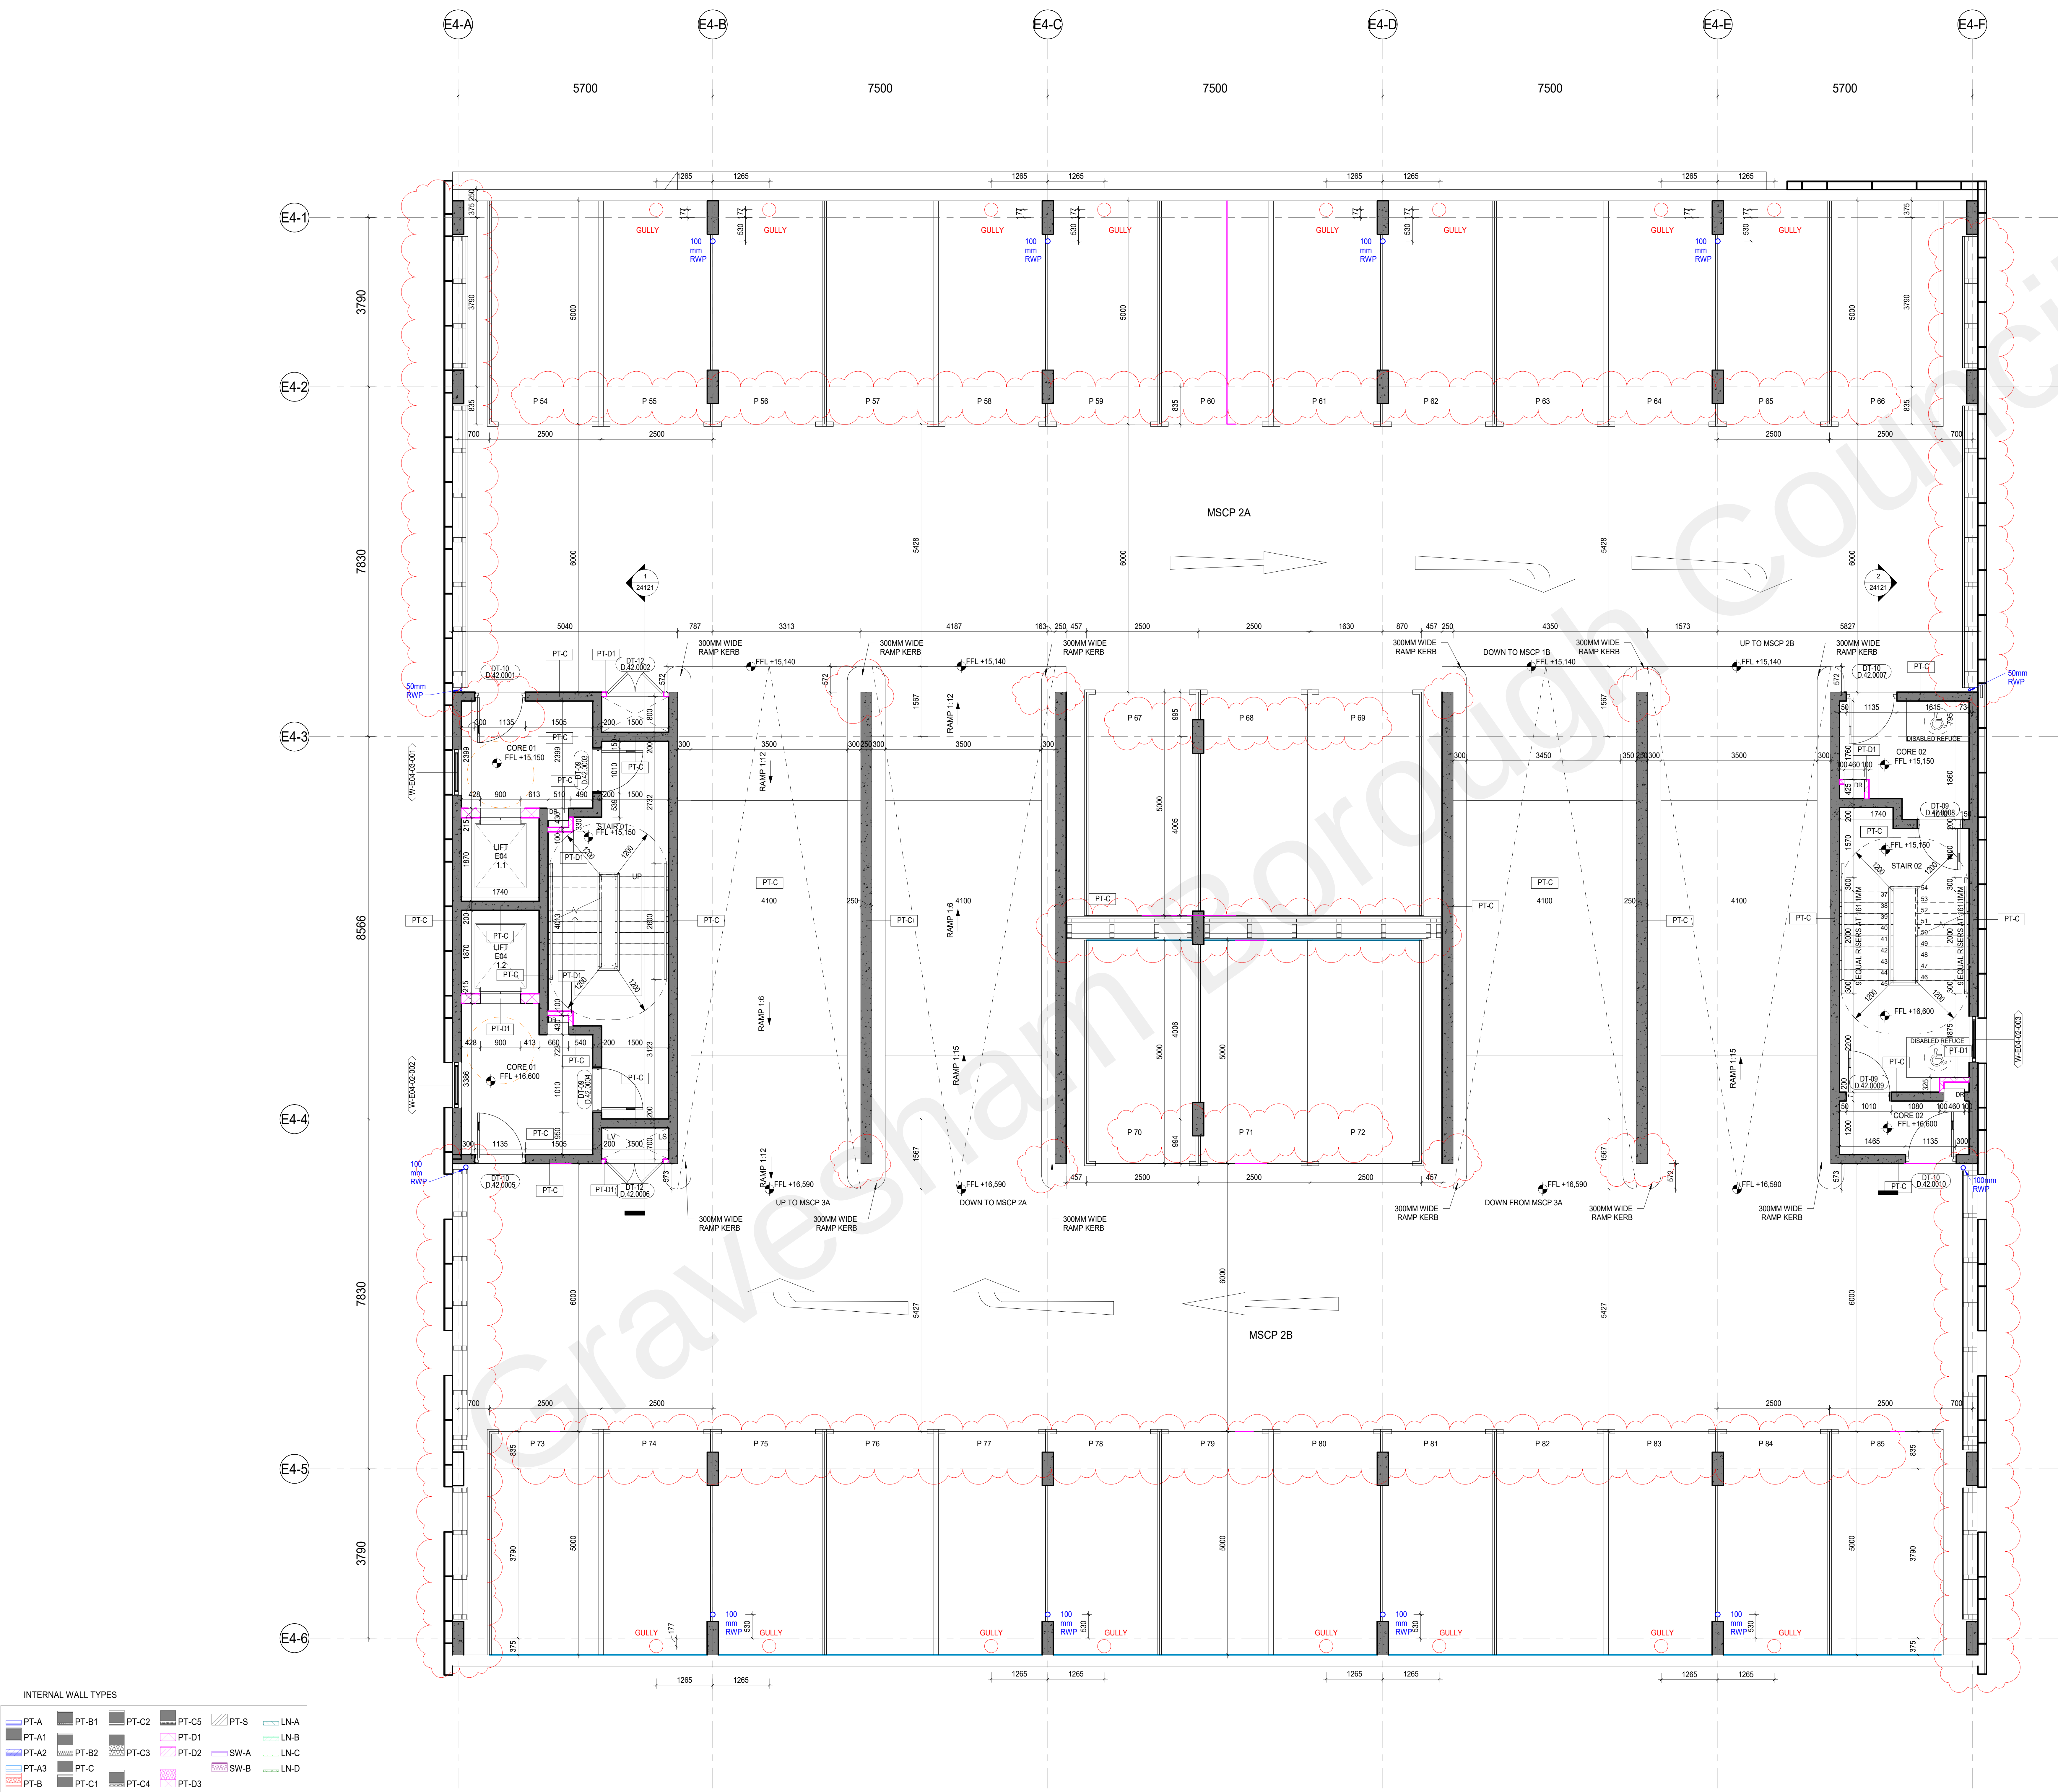

INTERNAL WALL TYPES

PT-A	PT-B1	PT-C2	PT-C5	PT-S	LN-A

