


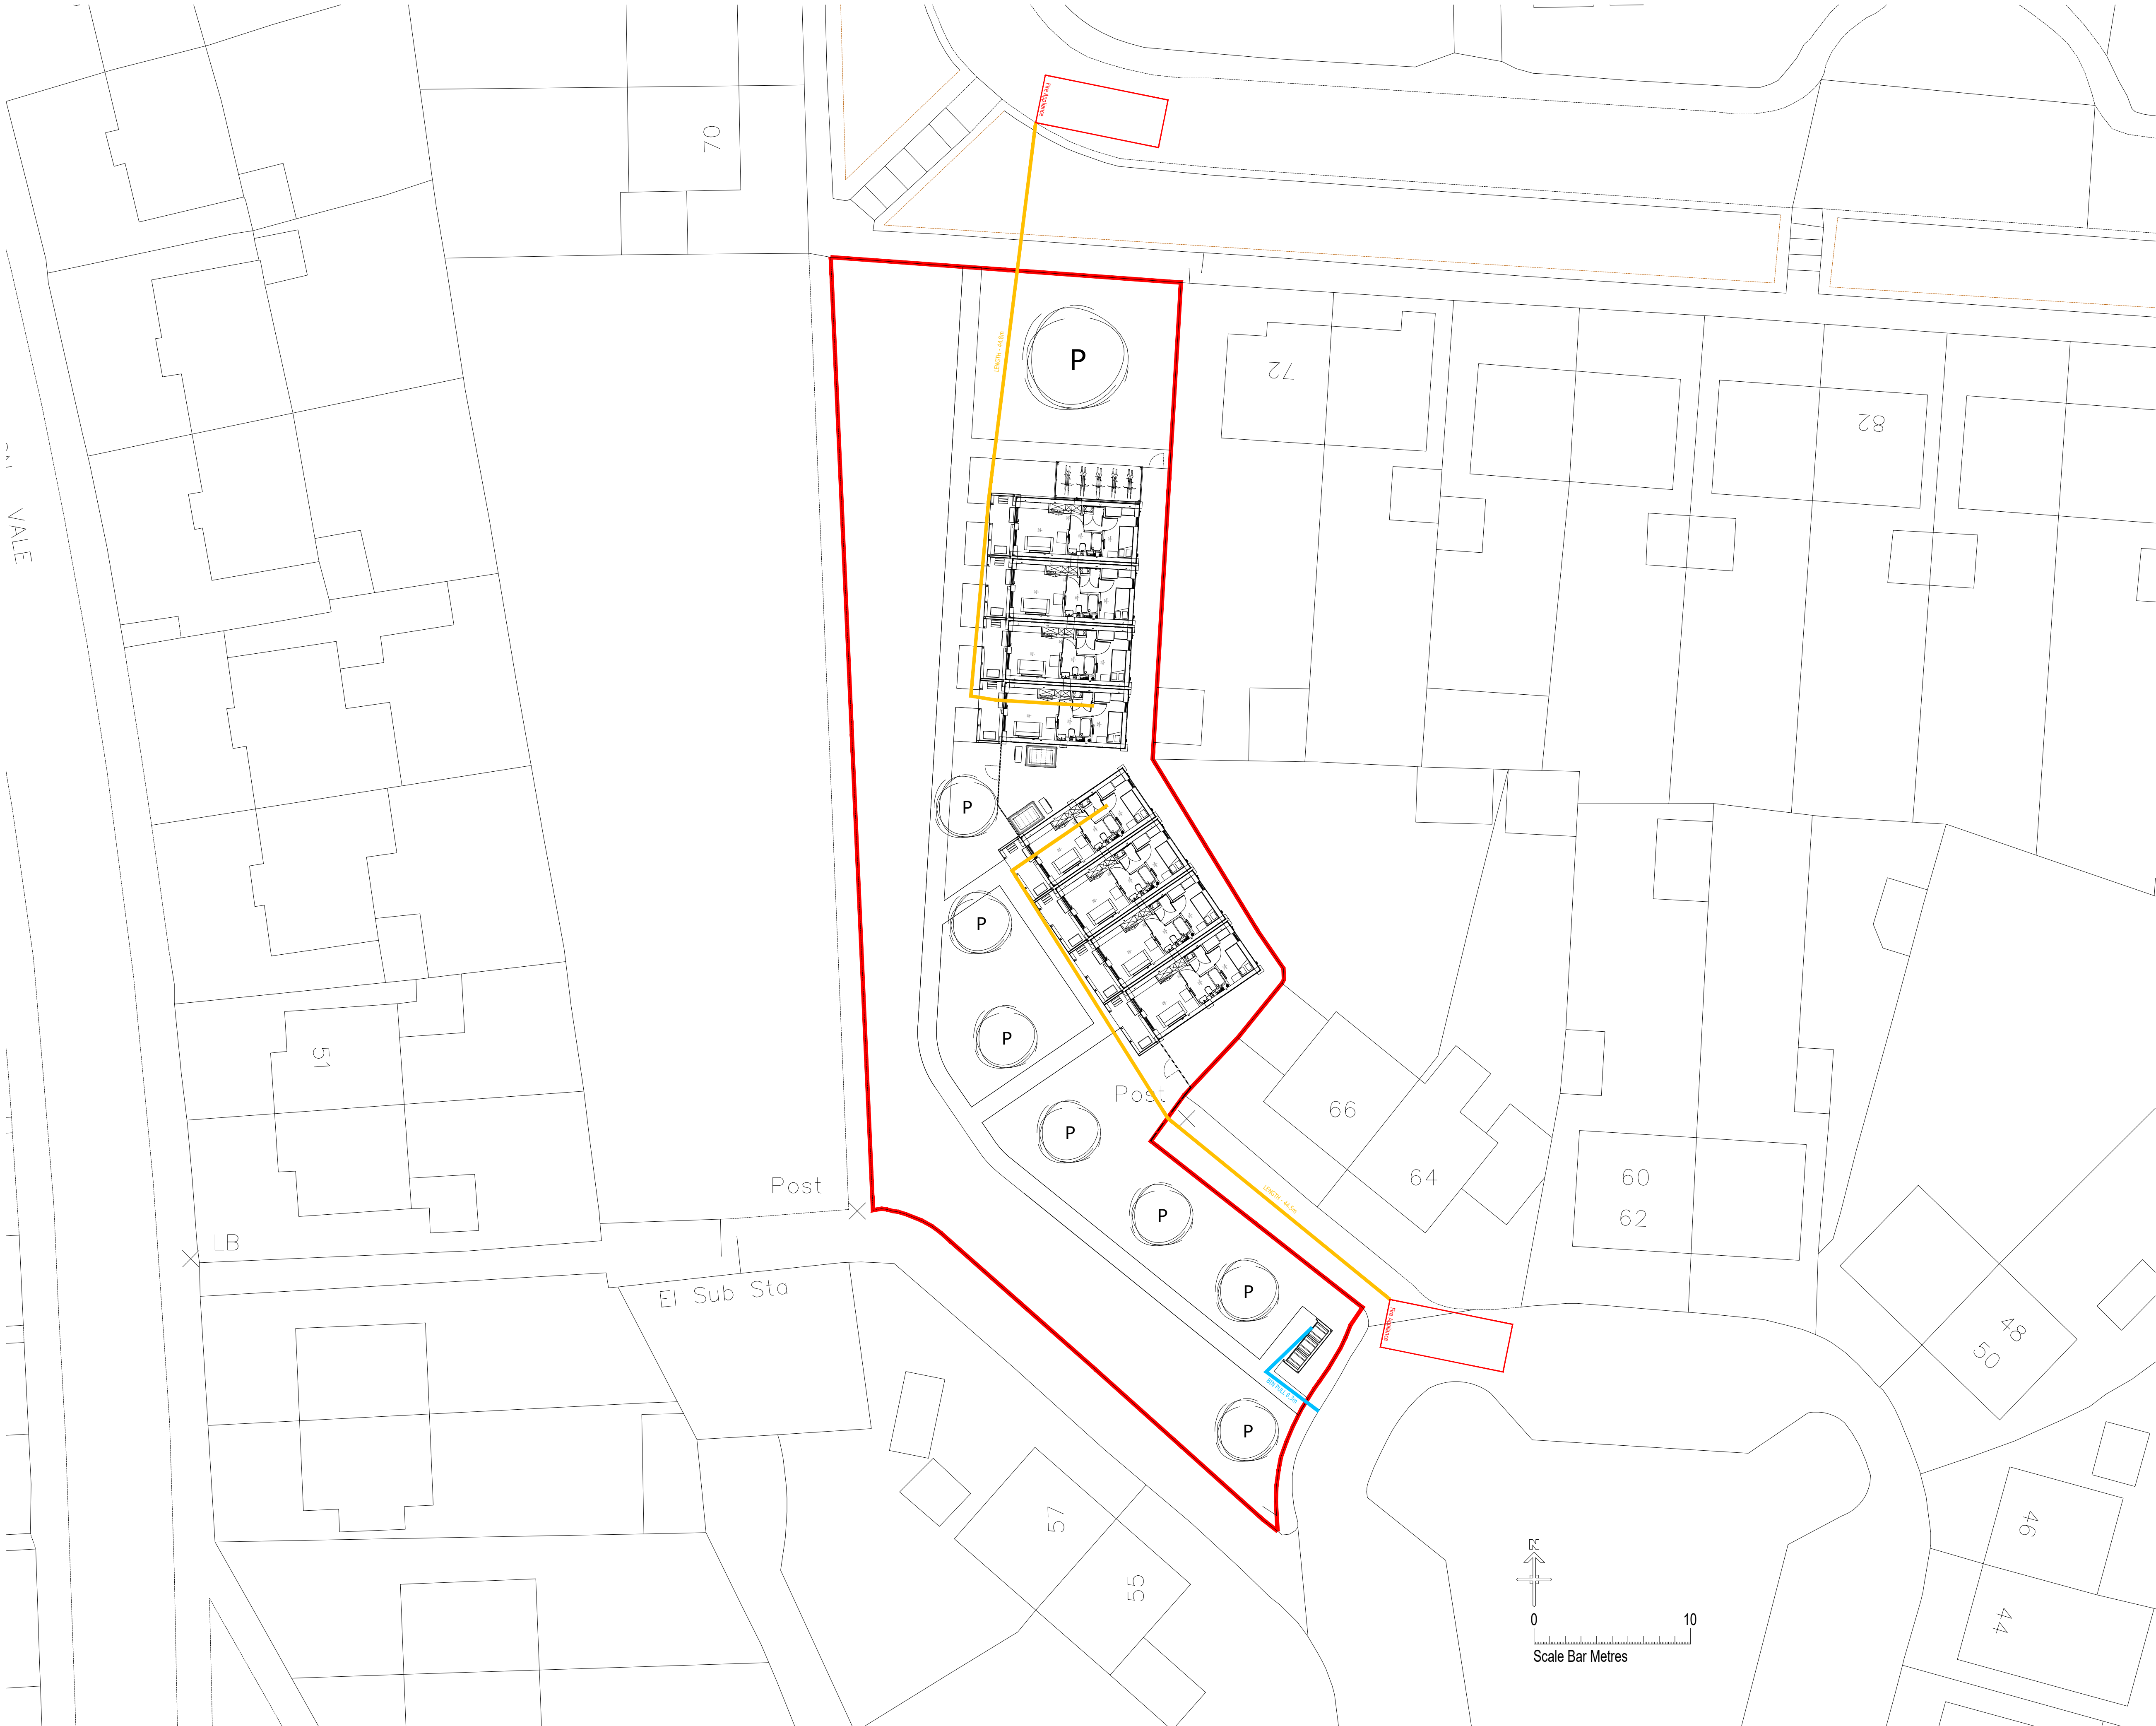

Rev. No.	Date	Amendment	Initials
---	---	---	---

NOTES

- Drawing based from OS Map, Topographical Survey required to establish further detail
- Tree Survey required to confirm positioning and potential protection orders
- Boundaries and treatments, including to existing substations to be confirmed
- Presumed retention of existing turning route on St Albans Close - to be confirmed by tracking from appointed traffic consultant
- Full landscaping proposal to be confirmed by appointed Landscape Architect
- Technical advice required on crane access when delivering modules

KEY

- Fire Distance
- Bin Pull Distance



Client:
Hill Residential Limited
The Courtyard, Abbey Barns,
Ickleton, CB10 1SX

Project:
St Albans Close, Gravesend
Gravesham

Drawing:
Fire & Refuse Distances

Scale: 1:200@A1	Date: October 2024	Rev. No.:
Drawn By: BB	Checked By:	Drawing No: 109-133-PA-005
CAD Ref:		