


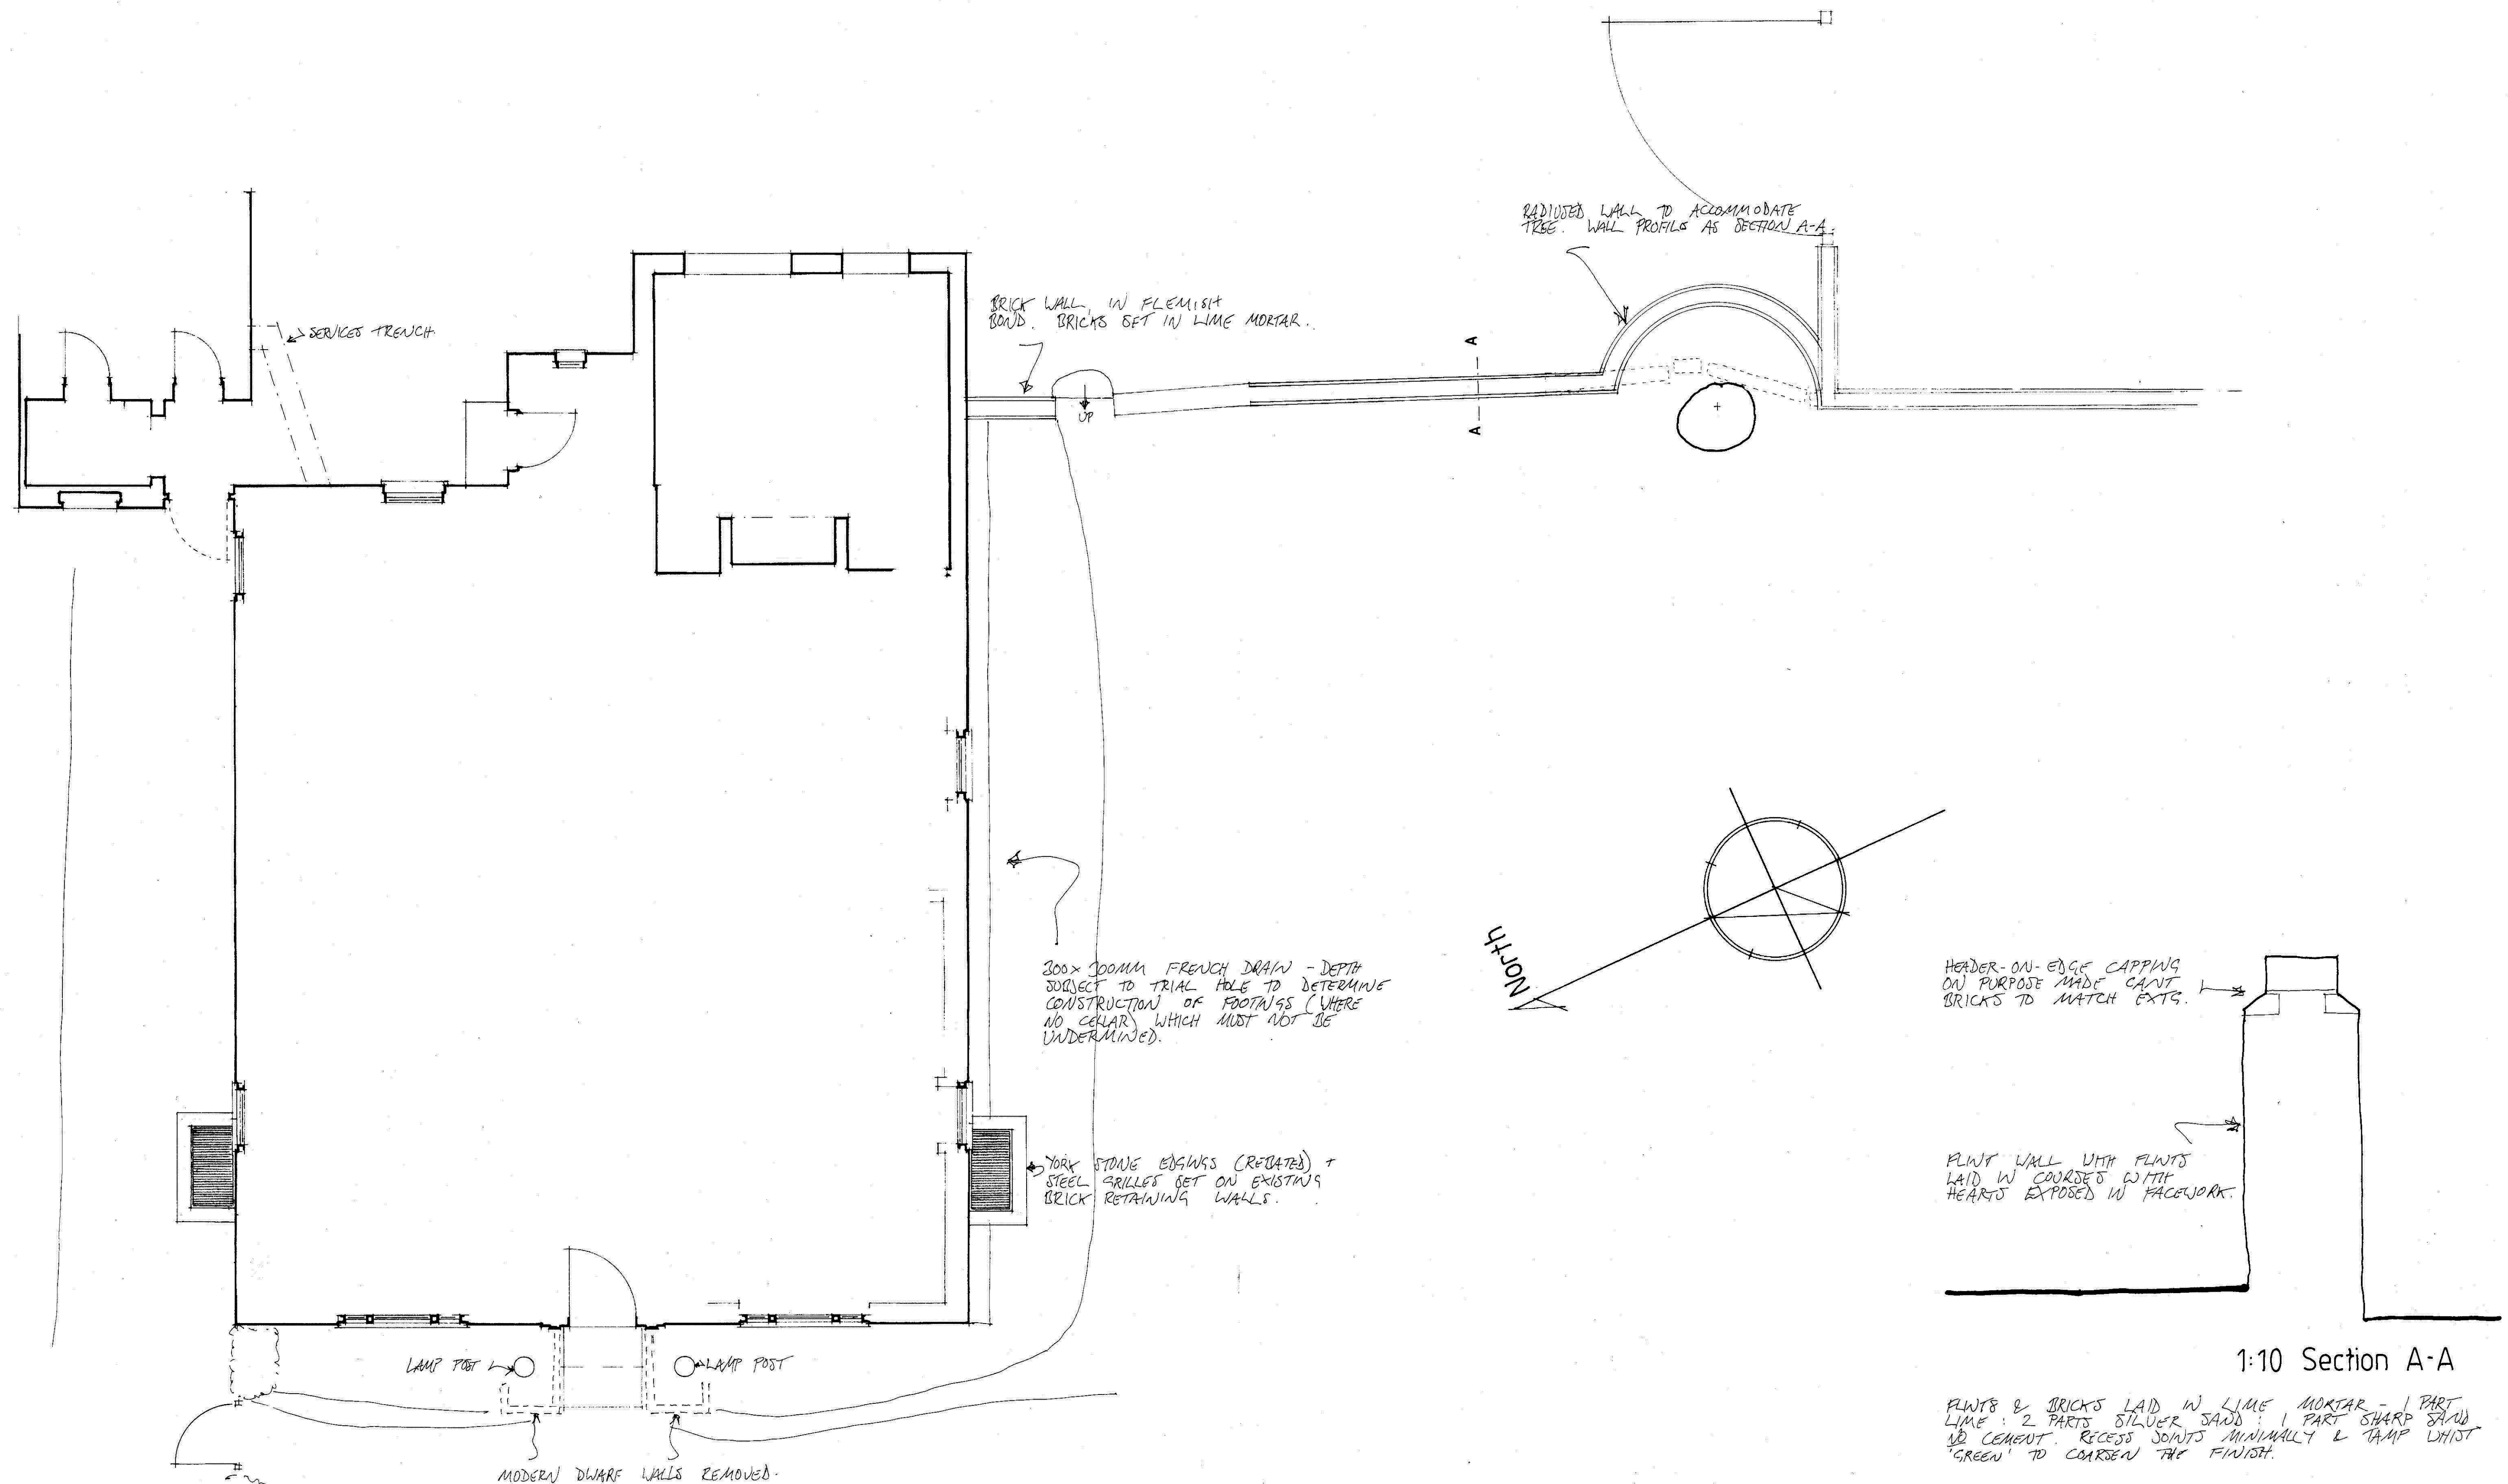

East Court Manor

House footprint & garden wall as proposed

Scale: 1:50 at A1

Drwg.: ECM/0123/06 Rev. A

Drwg. by: T. Ellis January 2023 Tel.: 01233 770498

Rev. A: 1:10 Section added Jan 2023

Scan & 2 added

Scale bar:

