




ROOM USE SCHEDULE

- BACK OF HOUSE
- BEDROOMS
- BREAKOUT SEATING
- HORIZONTAL CIRCULATION
- LIVING & DINING
- RESIDENTS ANCILLARY ACOMMODATION
- STAFF / MANAGEMENT
- VERTICAL CIRCULATION

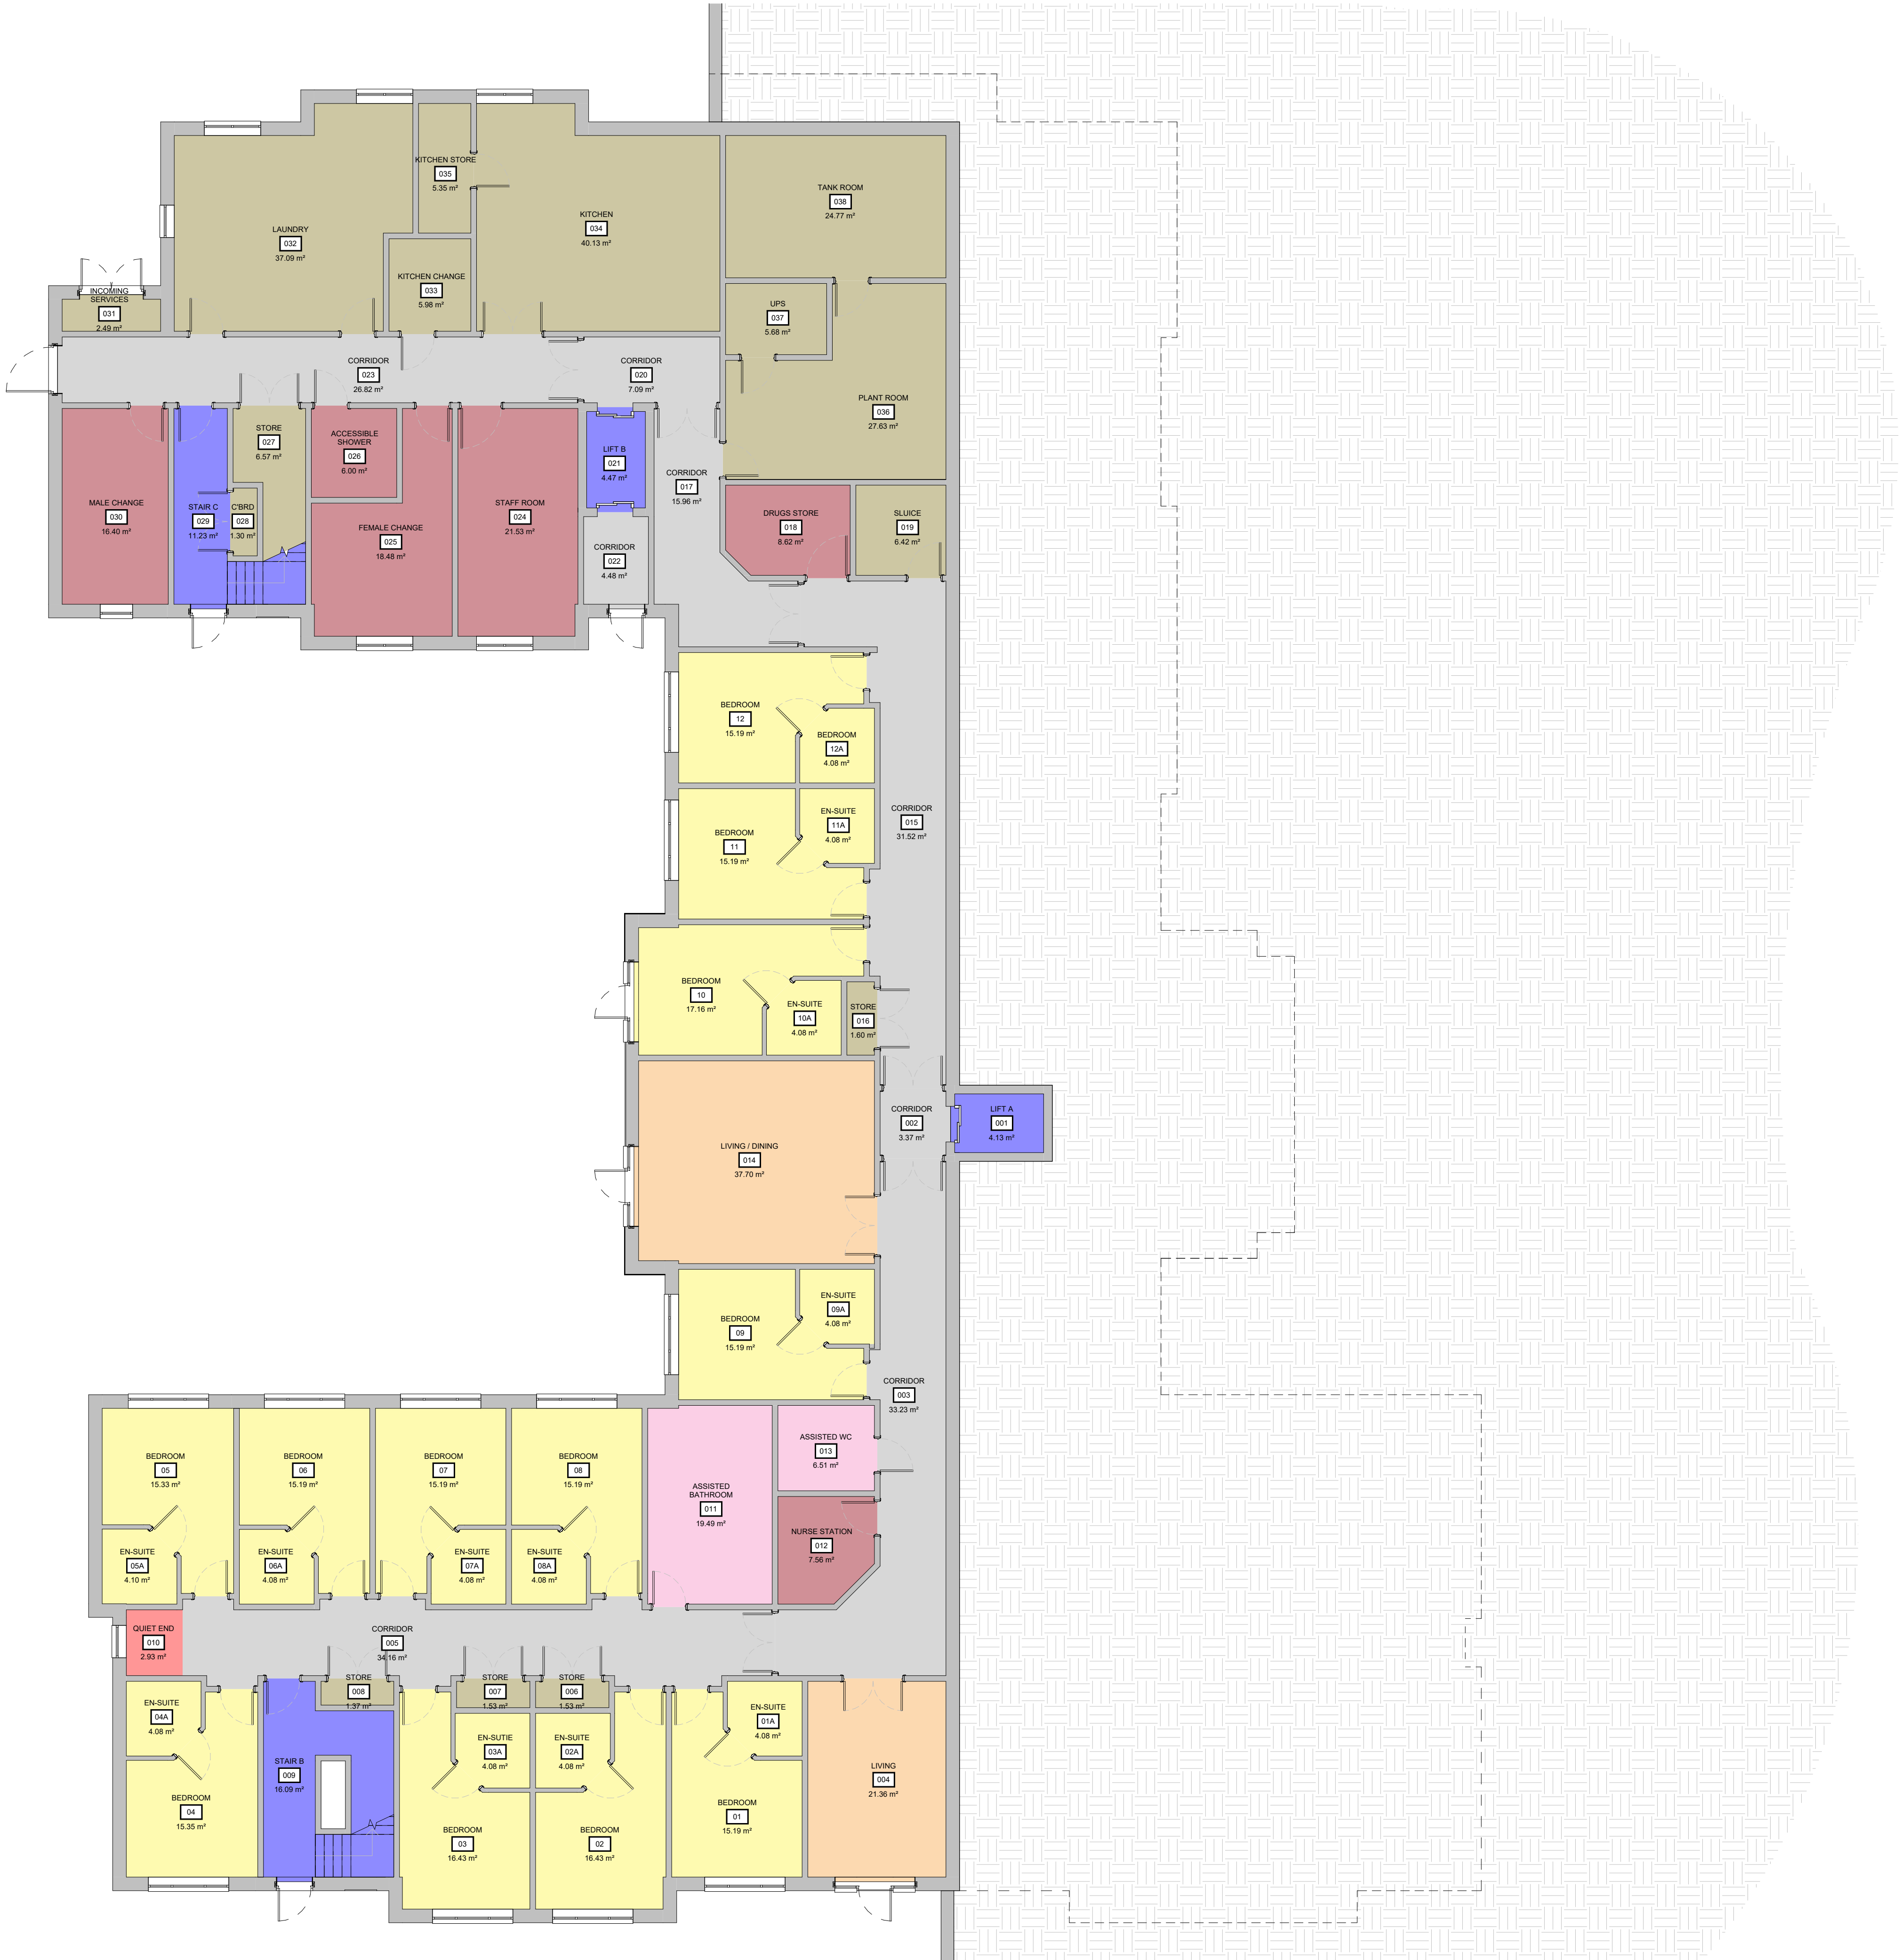

GENERAL NOTES

1. ALL DIMENSIONS TO BE VERIFIED IN SITE AND ANY DISCREPANCIES REPORTED BACK TO RDT ARCHITECTS
2. COPYRIGHT OF THIS DRAWING IS RESERVED BY RDT ARCHITECTS
3. THIS DRAWING IS FOR PLANNING PURPOSES ONLY

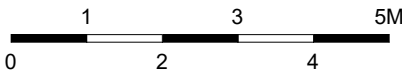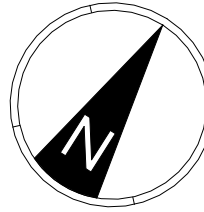

PL01	PLANNING ISSUE	LAG	21.01.25			
REV	DESCRIPTION	BY	DATE			
PROJECT WORK STAGE						
PLANNING						
CLIENT						
BUILDING CONSTRUCTION PARTNERSHIP						
PROJECT						
DENE HOLM, NORTHFLEET, GRAVESHAM DA11 8JZ						
DRWG TITLE						
CARE FACILITY LOWER GROUND FLOOR GENERAL ARRANGEMENT PLAN						
PROJECT	ORIGINATOR	ZONE	LEVEL	TYPE	DIS	NUMBER
1485PL	RDT	01	B1	DR	A	2000
STATUS SUITABILITY DESCRIPTION						
DRAWN BY		DATE	SCALE	CHECKED BY		
LAG		JAN 26	1 : 100	SS		
RDT PROJECT REF.			PAPER SIZE	REVISION		
1485			A1	PL01		

CARE FACILITY - LOWER GROUND FLOOR - GENERAL ARRANGEMENT PLAN