
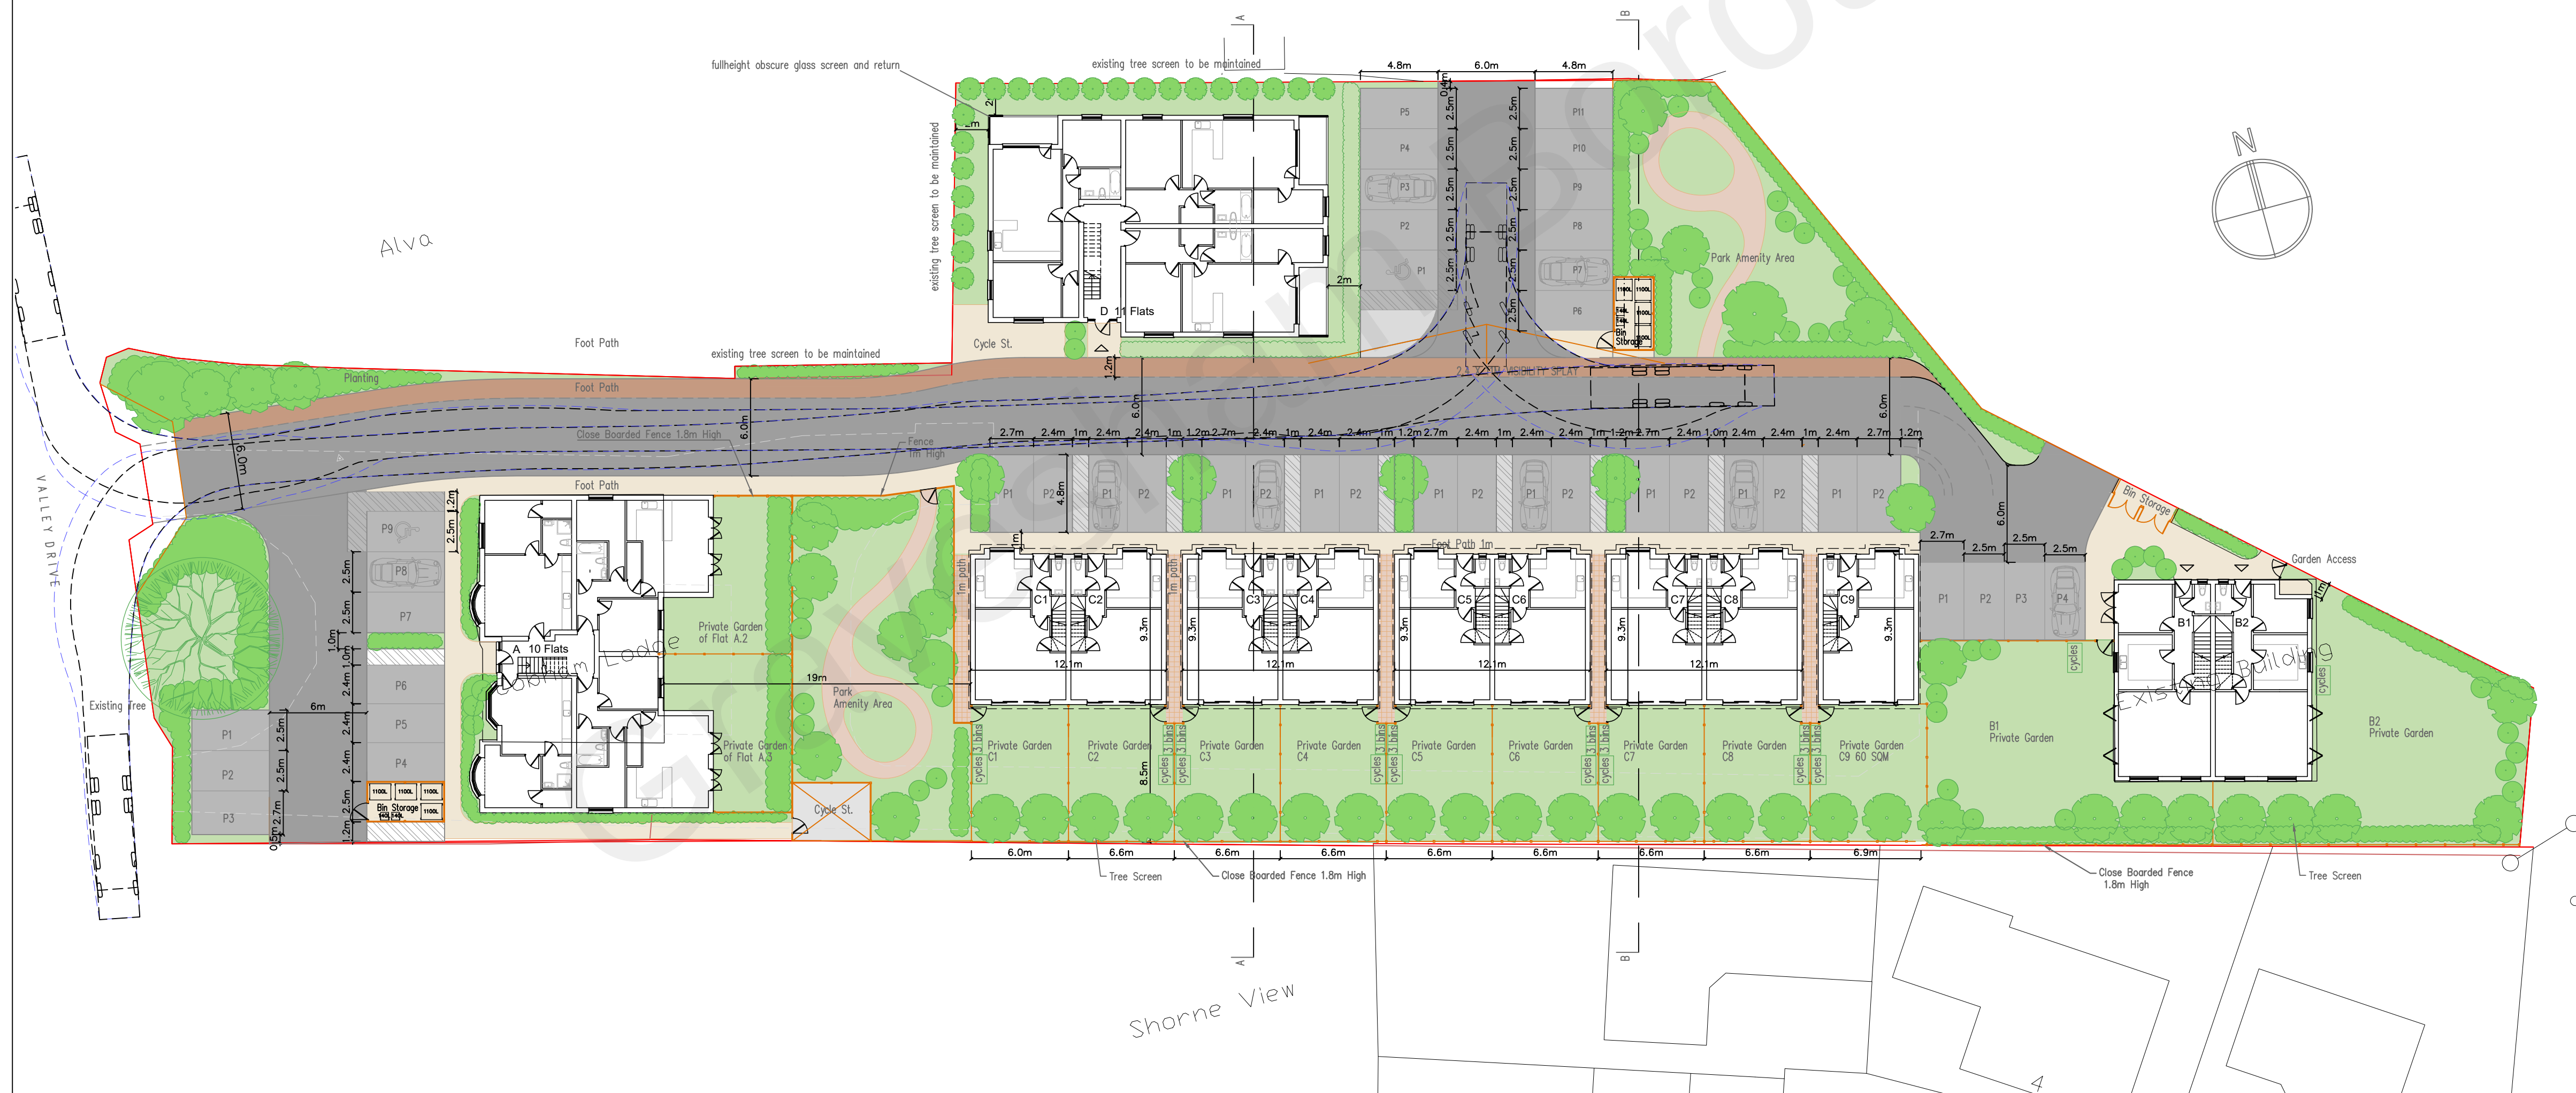


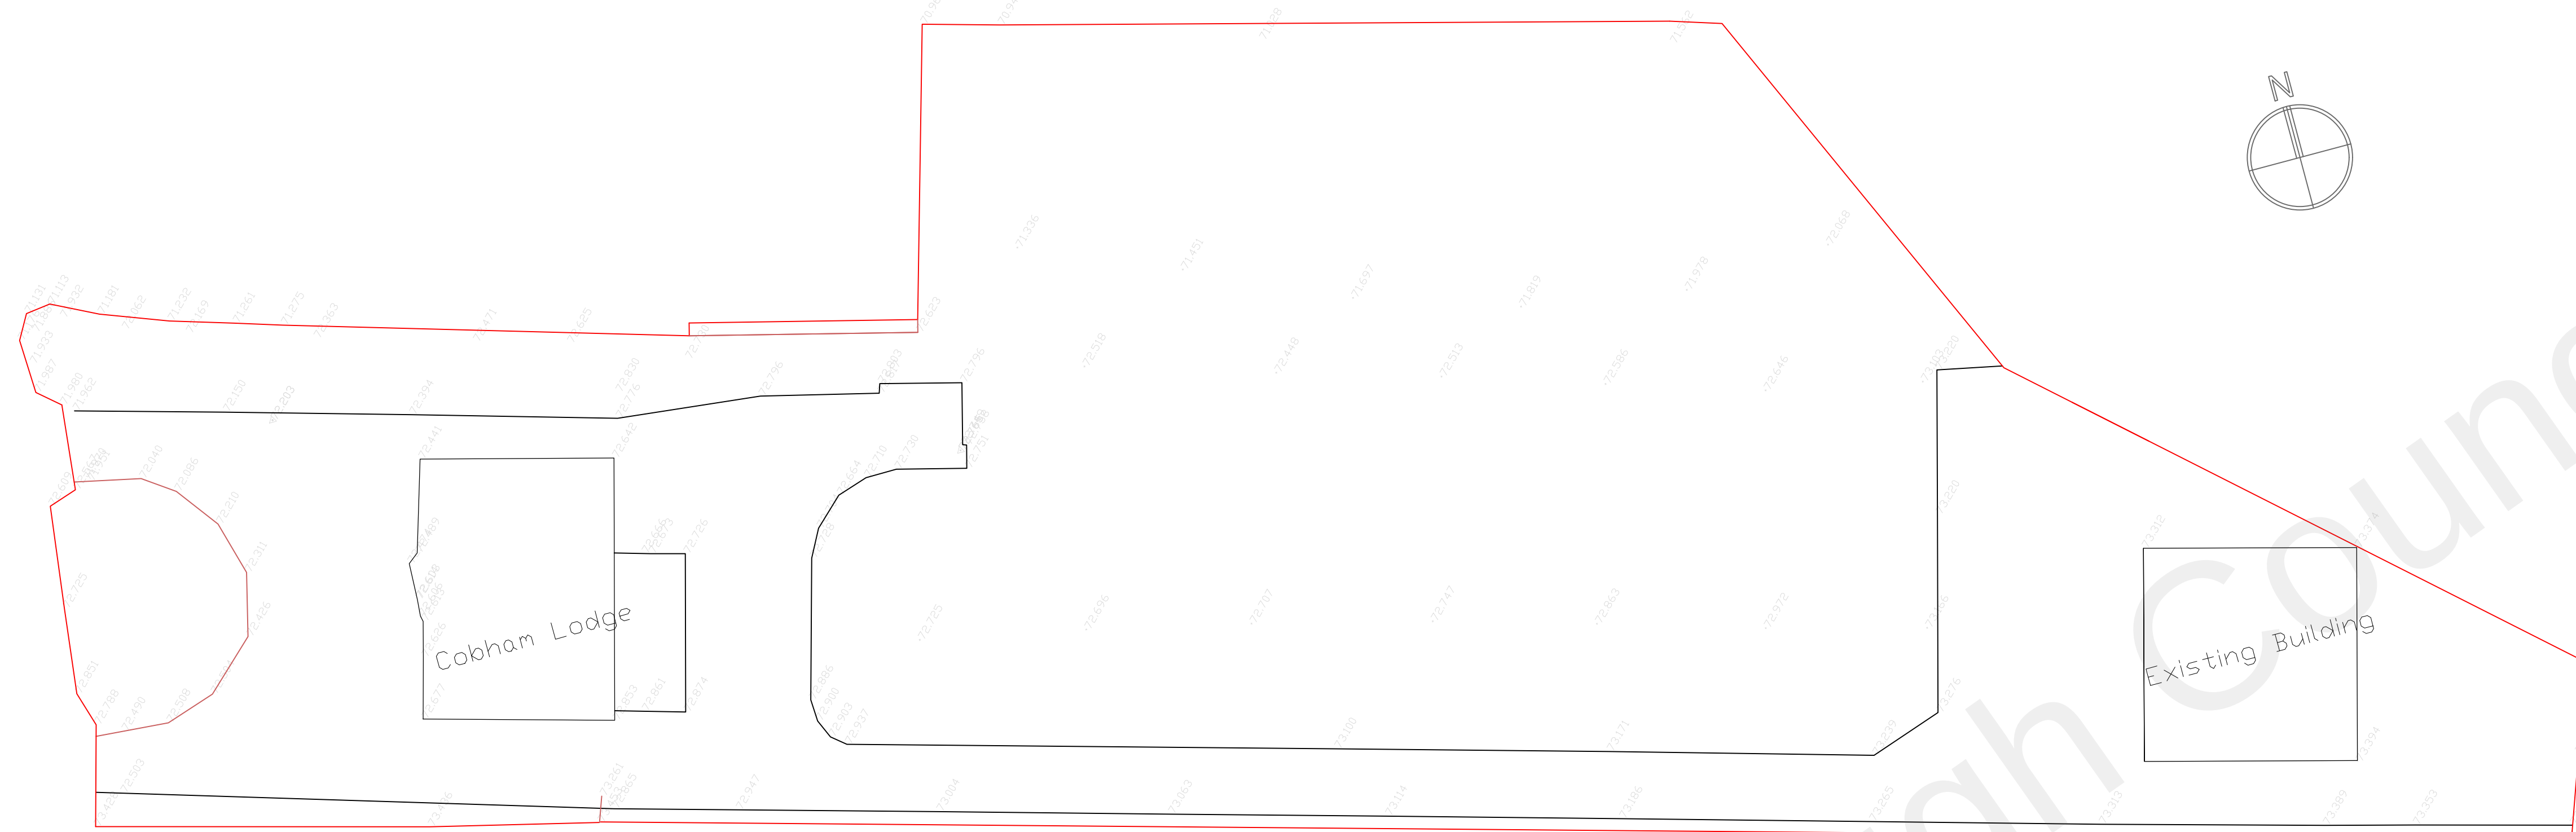

Key:

- 1800mm close boarded fence
- 1000mm fence
- Soft landscape - green areas
- Hard landscape - block paving
- Hard landscape - pervious block paving - parking areas
- Hard landscape - red tarmac - bicycle lane
- Hard landscape - foot path
- Hard landscape - paving slabs
- Park hard surfacing
- Existing pavement to be removed
- Existing tree
- Existing tree to be removed
- Proposed vegetation
- Disabled parking bay
- Clear access zone

PROJECT:
Cobham Lodge, Valley Drive
Gravesend, Kent, DA12 5UE

TITLE:
Existing and Proposed Block Plan

SCALE:
1:250 @ A1

DATE:
June 22

Drawing No.
1458-02

REV
R

BRELEY
DESIGN LTD

Breley Design Ltd, Harrier House
Aviation Way, Southend on Sea
Essex S32 6UN, England
Telephone: +44 (0)1702 541300
Facsimile: +44 (0)1702 543123
Email: info@breleydesign.com

Copyright of this drawing shall remain the property of Breley Design Limited. It may not be used in whole or part by any other parties for any other purpose without prior consent. All dimensions to be checked on site and any discrepancies reported to Breley Design Limited before work commences.