
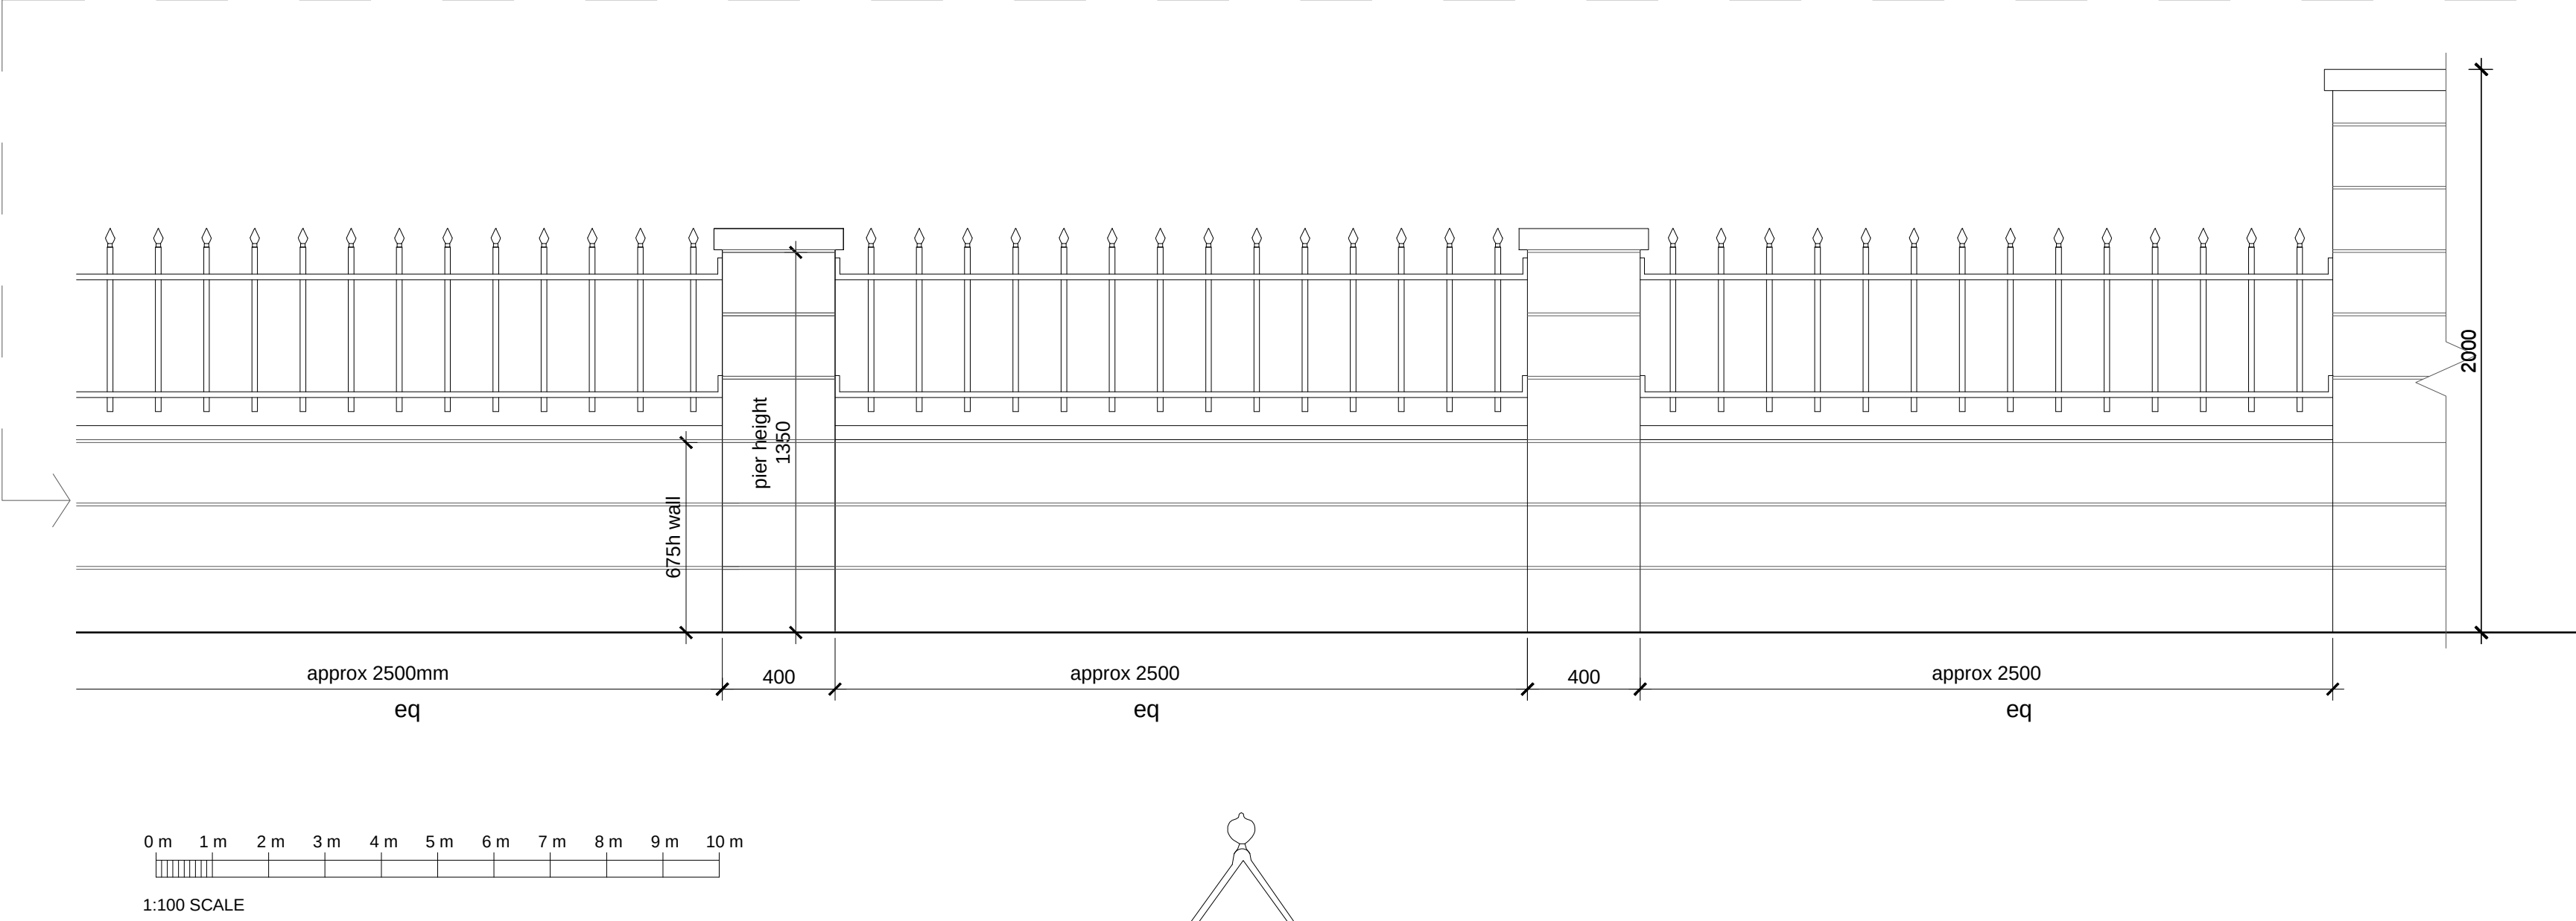


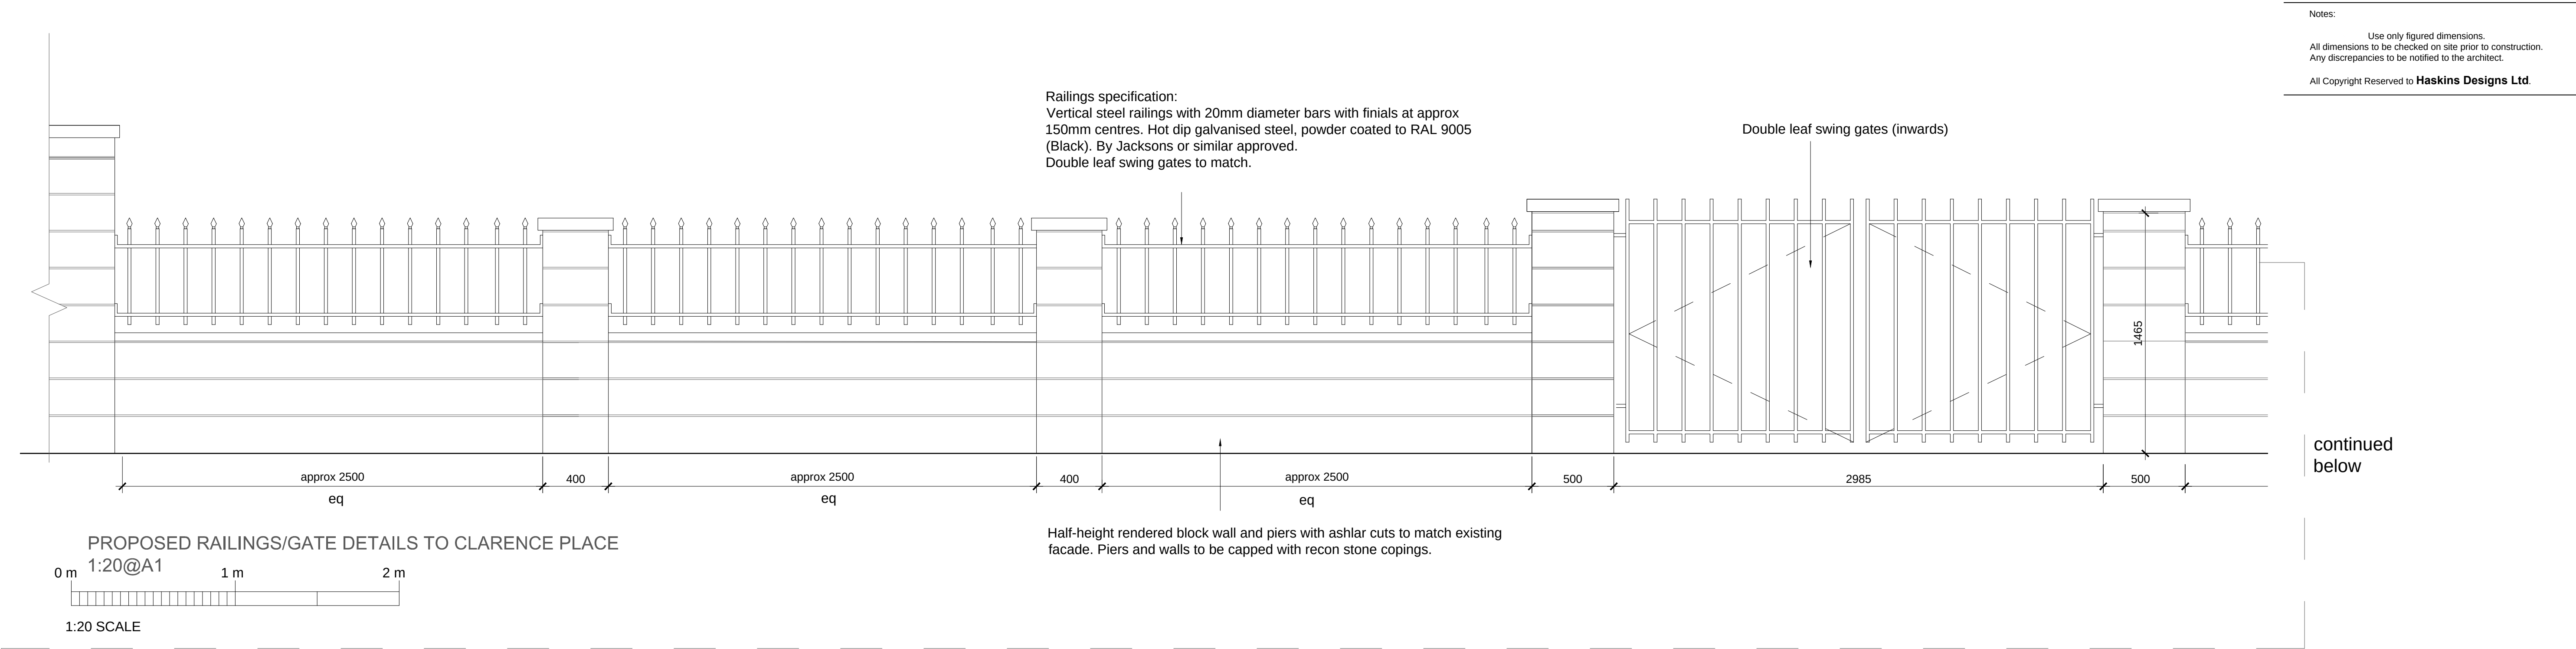

Issued to Gravesham Planners in support of discharge of Planning Condition 14

Rev	Date	Comments
Client		
Guru Nanak Darbar Gurdwara Gravesend		
Project		
Proposed Development Site Sikh Temple Site Clarence Place Gravesend DA12 1LD		
Title		
Proposed metal railings detail to front wall including street scene		
Project No.		Date
181		SEPT 2023
Drawing No.		Revision
PD-22		-
Scale		Drawn
1:20/100@A1		GH
		Check
		JH