



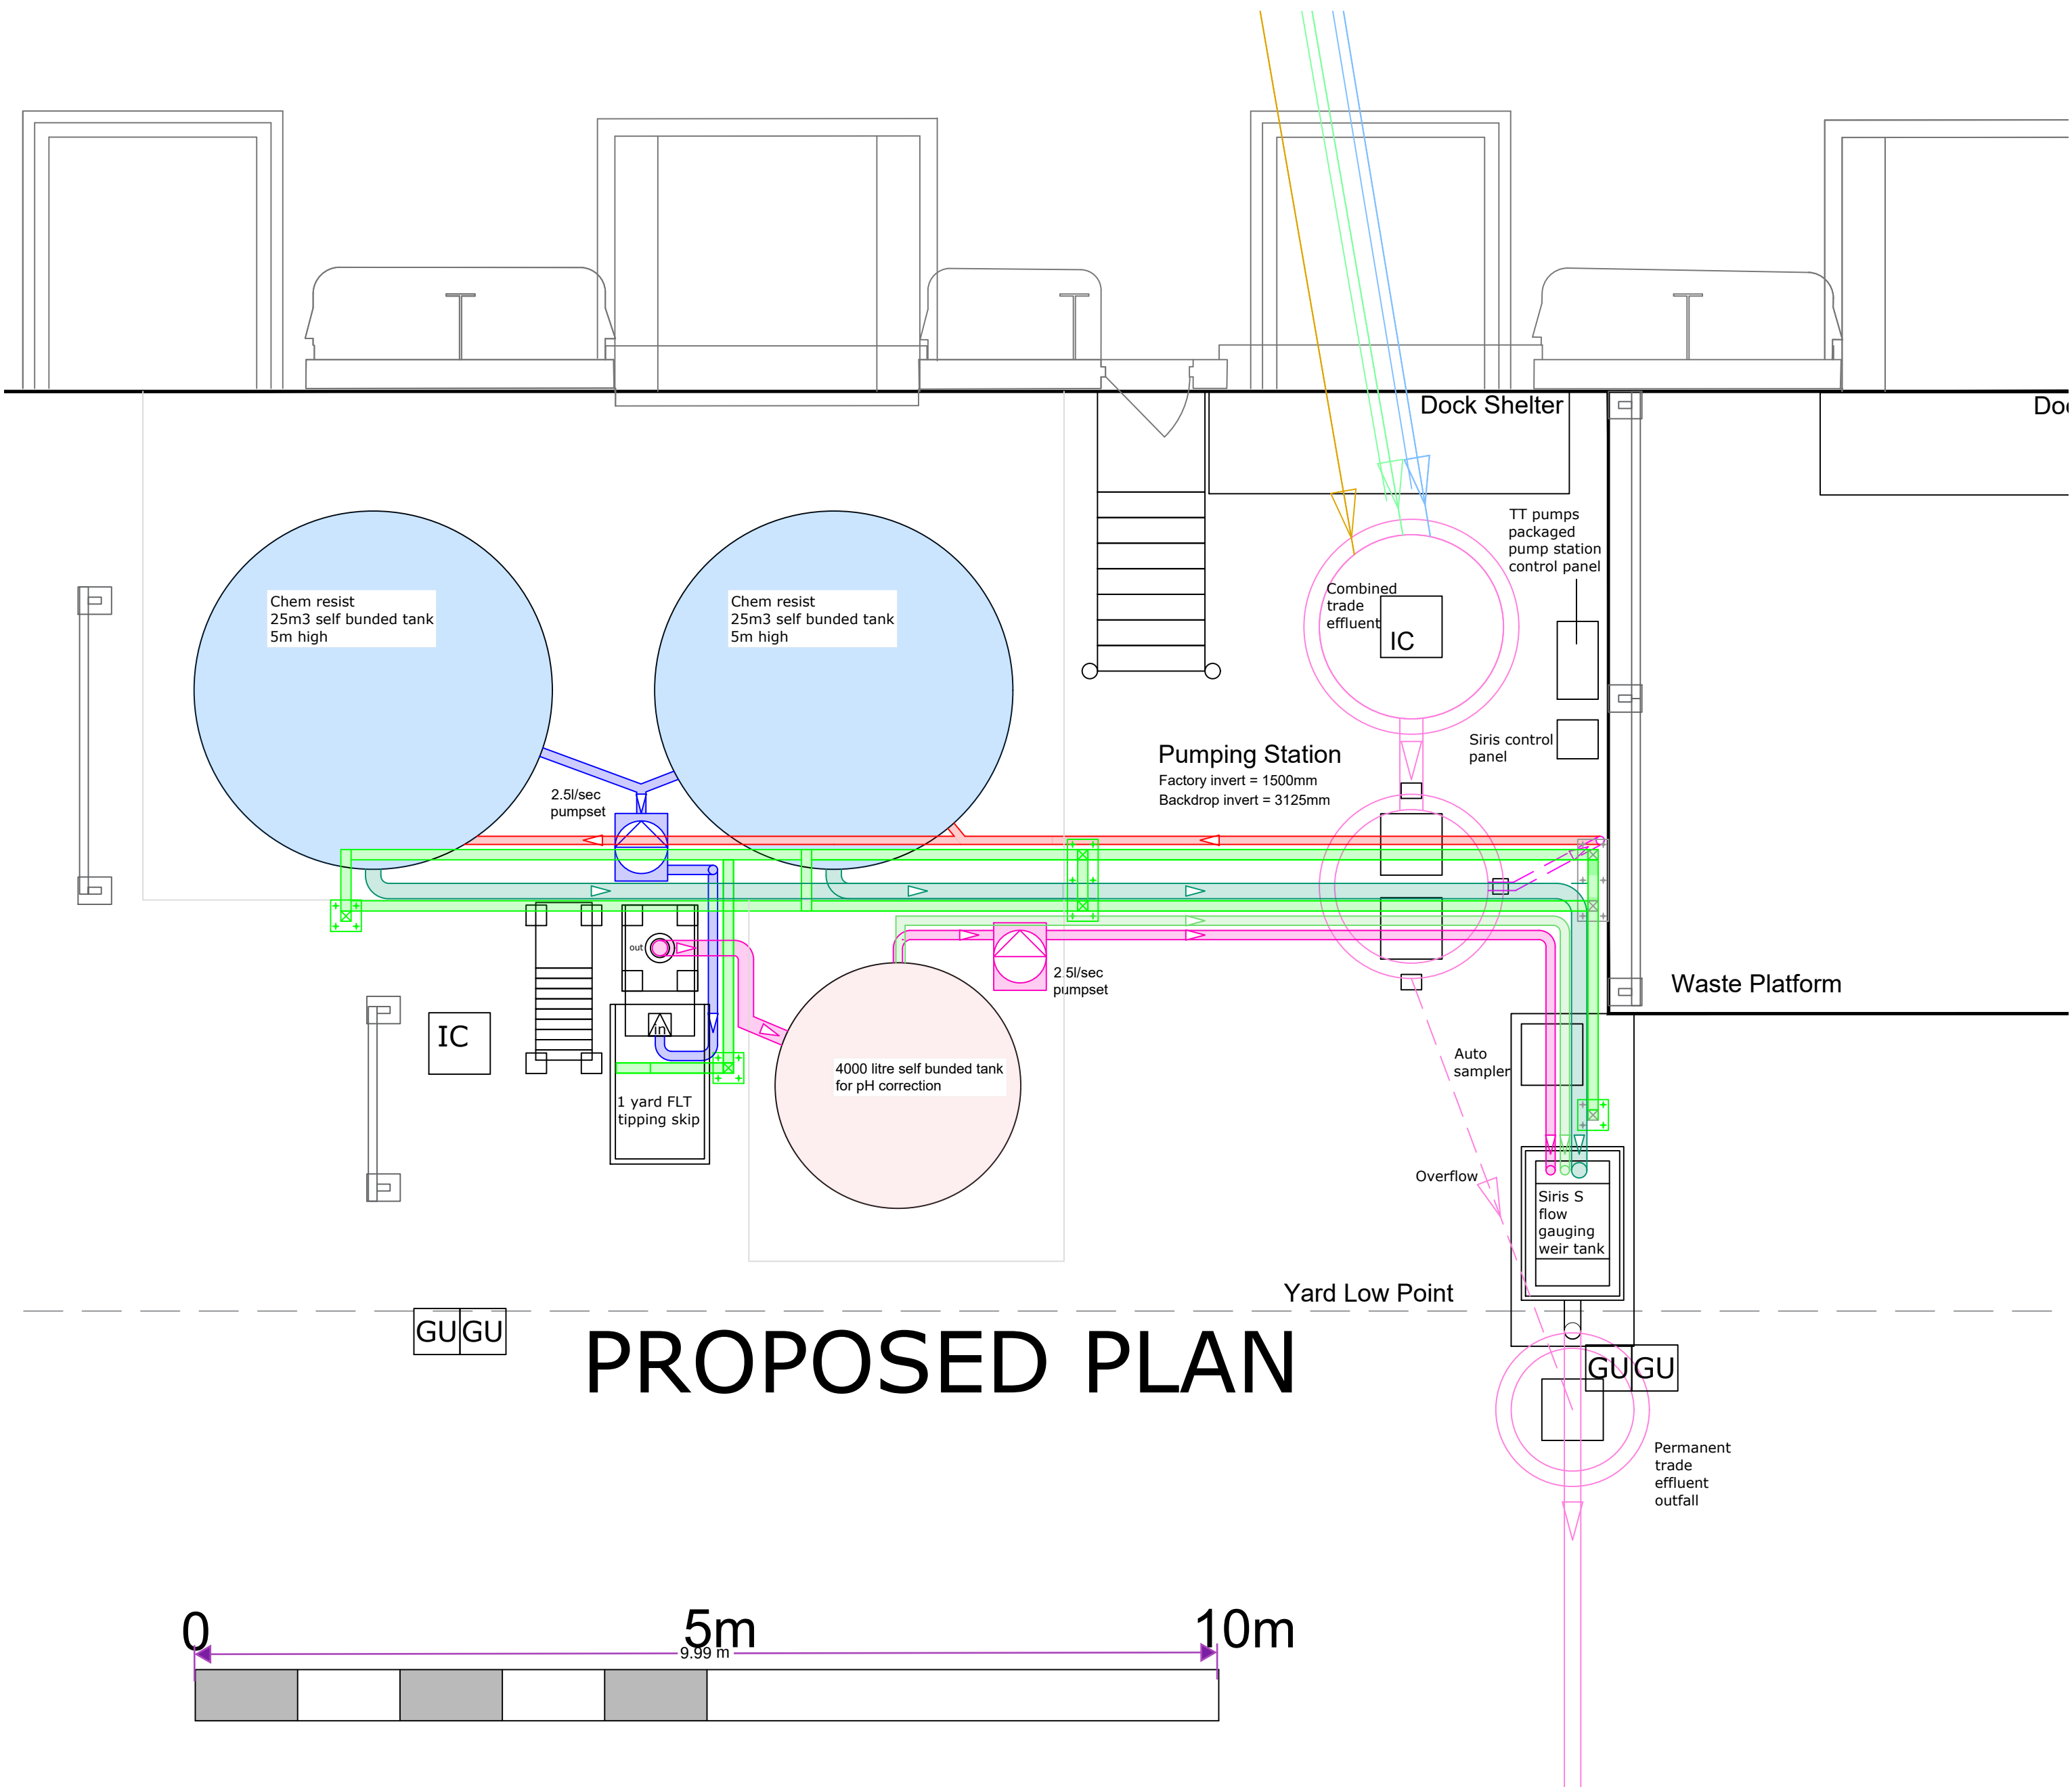

PROPOSED PLAN

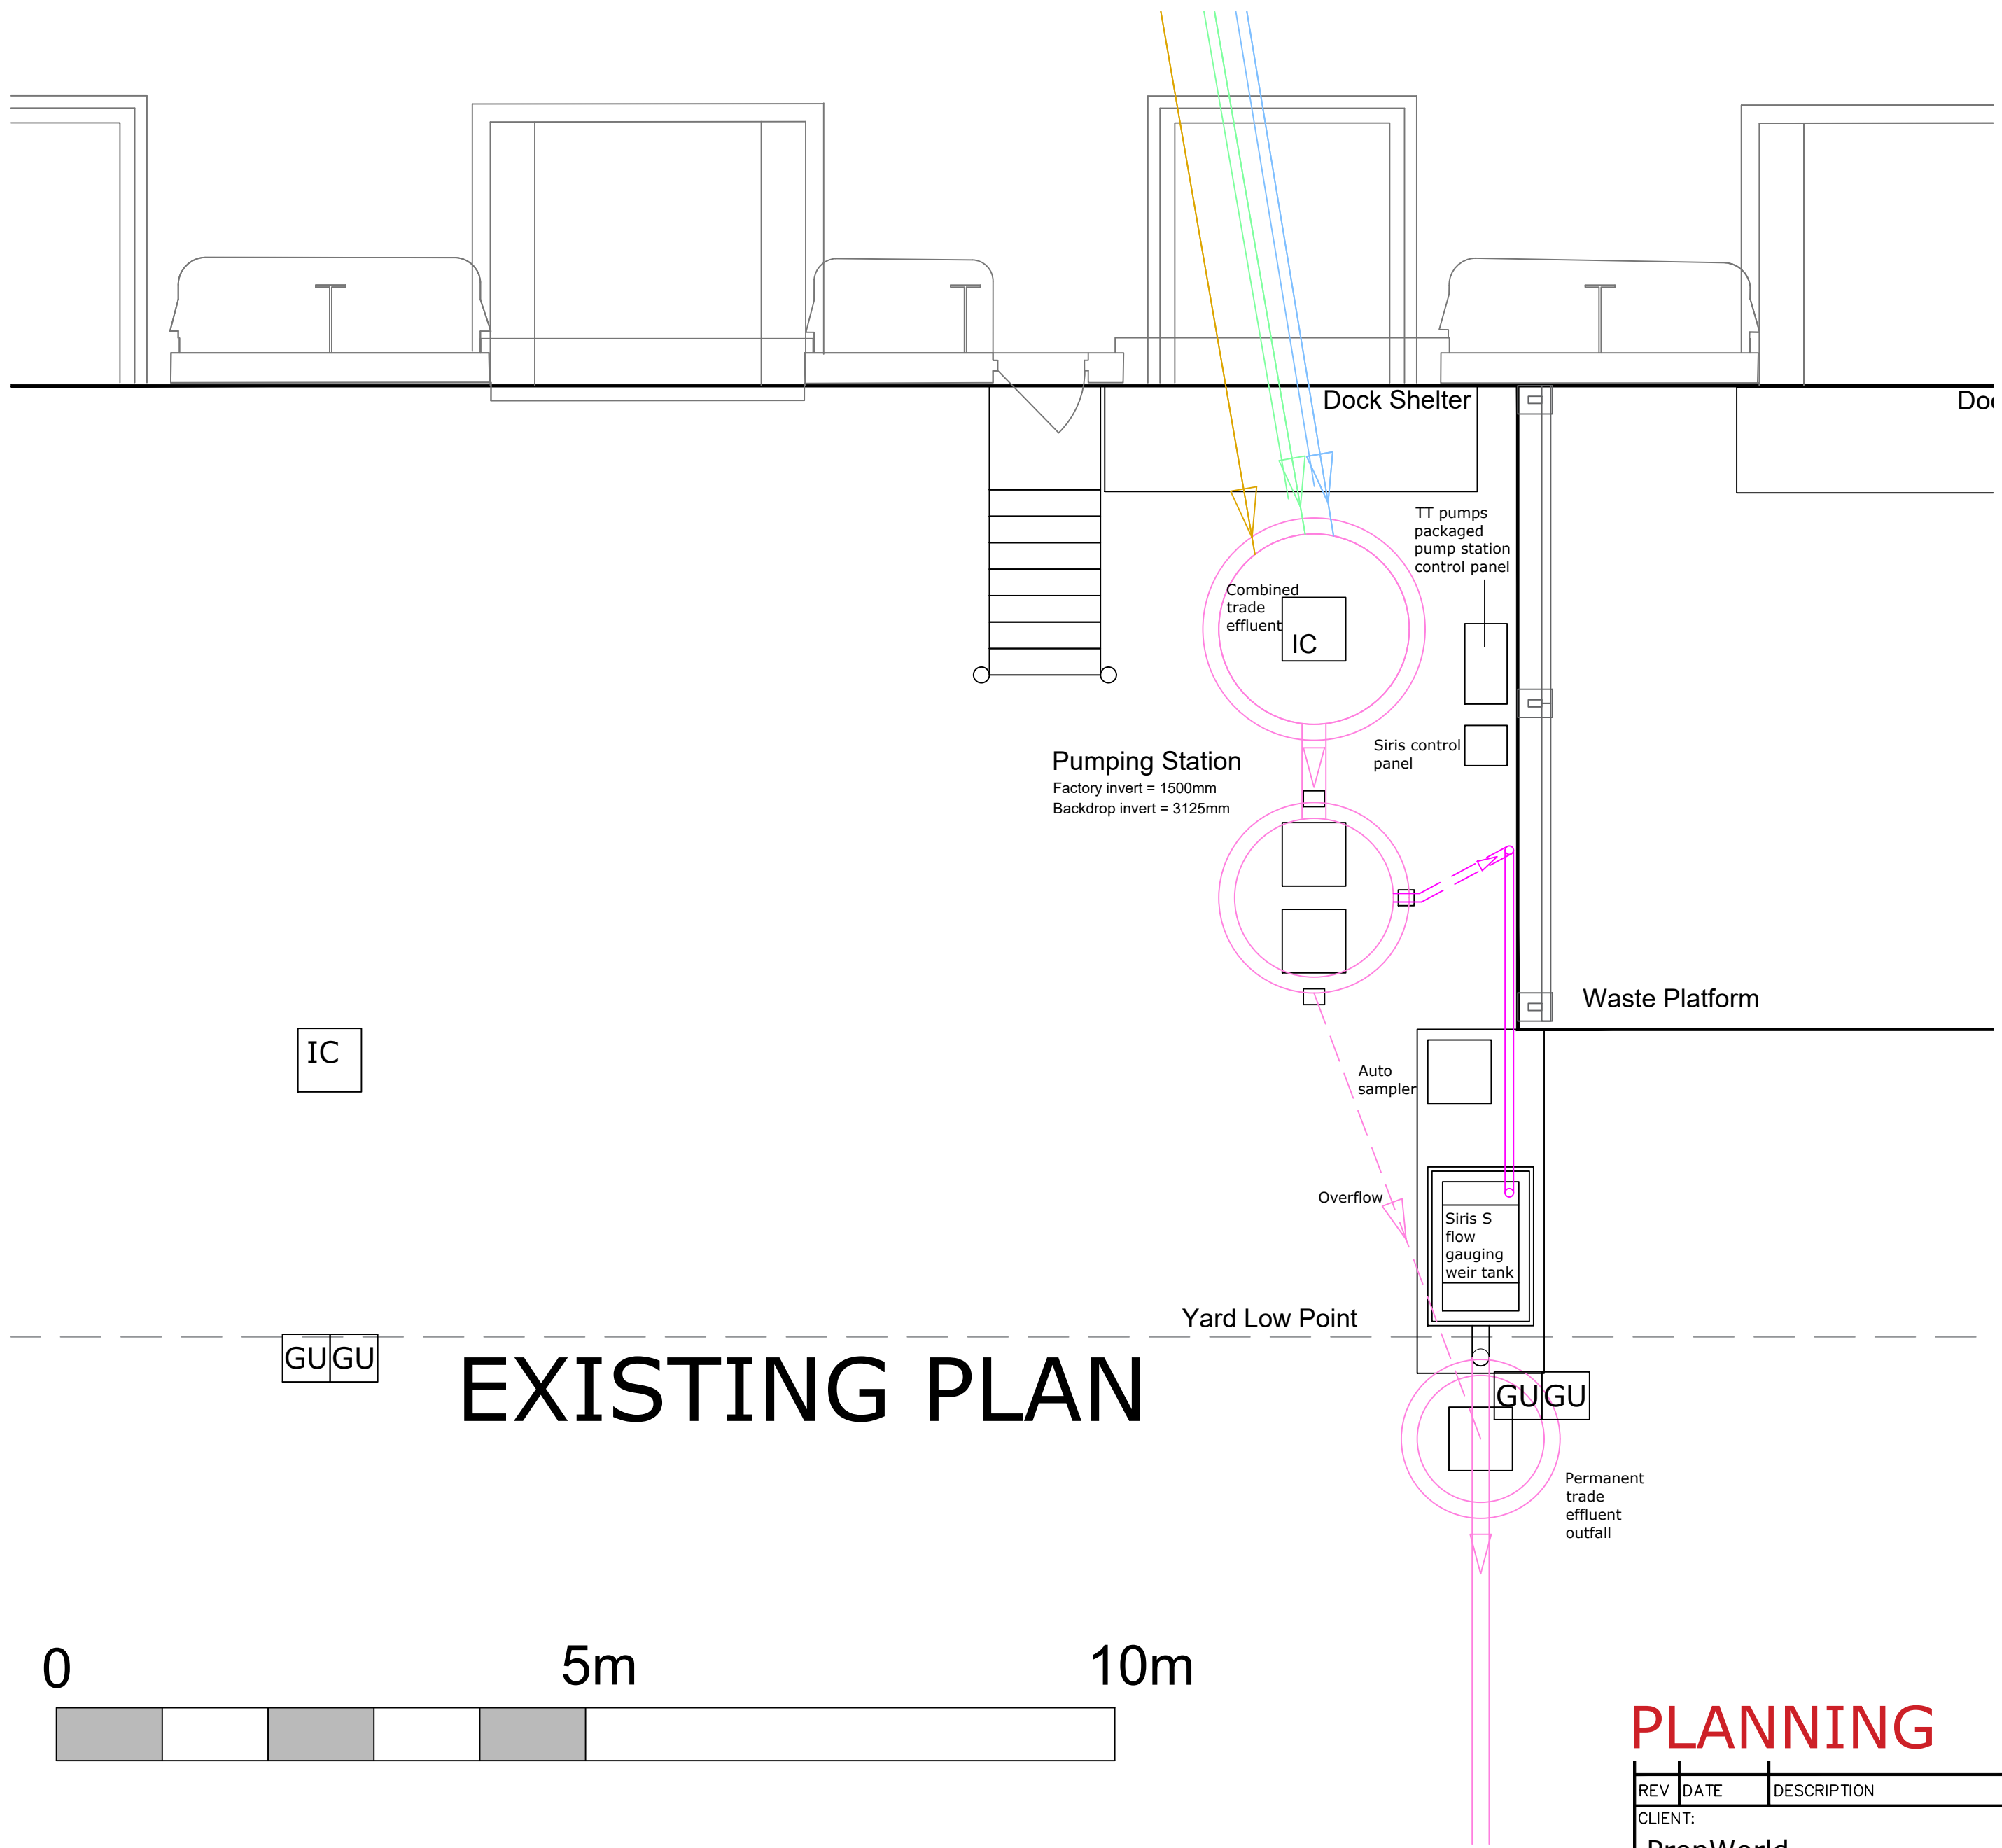

EXISTING PLAN

PLANNING

REV	DATE	DESCRIPTION
CLIENT:		
PrepWorld Unit K Springhead Enterprise Park Northfleet Gravesend DA11 8HH		
PROJECT TITLE:		
Effluent processing project		
DRAWING TITLE:		
Planning-plans		
		
Celsius Consulting Carrwood Park Selby Road Leeds LS15 4LG		info@celsius-consulting.com 0113 8730180
DRAWN BY	DATE	SCALE
PW	16-07-24	1:50
CHECKED BY	DATE	
DRAWING No.	REVISION	
Effluent-009	A1	