


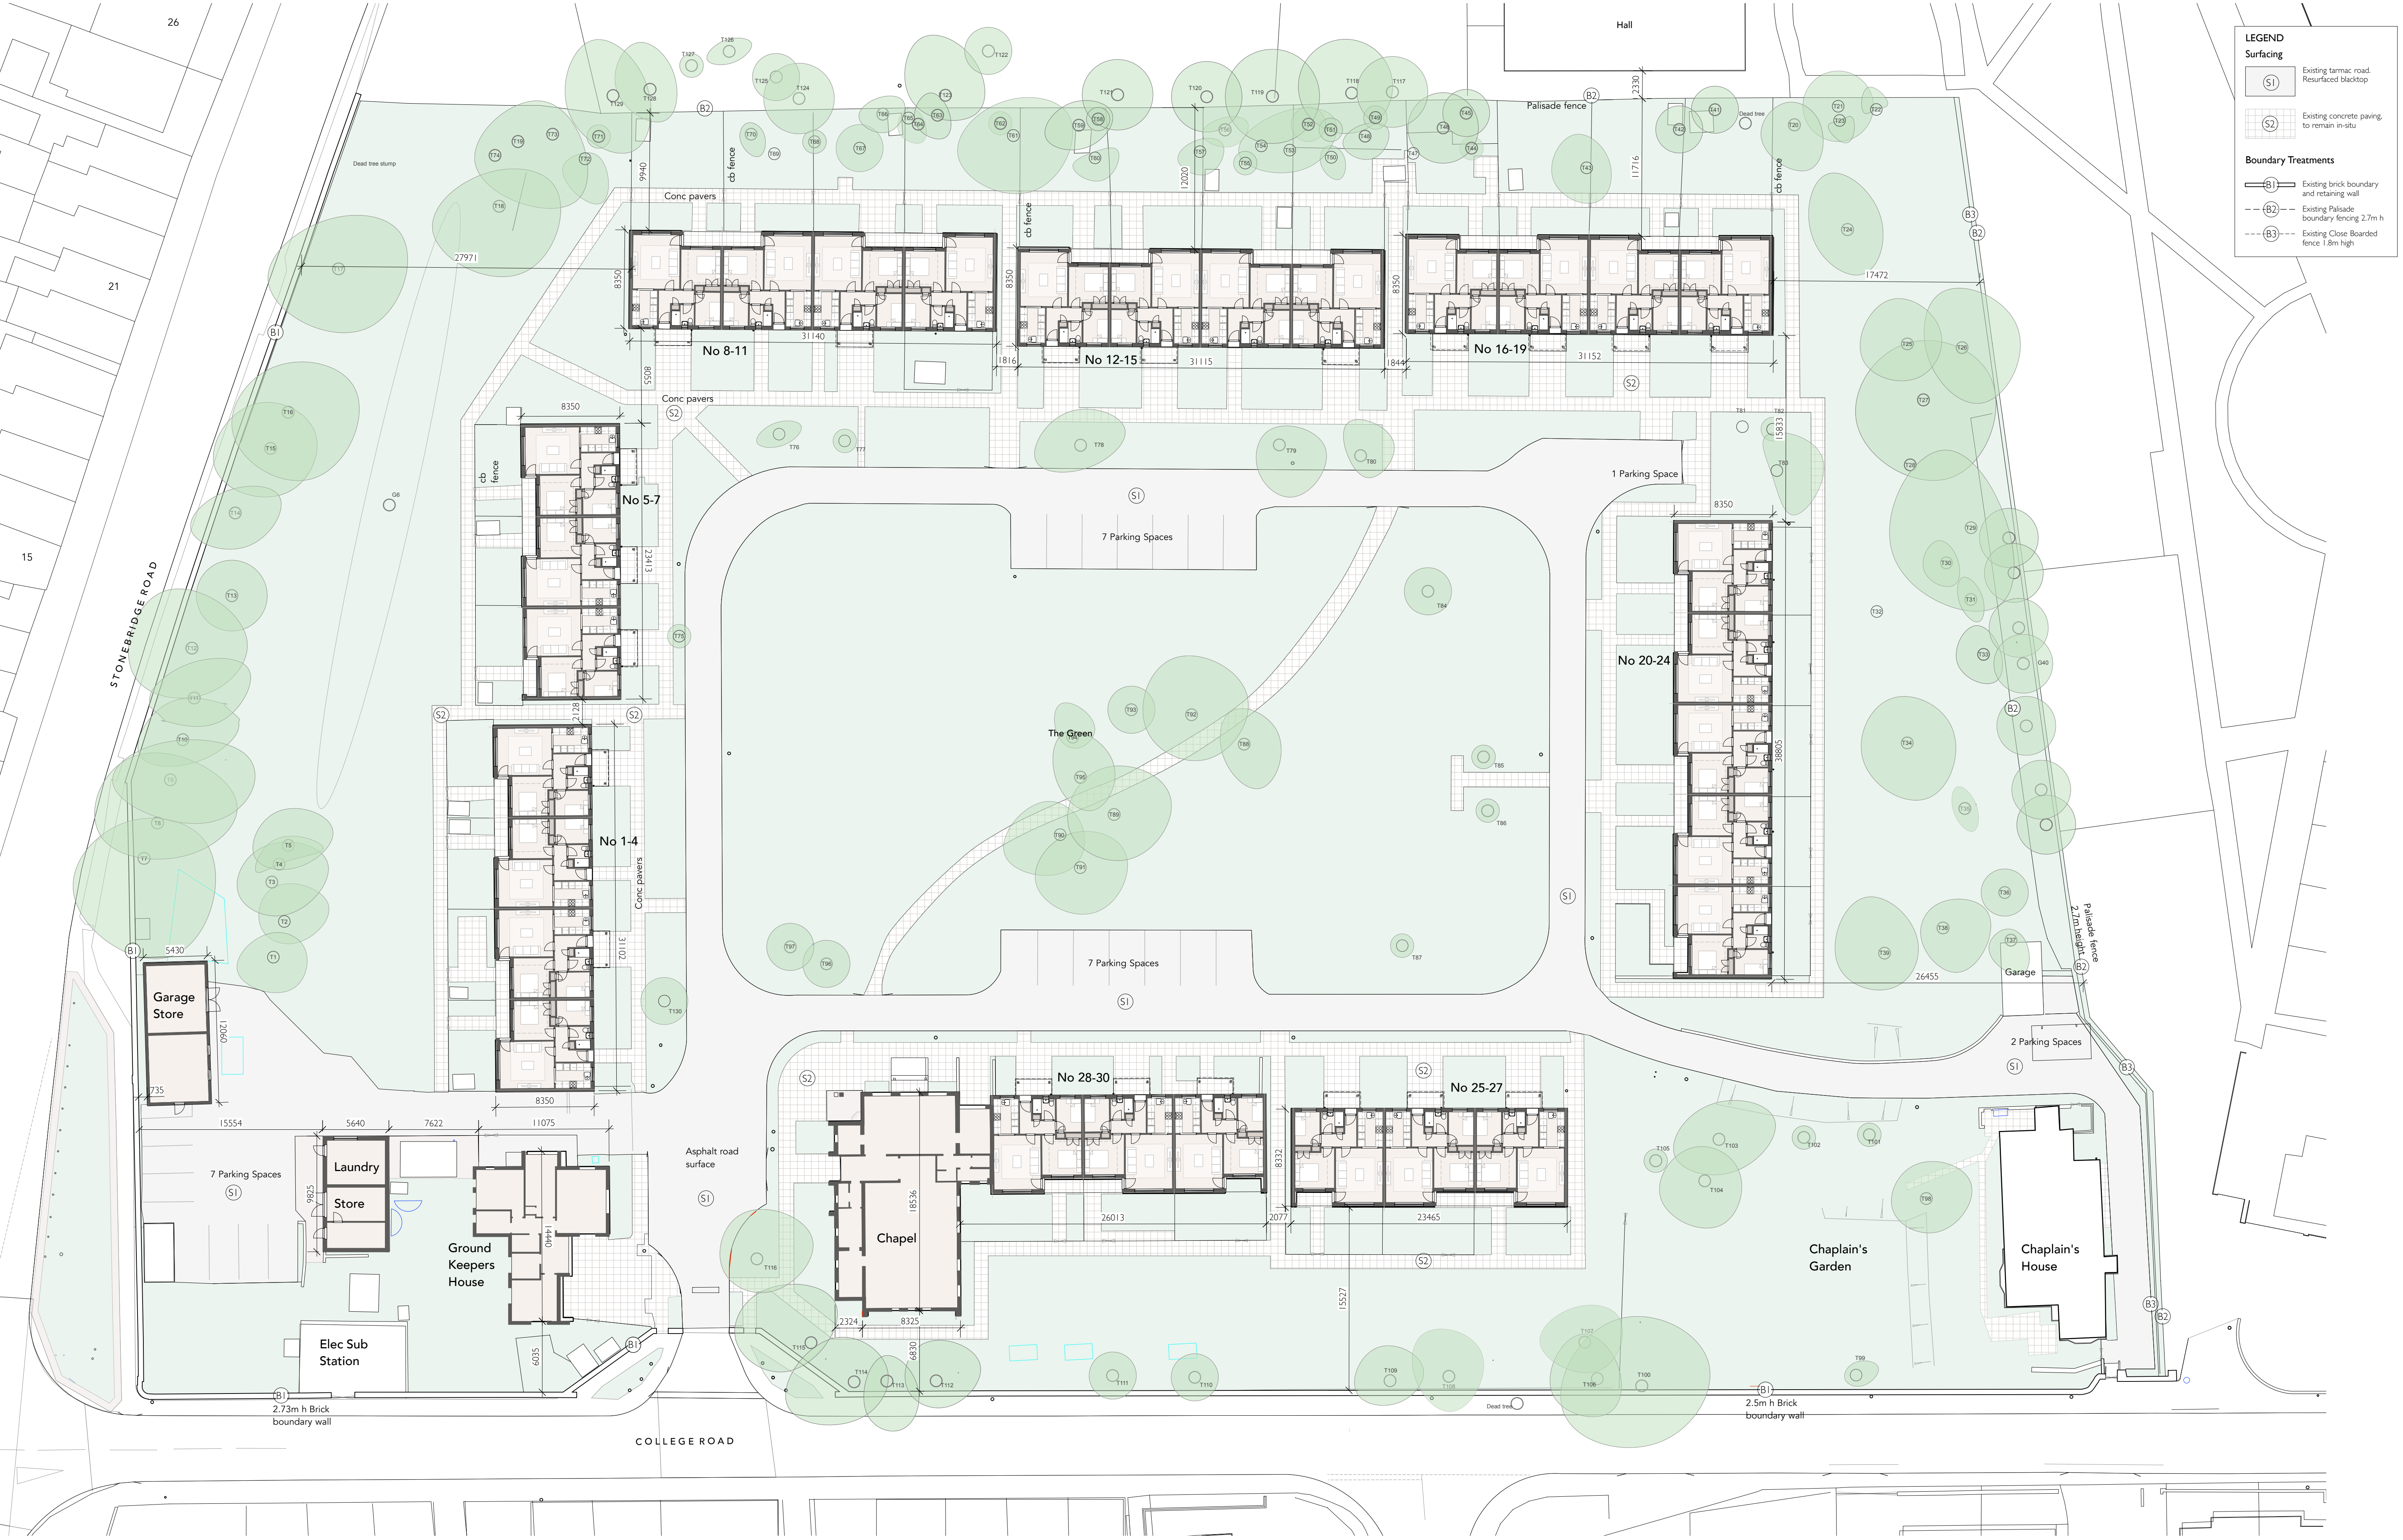


LEGEND

Surfacing

- (S1) Existing tarmac road. Resurfaced blacktop
- (S2) Existing concrete paving, to remain in-situ

Boundary Treatments

- (B1) Existing brick boundary and retaining wall
- (B2) Existing Palisade boundary fencing 2.7m h
- (B3) Existing Close Boarded fence 1.8m high

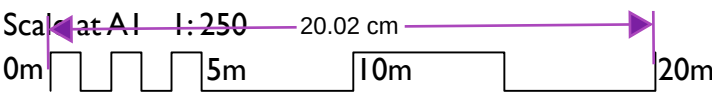

Notes	Rev		
	Drawn	Check	Date
1.This drawing must not be scaled - work only to figured dimensions 2.Dimensions must be verified on site by the contractor before preparation of shop drawings 3.The architect must be notified of any discrepancies immediately 4.This drawing applies only to this job and site 5.This information on this drawing is copyright protected			29.02.2024
			28.03.2024
			A - Plan reconfigured for A1
			B - AIA Information added

HaysomWardMiller Architects		Existing Site / Block Plan	
20 Birdge Street Cambridge CB2 1UF	Project	Almhouse Development	Job no. 23.709
T : 01 223 578545	For	Huggens College	Drawing no. EX 01
email : info@haysomwardmiller.co.uk	Scale	1:250 at A1 1:500 at A3	Revision no. C