


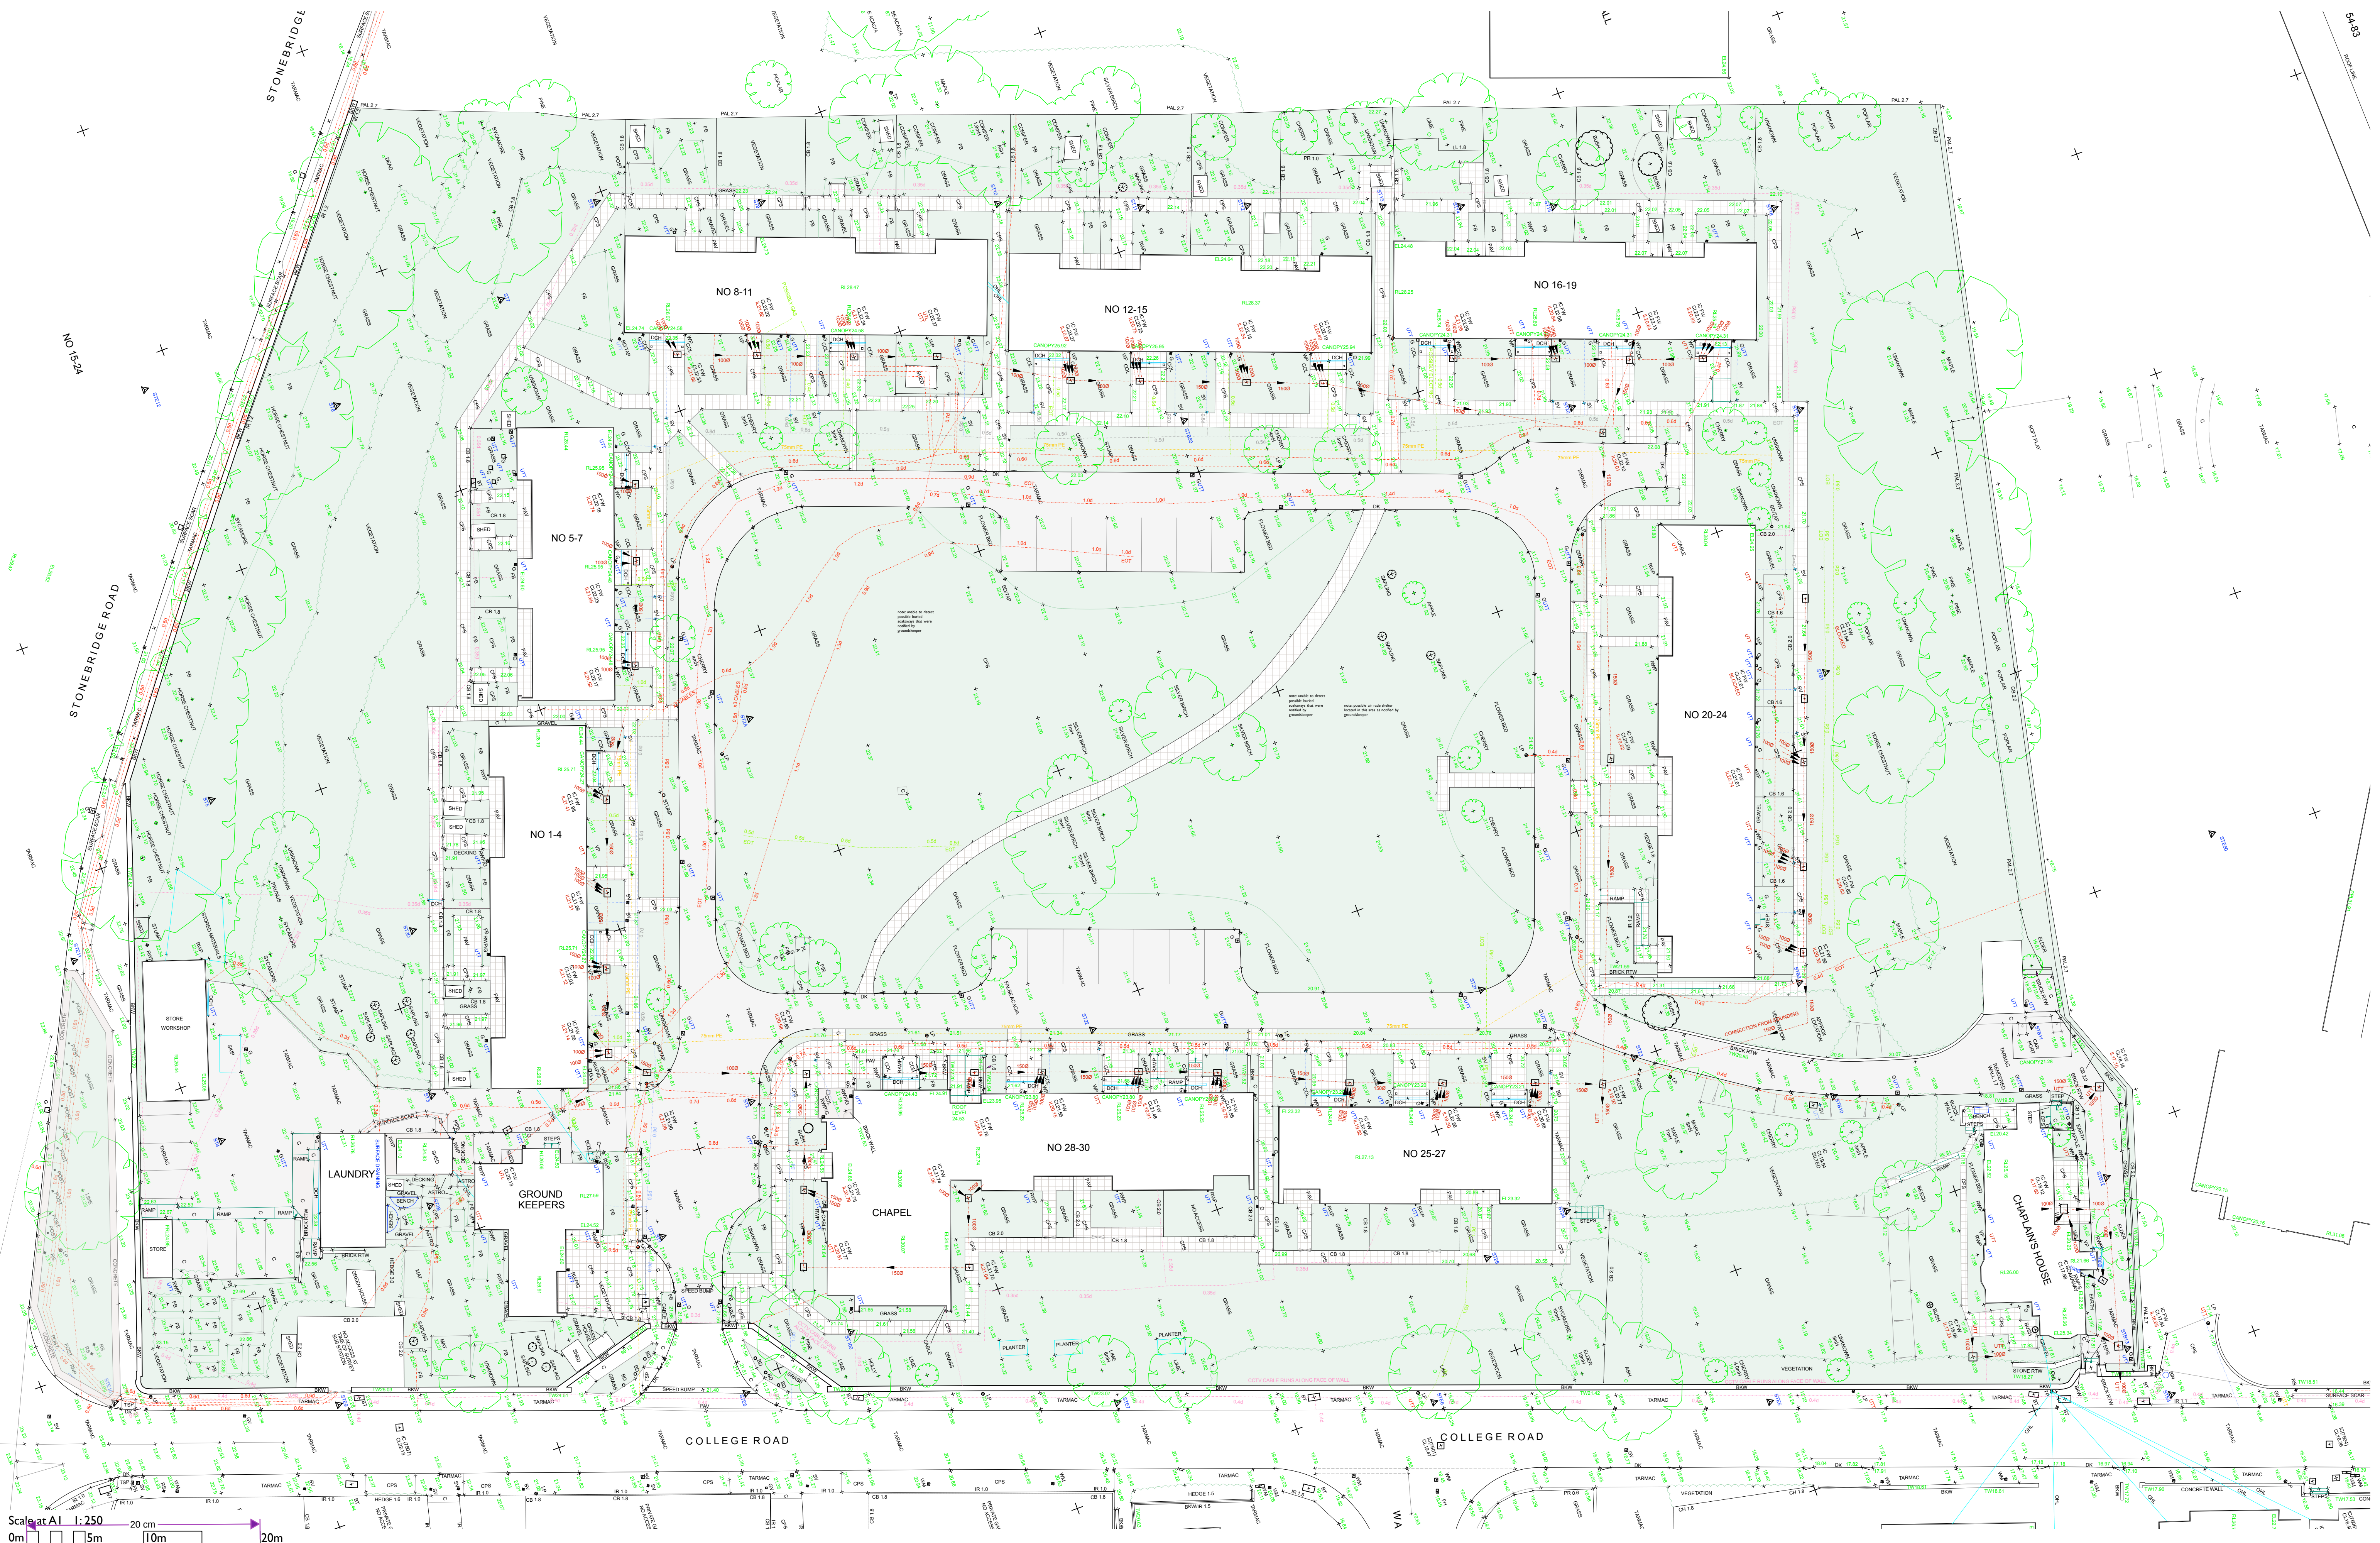

Notes		Rev		
1: This drawing must not be scaled - work only to figured dimensions		Drawn	29.02.2024	A - Plan reconfigured for A1
2: Dimensions must be verified on site by the contractor before preparation of shop drawings		Check	26.03.2024	B - Planning Application Submission
3: The architect must be notified of any discrepancies immediately				
4: This drawing applies only to this job and site				
5: This information on this drawing is copyright protected				

HaysomWardMiller Architects		Topographical Survey	
20 Birdge Street Cambridge CB2 1UF	Project	Huggens College Almshouses	Job no. 23.709
T: 01 223 578545	For	Huggens College	Drawing no. EX 02
email: info@haysomwardmiller.co.uk	Scale	1:250 at A1 1:500 at A3	Revision no. B