


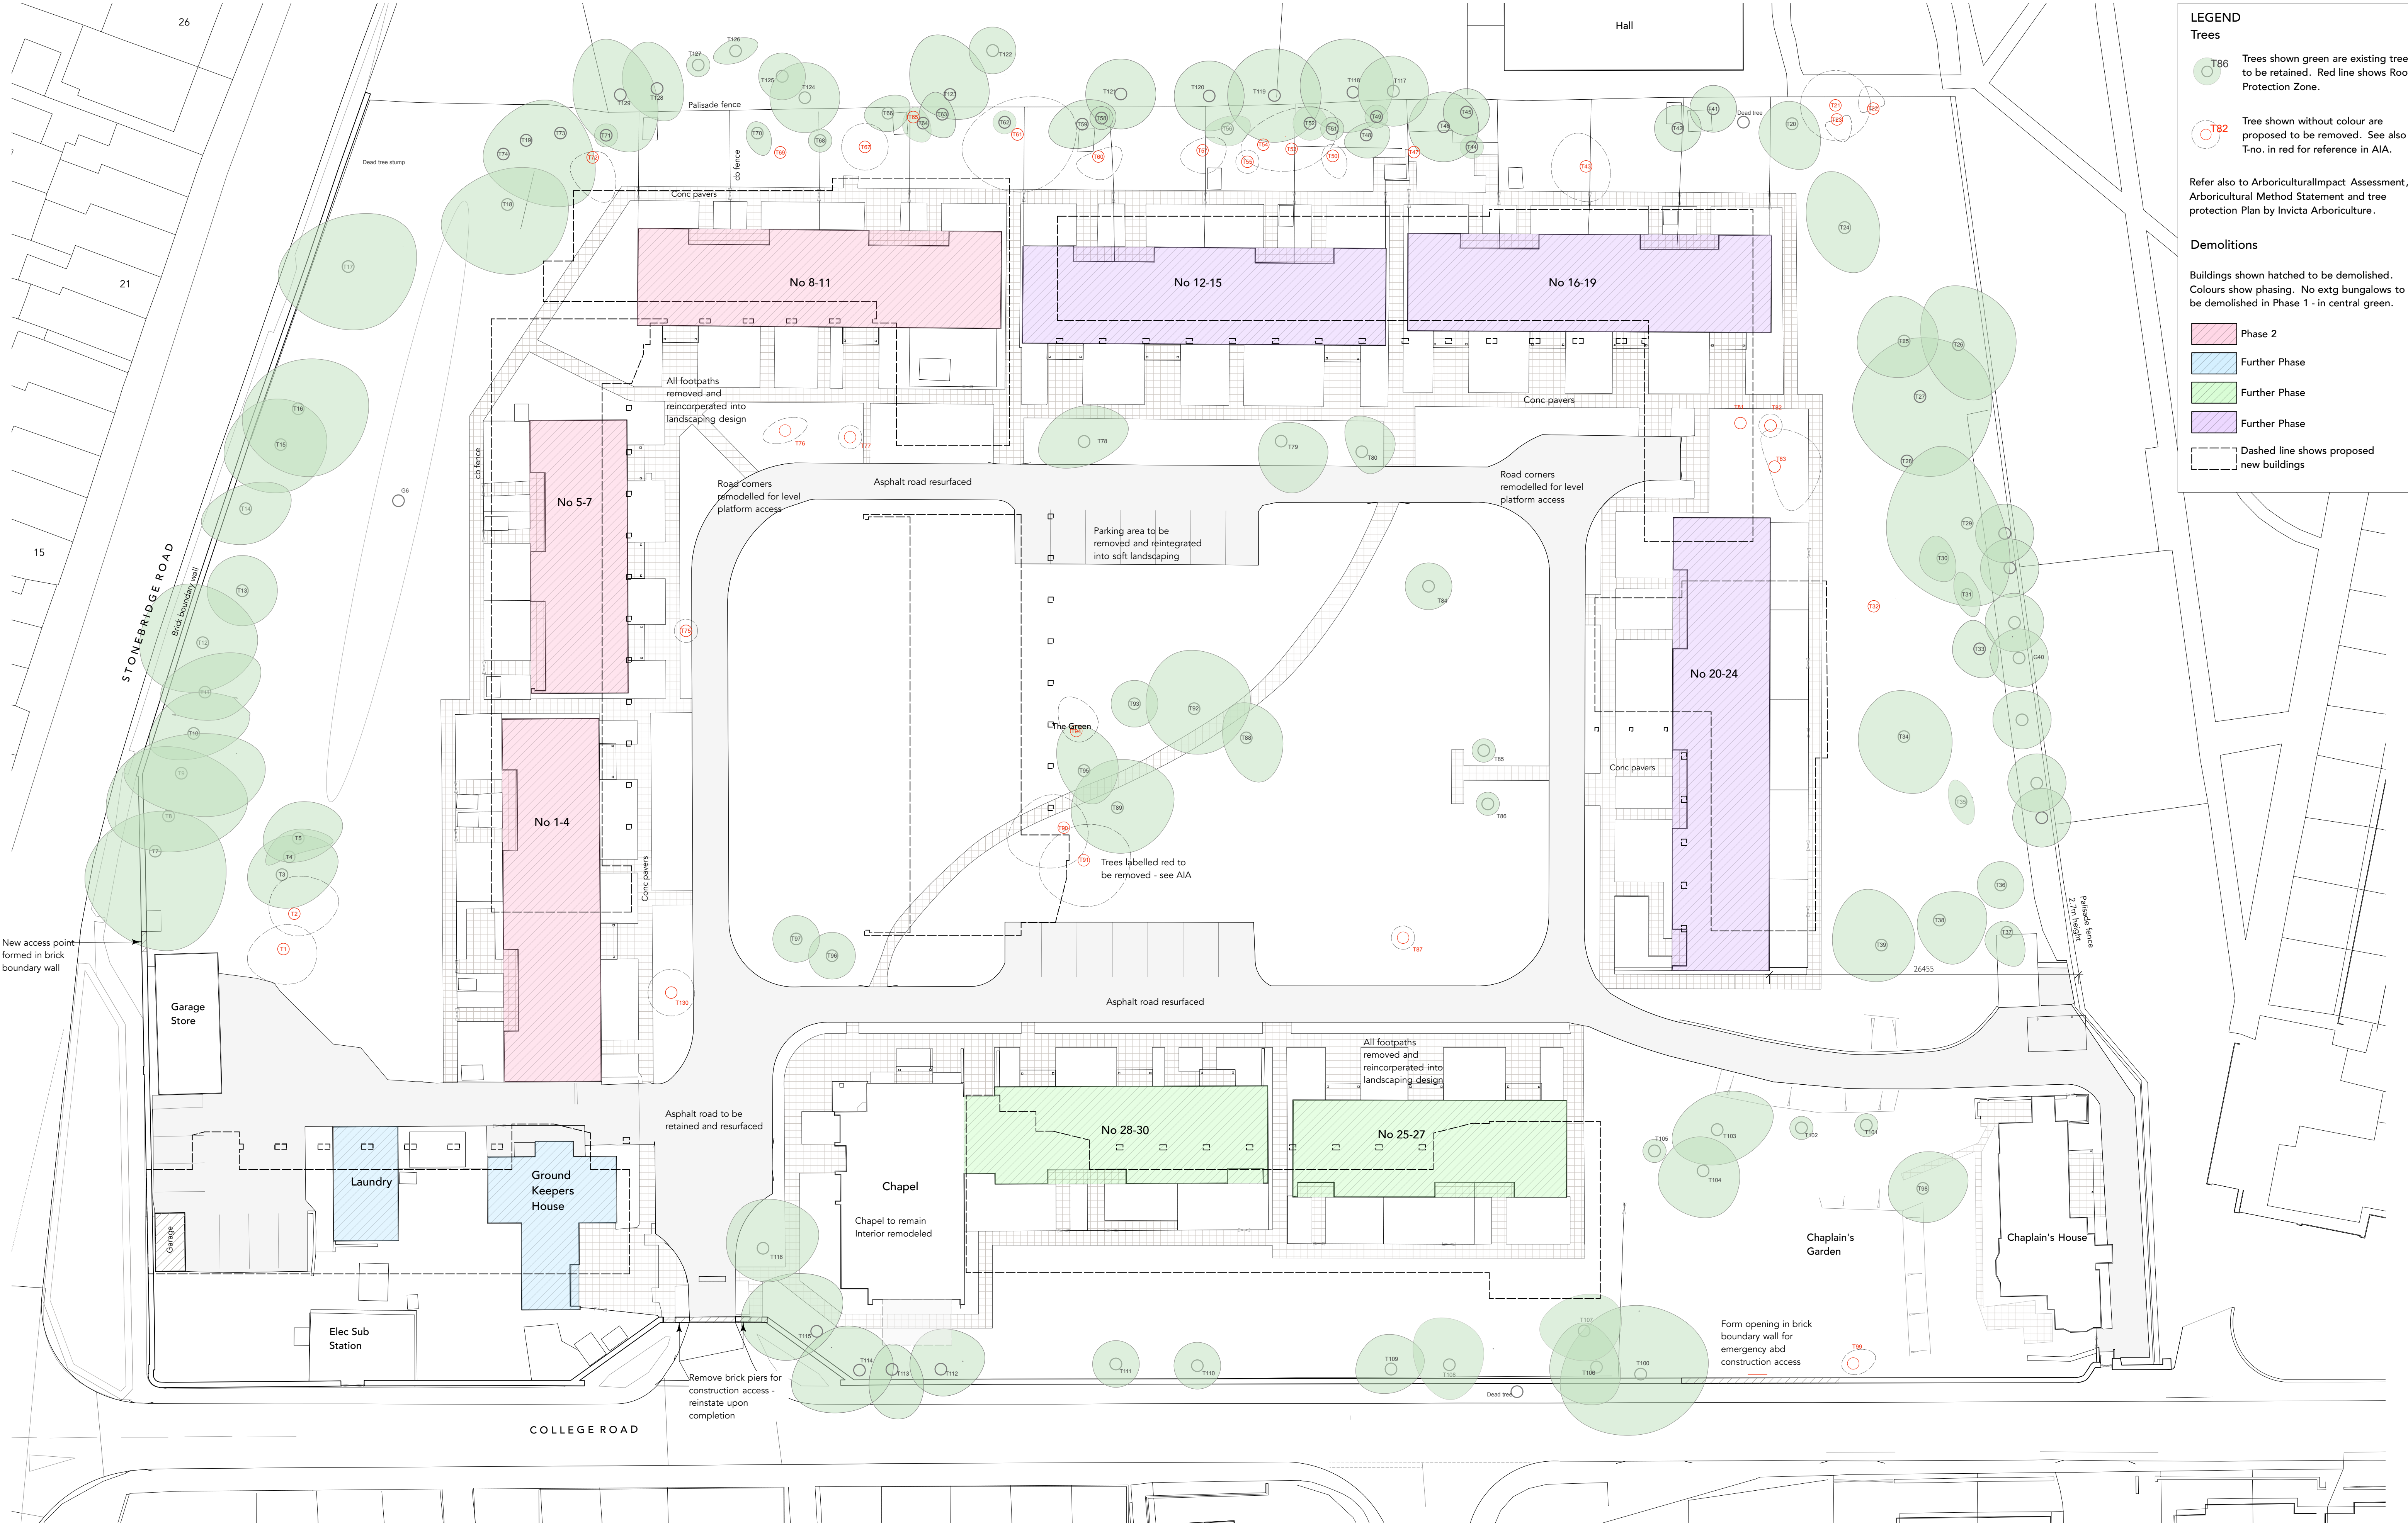

LEGEND
Trees

 T86
Trees shown green are existing trees to be retained. Red line shows Root Protection Zone.

 T82
Tree shown without colour are proposed to be removed. See also T-no. in red for reference in AIA.

Refer also to Arboricultural Impact Assessment, Arboricultural Method Statement and tree protection Plan by Invicta Arboriculture.

Demolitions

Buildings shown hatched to be demolished. Colours show phasing. No extg bungalows to be demolished in Phase 1 - in central green.


 Phase 2

 Further Phase

 Further Phase

 Further Phase

 Dashed line shows proposed new buildings

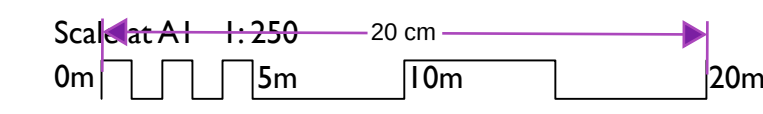

Notes			Rev	
1: This drawing must not be scaled - work only to figured dimensions	Drawn	Check	28.03.2024	Planning Application Submission
2: Dimensions must be verified on site by the contractor before preparation of shop drawings				
3: The architect must be notified of any discrepancies immediately				
4: This drawing applies only to this job and site				
5: This information on this drawing is copyright protected				

HaysomWardMiller Architects		Demolition Plan			
20 Birde Street Cambridge CB2 1UF	Project	Almhouse Development	Job no.	23.709	
T: 01 223 578545	For	Huggens College	Drawing no.	EX 03	
email: info@haysomwardmiller.co.uk	Scale	1:250 at A1 1:500 at A3	Revision no.	-	