



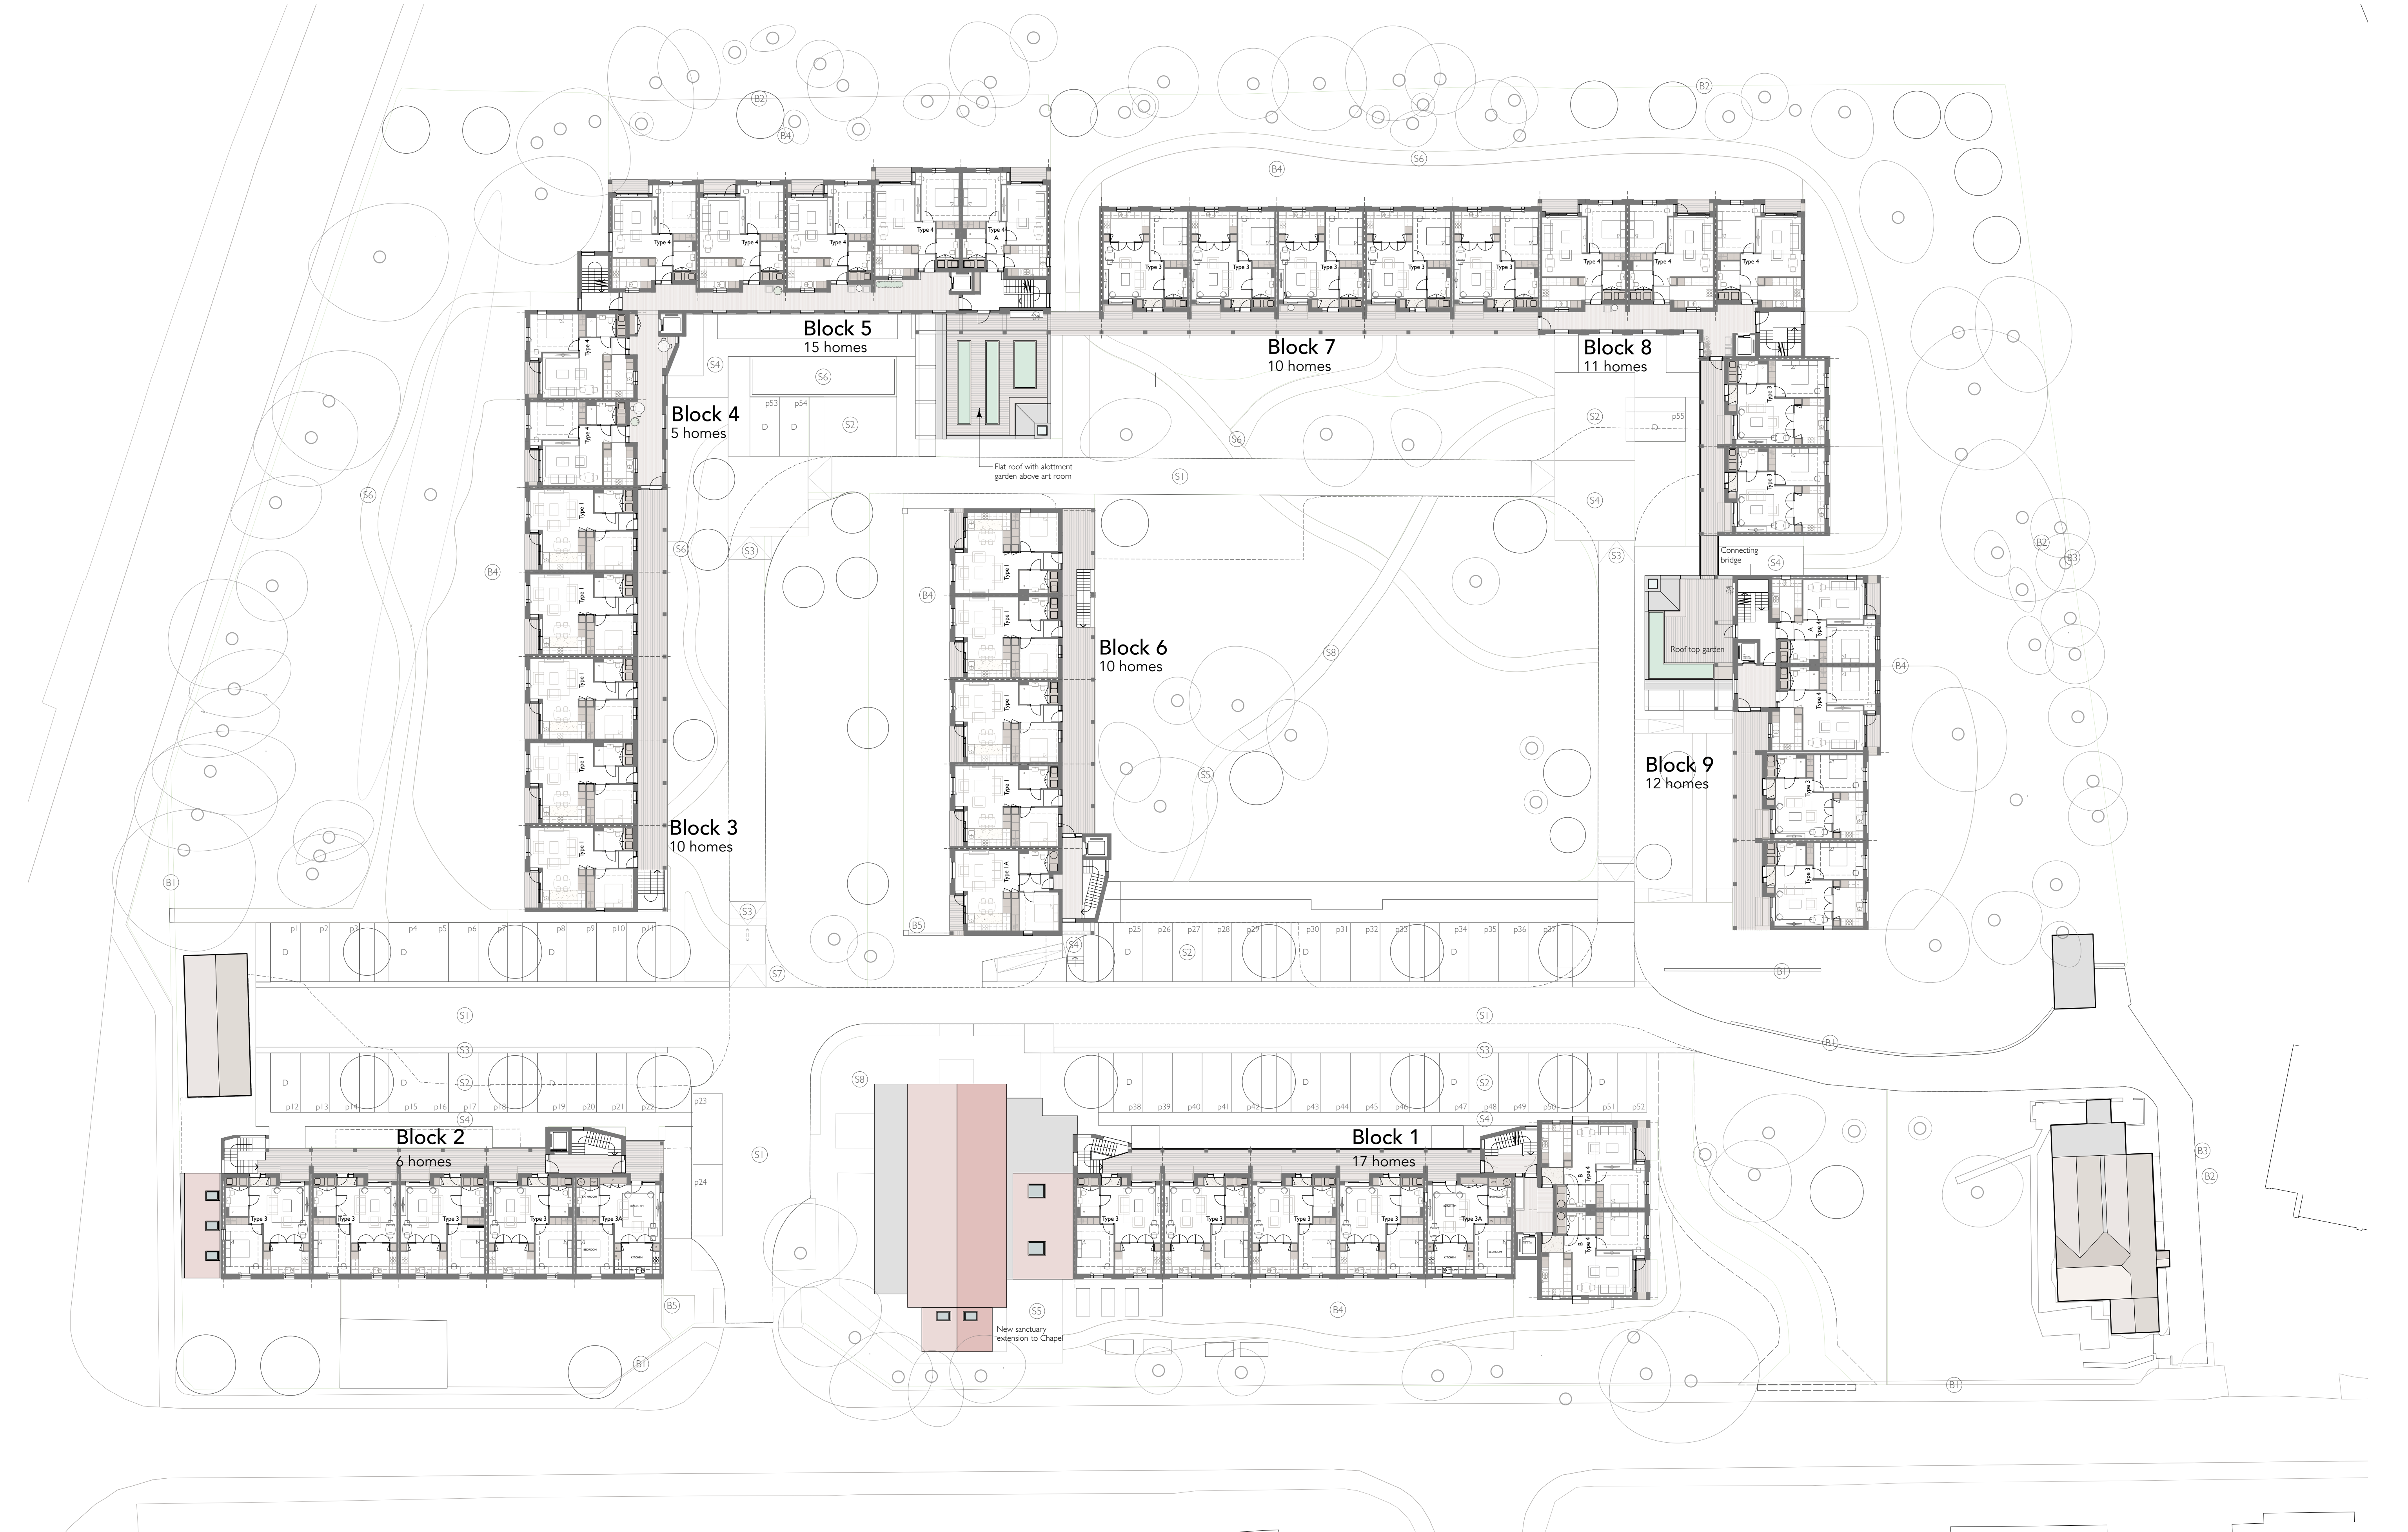

Scale at A1: 1:250 20.04 cm
0m 5m 10m 20m

Notes

- 1: This drawing must not be scaled - work only to figured dimensions
- 2: Dimensions must be verified on site by the contractor before preparation of shop drawings
- 3: The architect must be notified of any discrepancies immediately
- 4: This drawing applies only to this job and site
- 5: This information on this drawing is copyright protected

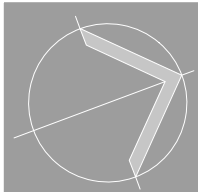

Rev			
Drawn	Check	Date	
RH	MB	29.02.2024	- Preliminary Fixed Plans Issue
RH	MB	06.03.2024	A - Amendments for means of escape
RH	MB	28.03.2024	B - Draft Planning Application Submission
RH	MB	10.04.2024	C - Planning Application Submission

HaysomWardMiller Architects

20 Birdge Street Cambridge CB2 1UF

T: 01 223 578545

email: info@haysomwardmiller.co.uk

Project

Almshouses Development

For

Huggens College

Scale

1:250 at A1 1:500 at A3

MASTERPLAN - First Floor Level

Job no.

23.709

Drawing no.

P 02

Revision no.

C