
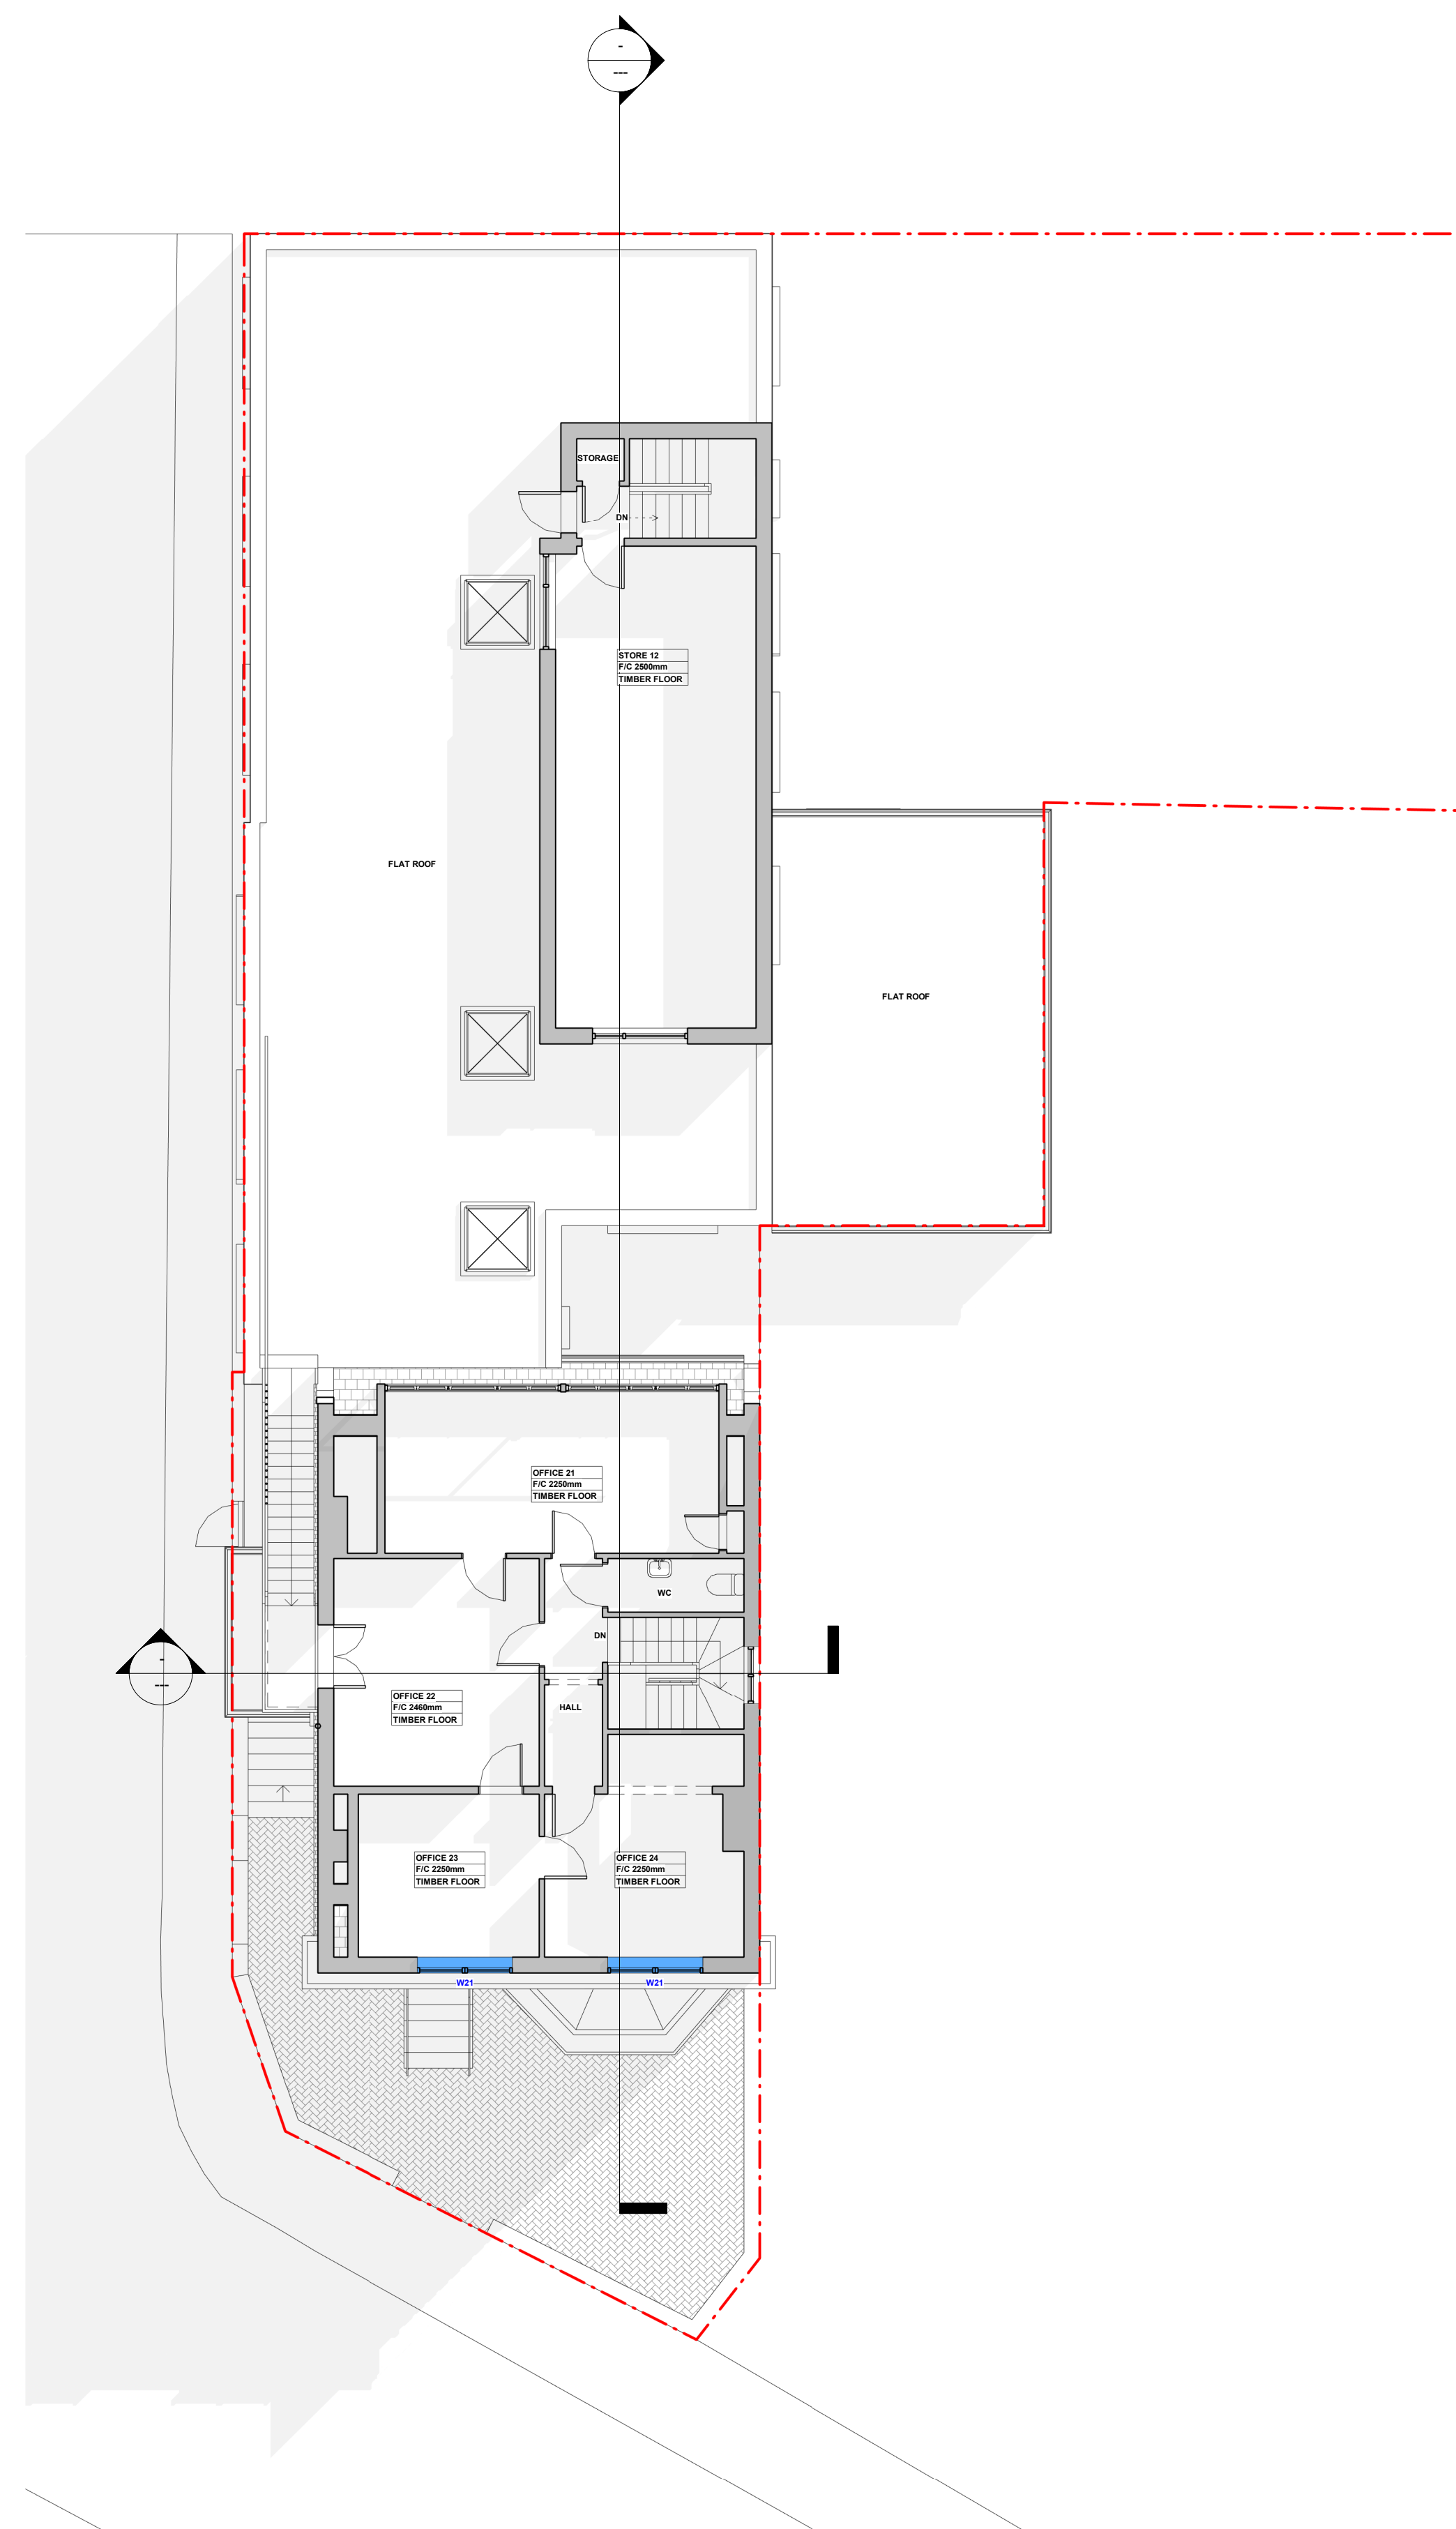


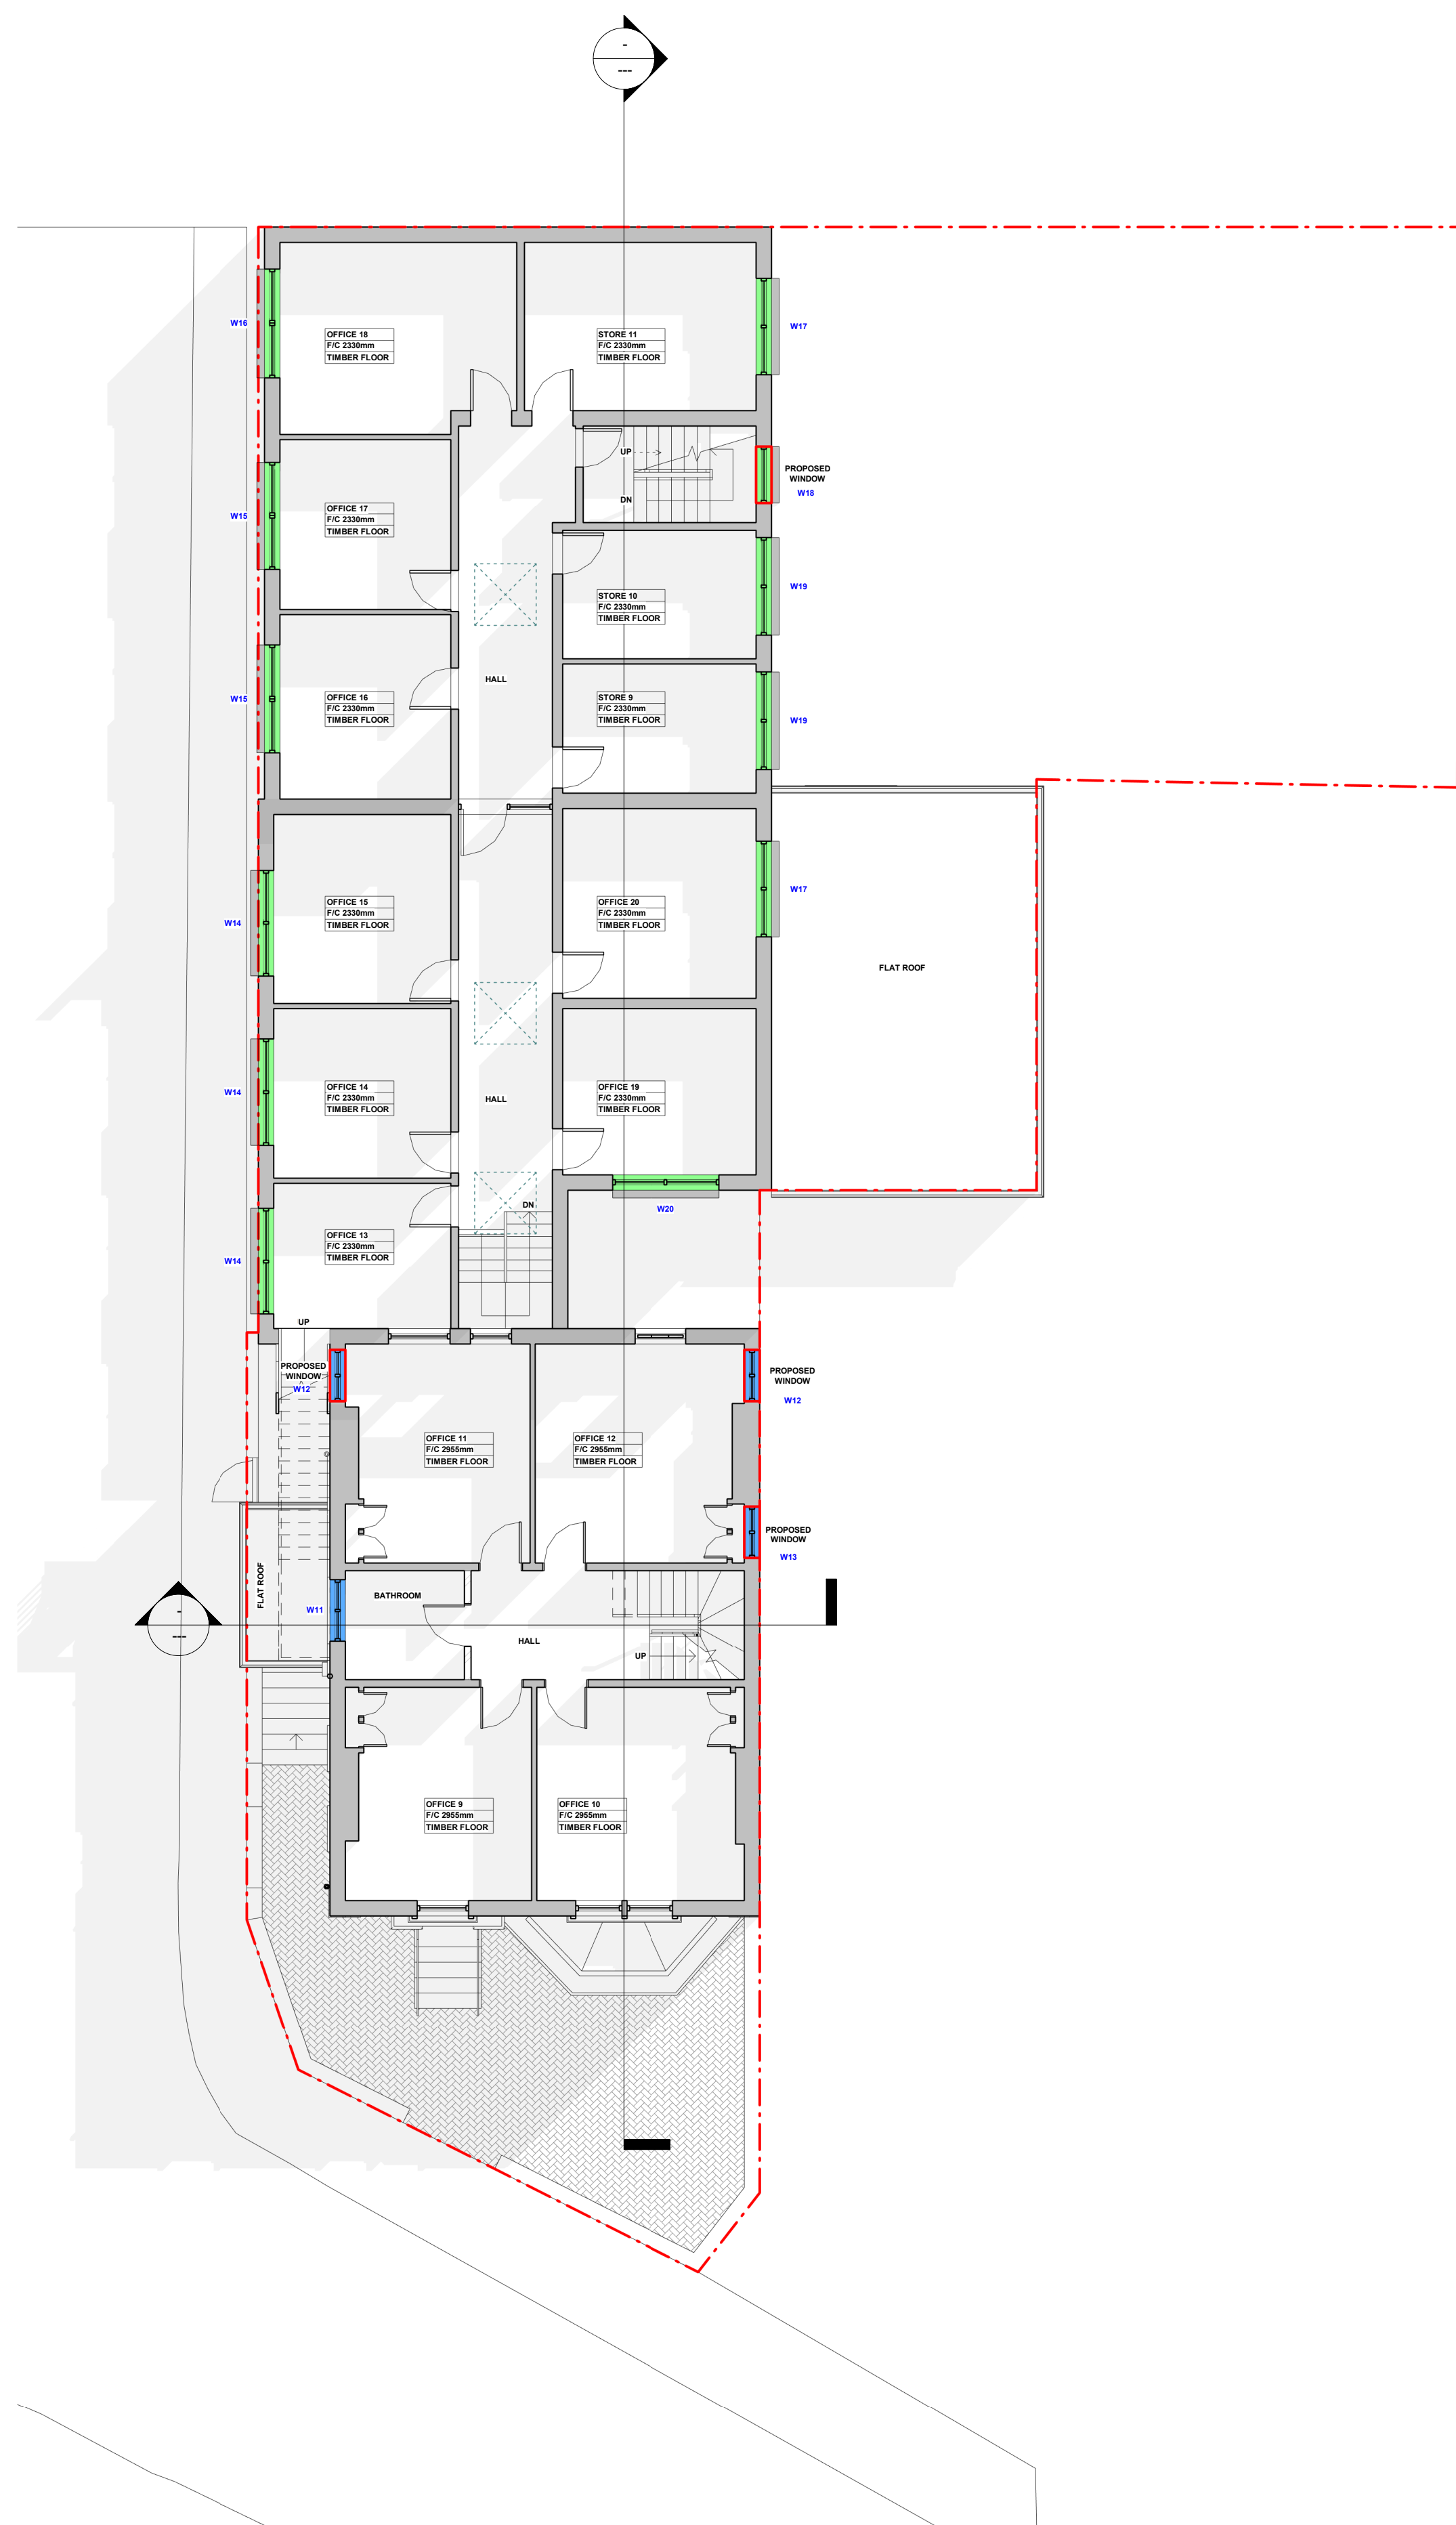

KEY

RED OUTLINE: PROPOSED WINDOWS

GREEN: uPVC SASH WINDOWS

BLUE: TIMBER SASH WINDOWS


GREY: STONE WINDOW SILL

**ANY WINDOWS NOT HIGHLIGHTED WILL
BE RETAINED (NO ALTERATION)**

		EXISTING WALL	
		BOUNDARY LINE	
F/C		FLOOR TO CEILING HEIGHT	
PROJECT External Alterations; Addition of Windows, Replacement of Existing Windows with Timber Sash or uPVC Sash, Removal of Blue Panel Below Windows and Refilling with Like-to-Like Brick			
ADDRESS 7 Wrotham Rd, Kingsend, DA11 0PD			
CLIENT NAME J. Jomal			
PROJECT STATUS Planning			
SHEET N. PL 02 - 7 WR		DRAWING TITLE Proposed First Floor and Loft Plan	
DESIGNED BY: GOPLANS		DRAWN BY: SD	CHECKED BY: GOPLANS
DATE: 14/01/2025		SCALE As Indicated @ A1	

All dimensions to be cross-checked on site prior to completing drawings for a party wall process, ordering and/or structural purposes

goplans

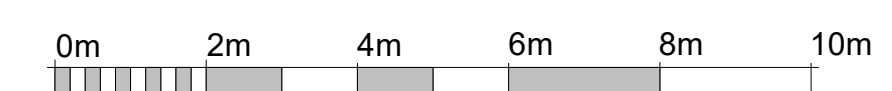

VISUAL SCALE 1:100