


REVISION	DATE	COMMENTS	REVISED BY
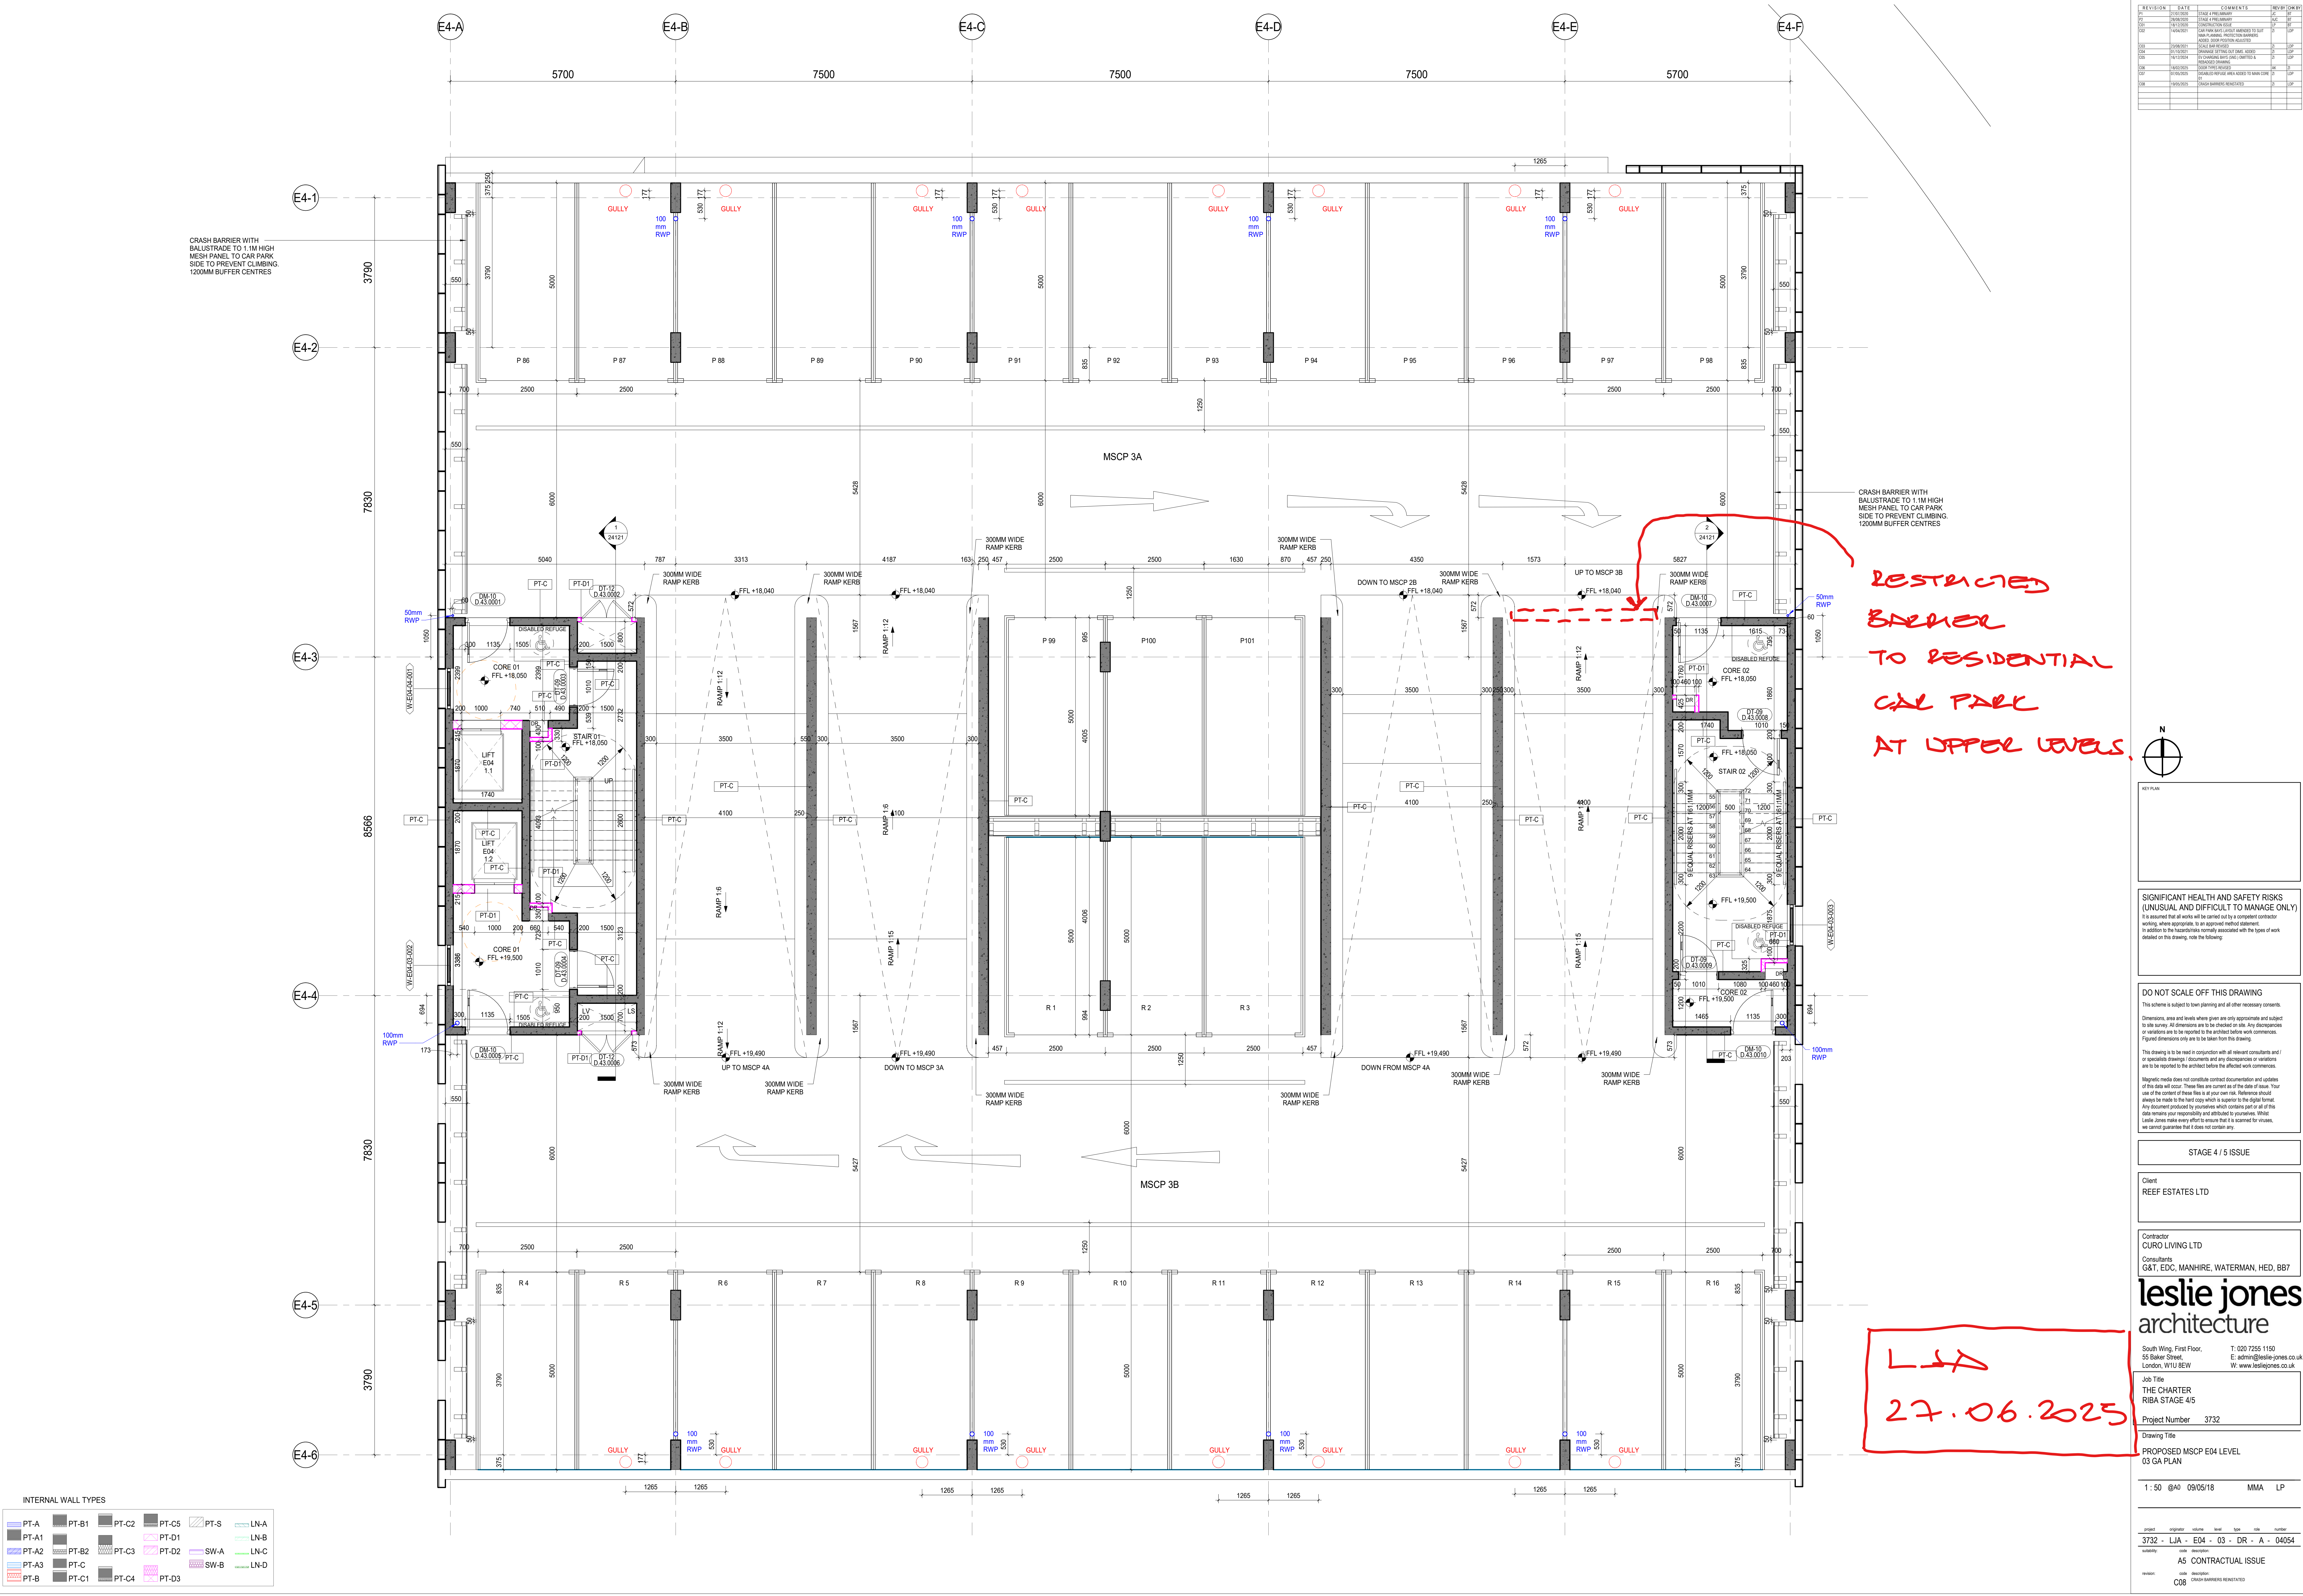

KEY PLAN

SIGNIFICANT HEALTH AND SAFETY RISKS (UNUSUAL AND DIFFICULT TO MANAGE ONLY)
It is assumed that all works will be carried out by a competent contractor, working, where appropriate, to an approved method statement. In addition to the hazards/risks normally associated with the type of work detailed on this drawing, note the following:

DO NOT SCALE OFF THIS DRAWING
This scheme is subject to town planning and all other necessary consents. Dimensions, area and levels where given are only approximate and subject to site survey. All dimensions are to be checked on site. Any discrepancies or variations are to be reported to the architect before work commences. Figured dimensions only are to be taken from this drawing.
The drawing is to be read in conjunction with all relevant consultants and / or specialist drawings. Documents and any discrepancies or variations are to be reported to the architect before the affected work commences.
Magnetic media does not constitute contract documentation and updates of the data will occur. These files are current as of the date of issue. Your use of the content of these files is at your own risk. Reference should always be made to the hard copy which is superior to the digital format. Any document produced by a consultant which contains part or all of this data remains your responsibility and attributed to yourselves. Whilst Leslie Jones make every effort to ensure that it is accurate for values, we cannot guarantee that it does not contain any.

STAGE 4 / 5 ISSUE

Client
REEF ESTATES LTD

Contractor
CURO LIVING LTD
Consultants
G&T, EDC, MANHIRE, WATERMAN, HED, BB7

leslie jones
architecture
South Wing, First Floor,
55 Baker Street,
London, W1U 8EW
T: 020 7255 1150
E: admin@lesliejones.co.uk
W: www.lesliejones.co.uk

Job Title
THE CHARTER
RIBA STAGE 4/5
Project Number 3732

Drawing Title
PROPOSED MSCP E04 LEVEL
03 GA PLAN

1:50 @A0 09/05/18 MMA LP

3732 - LJA - E04 - 03 - DR - A - 04054
A5 CONTRACTUAL ISSUE
C08 CRASH BARRIERS REINSTATED
18/05/2025 10:30 AM