



Window Types
Main Building

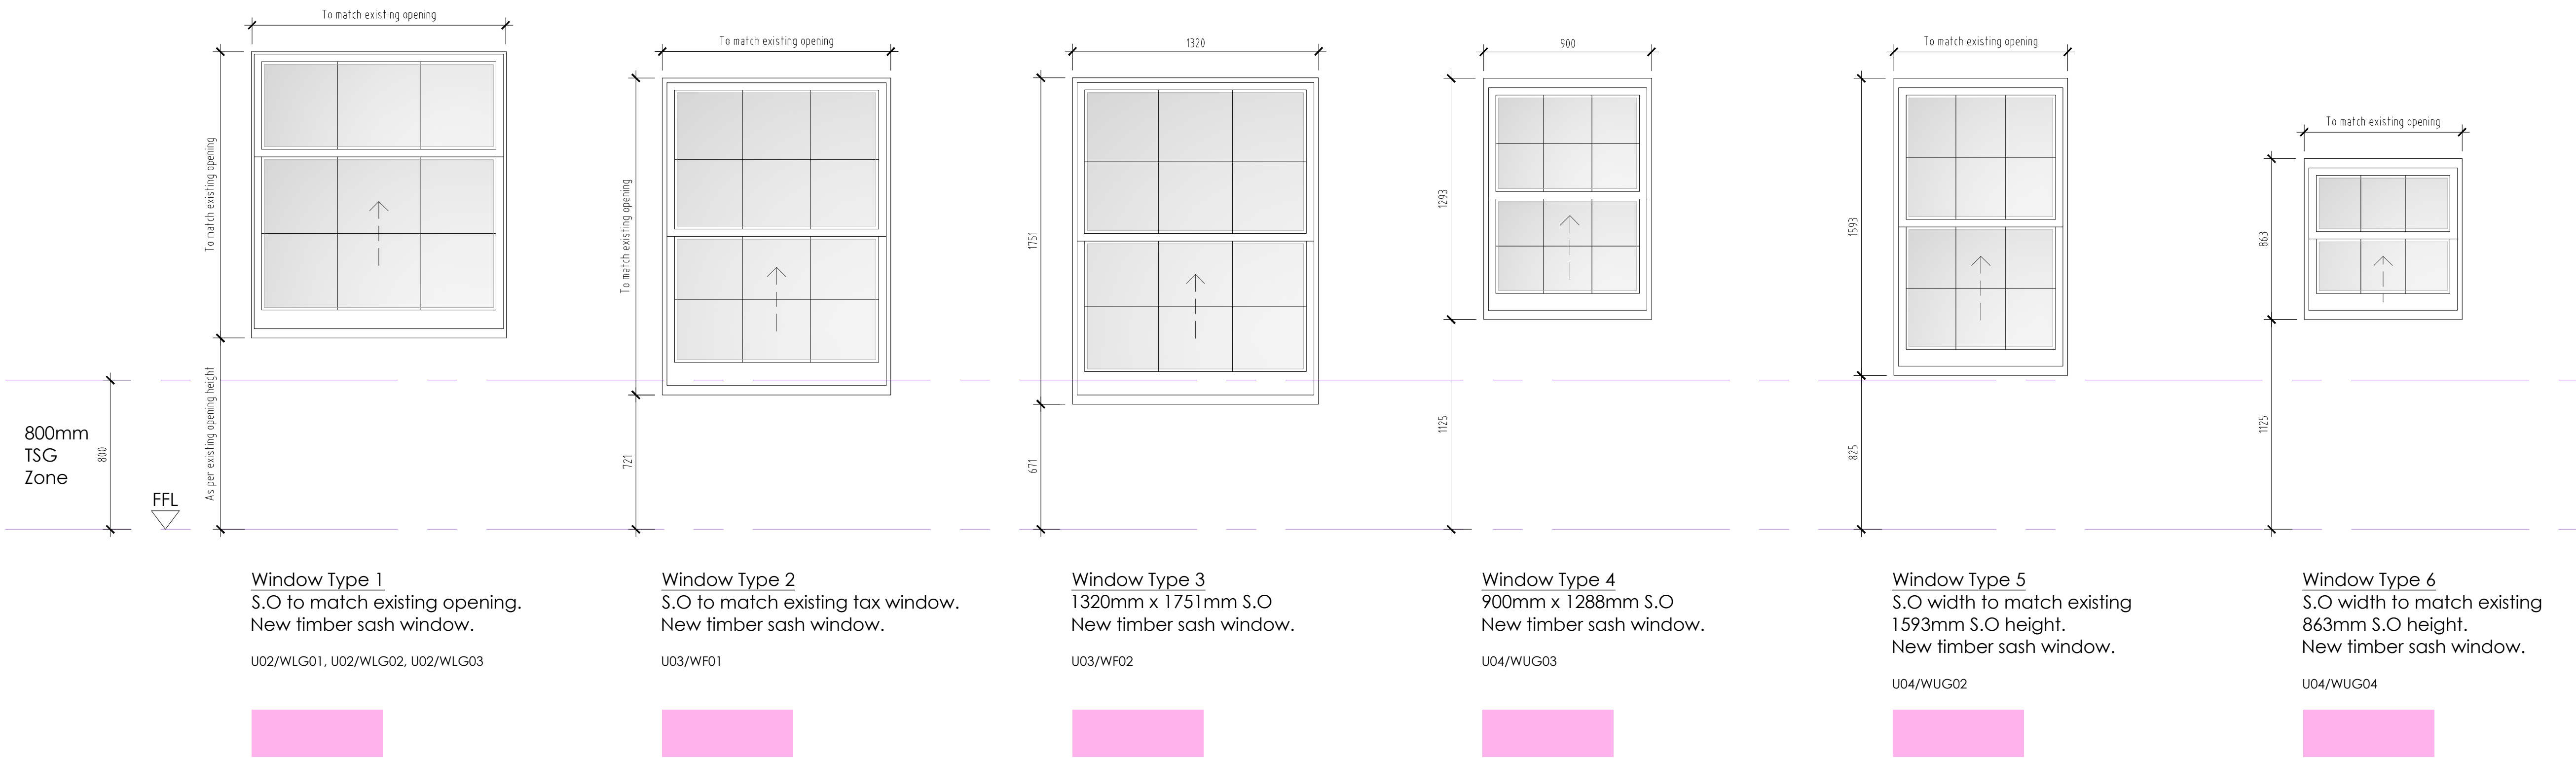

Key

- Existing windows and external doors to be retained and repaired as necessary, in accordance with method statement.
- New single glazed, white painted timber sash window.
- New single glazed, white painted timber fixed window.
- New double glazed, aluminium dark grey windows.
- New double glazed, low profile white painted timber flush casement windows.
- New double glazed, aluminium dark grey windows, with dark grey powder coated aluminium surrounds.
- New double glazed, white painted timber sash windows.
- New double glazed, aluminium dark grey door.
- New double glazed, white timber painted french doors with side lights.
- New double glazed aluminium dark grey door, with dark grey powder coated aluminium surrounds.
- New composite 4 panel front door, painted blue to match main house aesthetic.
- New double glazed aluminium dark grey sliding door.
- New double glazed aluminium dark grey front door.
- New double glazed, heritage style roof lights.
- New double glazed aluminium roof lights.
- New double glazed, fixed aluminium black window.
- New double glazed, crittall style, black powder coated aluminium arch windows.

External Door Types
Main Building

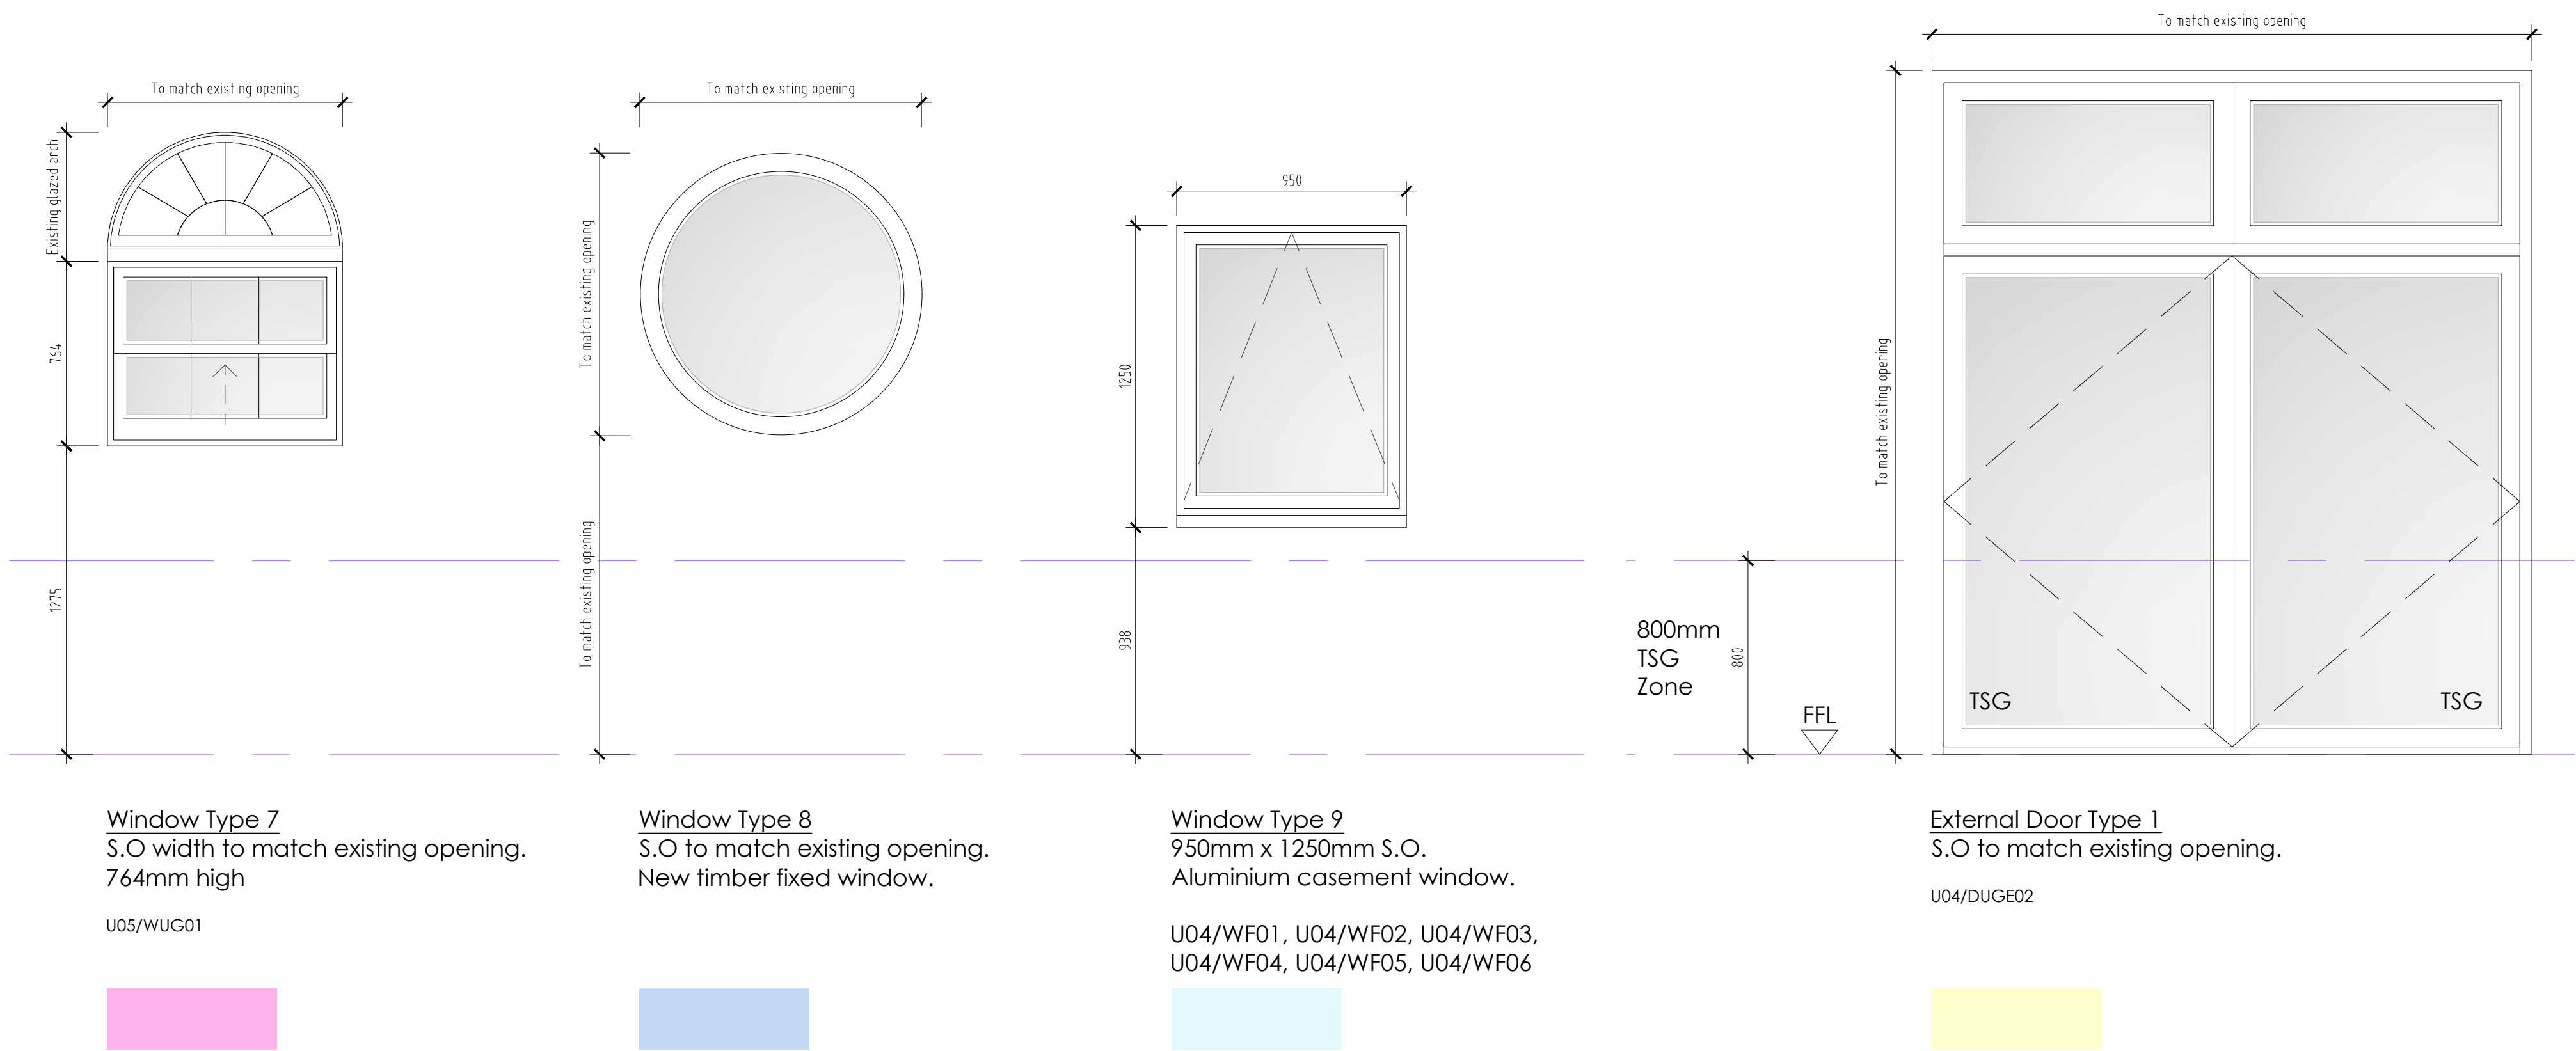

For specific window and door locations and elevation types refer to drawings information listed below:

Door and Window Location Elevations
- 1735 - C14.1_Main House Elevations
- 1735 - C14.2_Outbuilding Elevations
- 1735 - C14.3_Workshop Elevations
- 1735 - C14.4_Boathouse Elevations
- 1735 - C14.5_New Build Elevations

Door and Window Types Details
- 1735 - C14.14
- 1735 - C14.15
- 1735 - C14.19
- 1735 - C14.26

REV	DESCRIPTION	DATE	BY	CHKD

**TURNER
JACKSON+DAY
ASSOCIATES**

Radio House
Thanet Way, Whitstable
Kent CT15 3QX
t: 01227 261453
e: enquiries@tjda.co.uk
www.turner-jacksonsdays.co.uk

client details
Custom House (Gravesend) Limited

project details
**Custom House
The Terrace, Gravesend, DA12 2BW**

drawing title
**Door and Window Types Elevations
Main Building**

date scale drawn by checked by
Sept '24 1:20@A1 RG

project no: 1735	drawing no: C14.6	revision: /
----------------------------	-----------------------------	-----------------------

