


Window Types
Outbuildings

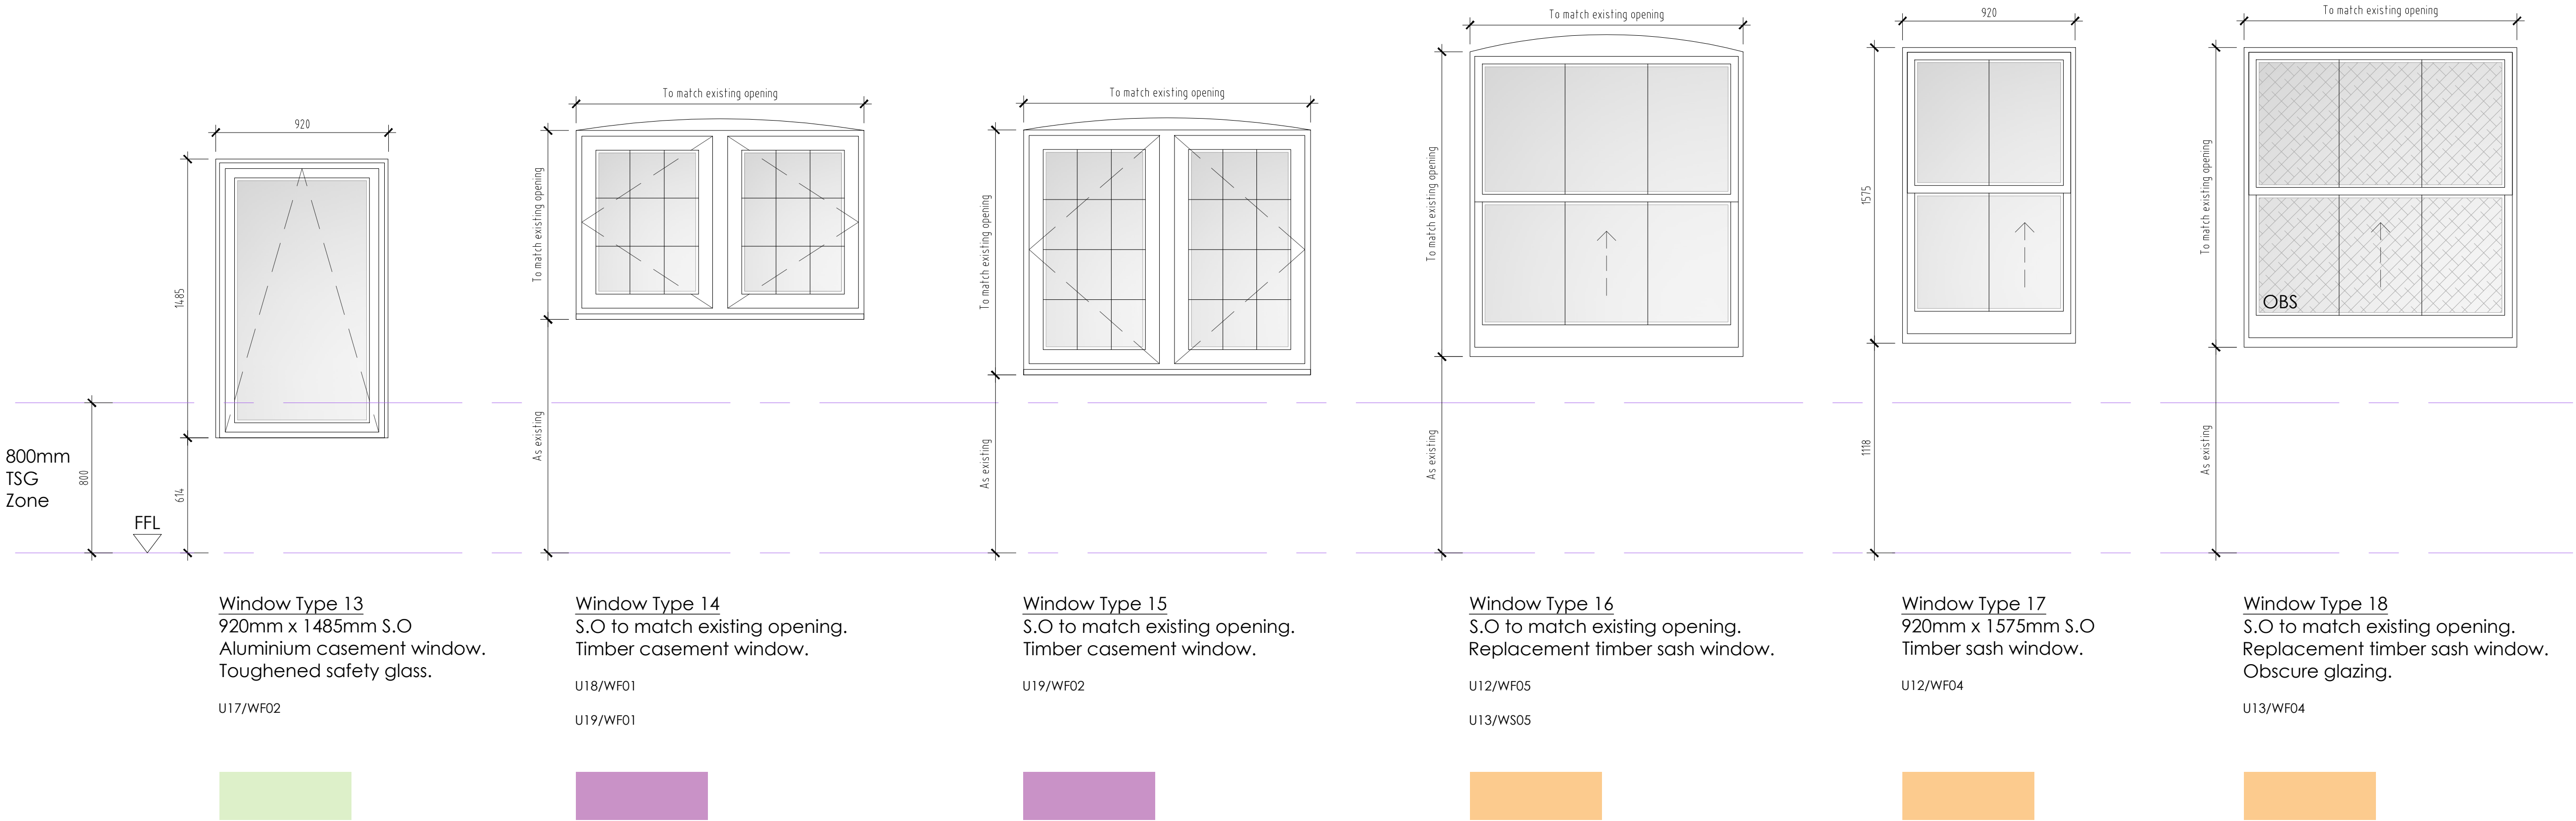


Key

- Existing windows and external doors to be retained and repaired as necessary, in accordance with method statement.
- New single glazed, white painted timber sash window.
- New single glazed, white painted timber fixed window.
- New double glazed, aluminium dark grey windows.
- New double glazed, low profile white painted timber flush casement windows.
- New double glazed, aluminium dark grey windows, with dark grey powder coated aluminium surrounds.
- New double glazed, white painted timber sash windows.
- New double glazed, aluminium dark grey door.
- New double glazed, white timber painted french doors with side lights.
- New double glazed aluminium dark grey door, with dark grey powder coated aluminium surrounds.
- New composite 4 panel front door, painted blue to match main house aesthetic.
- New double glazed aluminium dark grey sliding door.
- New double glazed aluminium dark grey front door.
- New double glazed, heritage style roof lights.
- New double glazed aluminium roof lights.
- New double glazed, fixed aluminium black window.
- New double glazed, crittall style, black powder coated aluminium arch windows.

For specific window and door locations and elevation types refer to drawings information listed below:

Door and Window Location Elevations
- 1735 - C14.1, Main House Elevations
- 1735 - C14.2, Outbuilding Elevations
- 1735 - C14.3, Workshop Elevations
- 1735 - C14.4, Boathouse Elevations
- 1735 - C14.5, New Build Elevations

Door and Window Types Details
- 1735 - C14.16
- 1735 - C14.17
- 1735 - C14.20

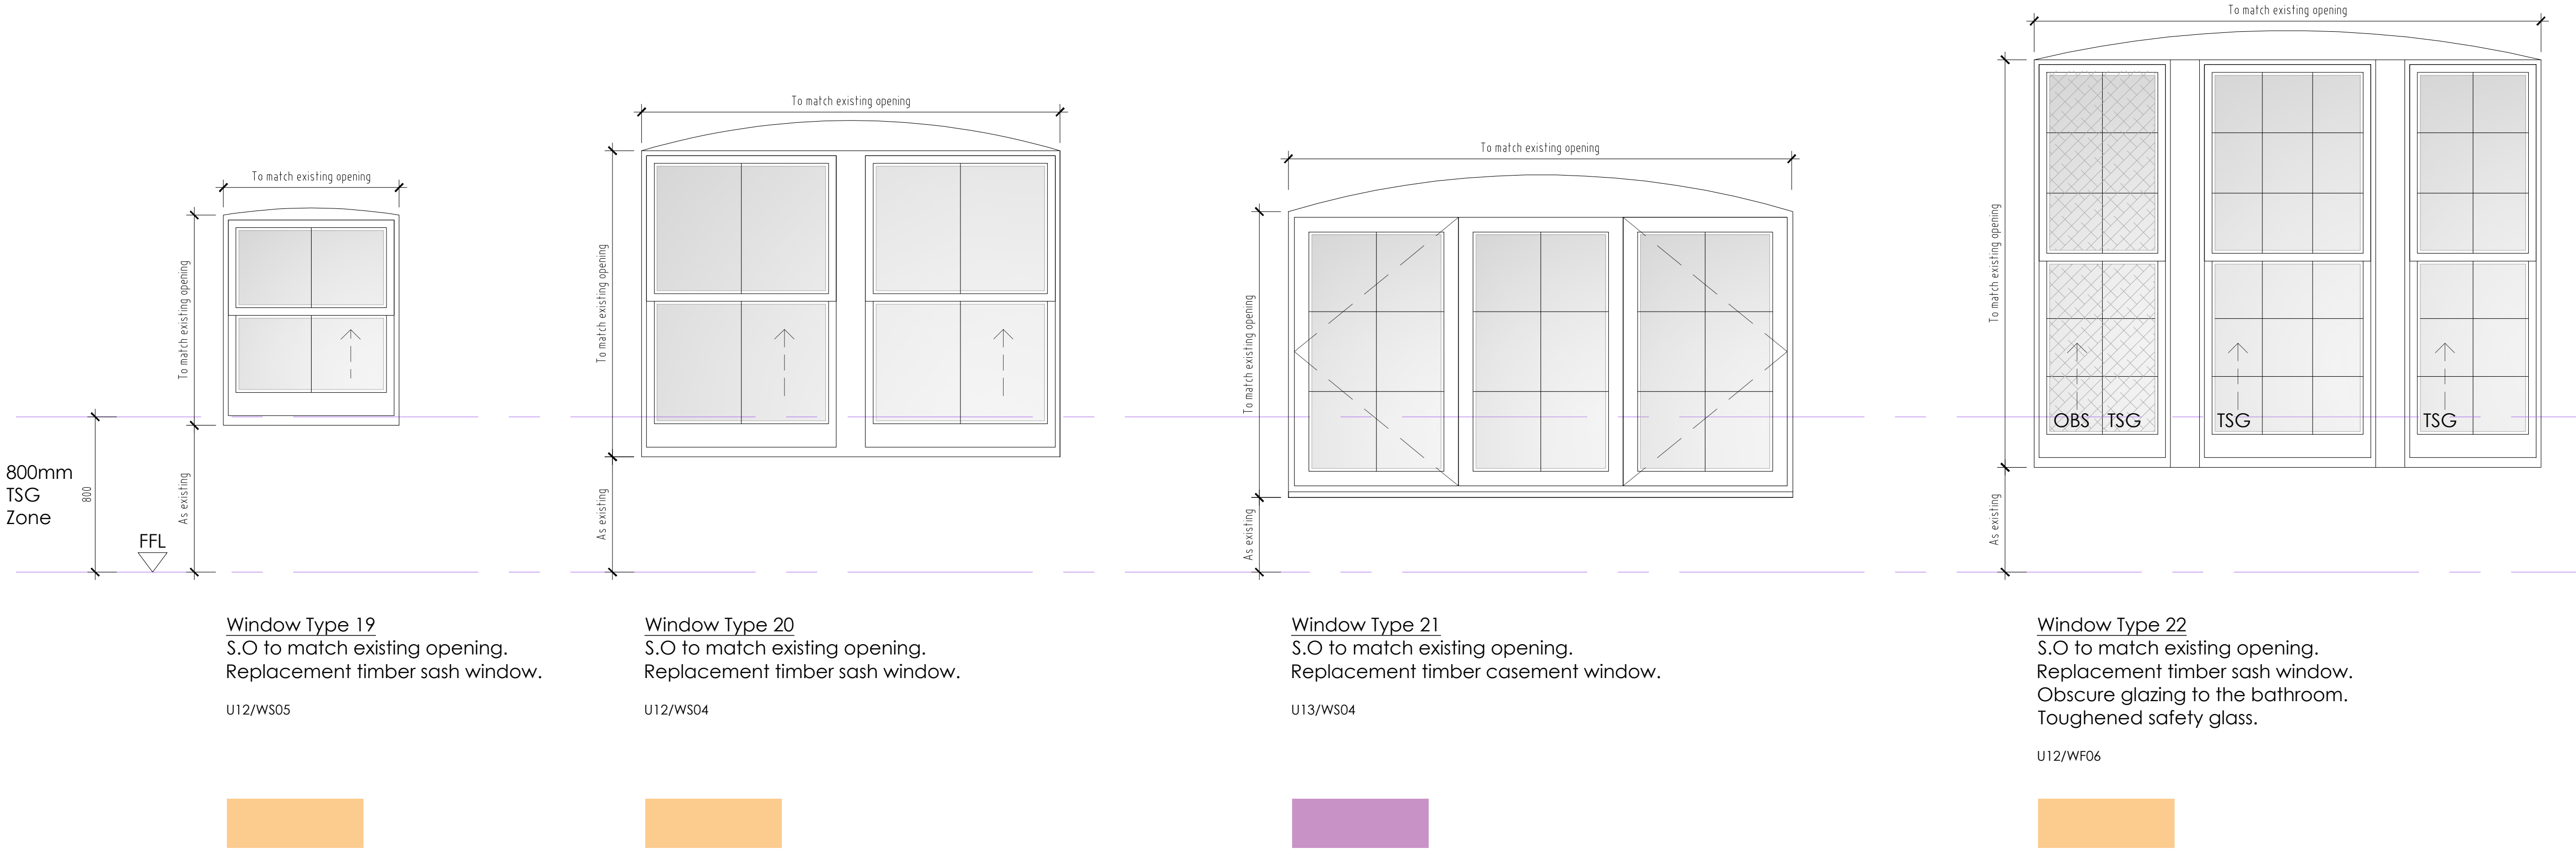

REV	DESCRIPTION	DATE	BY	CHKD

TURNER
JACKSON+DAY
ASSOCIATES

Radio House
Thanet Way, Whitstable
Kent CT15 3DX
t: 01227 261453
e: enquiries@tjda.co.uk
www.turnerjacksonday.co.uk

client details
Custom House (Gravesend) Limited

project details
Custom House
The Terrace, Gravesend, DA12 2BW

drawing title
Window Types Elevations 2 of 3
Outbuildings

date scale drawn by checked by
Sept '24 1:20@A1 RG

project no.	drawing no.	revision
1735	C14.9	/

