

DO NOT SCALE FROM THIS DRAWING - REPORT ANY DISCREPANCIES TO DESIGNER PRIOR TO COMMENCING WORKS

ALL DIMENSIONS TO BE VERIFIED BY THE CONTRACTOR ON SITE

THIS DRAWING REMAINS THE COPYRIGHT OF  
TURNER JACKSON + DAY ASSOCIATES  
AND CANNOT BE REPRODUCED WITHOUT WRITTEN CONSENT

Window Types  
Outbuildings

Key

- Existing windows and external doors to be retained and repaired as necessary, in accordance with method statement.
- New single glazed, white painted timber sash window.
- New single glazed, white painted timber fixed window.
- New double glazed, aluminium dark grey windows.
- New double glazed, low profile white painted timber flush casement windows.
- New double glazed, aluminium dark grey windows, with dark grey powder coated aluminium surrounds.
- New double glazed, white painted timber sash window.
- New double glazed, aluminium dark grey door.
- New double glazed, white timber painted french doors with side lights.
- New double glazed aluminium dark grey door, with dark grey powder coated aluminium surrounds.
- New composite 4 panel front door, painted blue to match main house aesthetic.
- New double glazed aluminium dark grey sliding door.
- New double glazed aluminium dark grey front door.
- New double glazed, heritage style roof lights.
- New double glazed aluminium roof lights.
- New double glazed, fixed aluminium black window.
- New double glazed, crittall style, black powder coated aluminium arch windows.

For specific window and door locations and elevation types refer to drawings information listed below:

Door and Window Location Elevations  
- 1735 - C14.1\_Main House Elevations  
- 1735 - C14.2\_Outbuilding Elevations  
- 1735 - C14.3\_Workshop Elevations  
- 1735 - C14.4\_Boathouse Elevations  
- 1735 - C14.5\_New Build Elevations

Door and Window Types Details  
- 1735 - C14.16  
- 1735 - C14.17  
- 1735 - C14.20  
- 1735 - C14.21

| REV | DESCRIPTION | DATE | BY | CHKD |
|-----|-------------|------|----|------|
|-----|-------------|------|----|------|

TURNER  
JACKSON+DAY  
ASSOCIATES

Radio House t: 01227 261453  
Thanet Way, Whitstable e: enquiries@tjda.co.uk  
Kent CT15 3DX www.turnerjacksonday.co.uk

client details  
Custom House (Gravesend) Limited



project details  
Custom House  
The Terrace, Gravesend, DA12 2BW

drawing title  
Window Types Elevations 3 of 3  
Outbuildings

date scale drawn by checked by

Sept '24 1:20@A1 RG

| project no. | drawing no. | revision |
|-------------|-------------|----------|
| 1735        | C14.10      | /        |

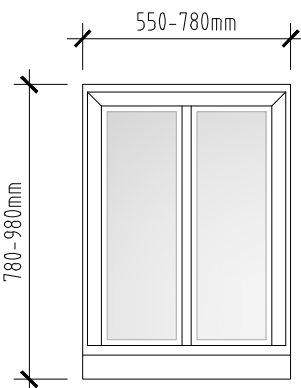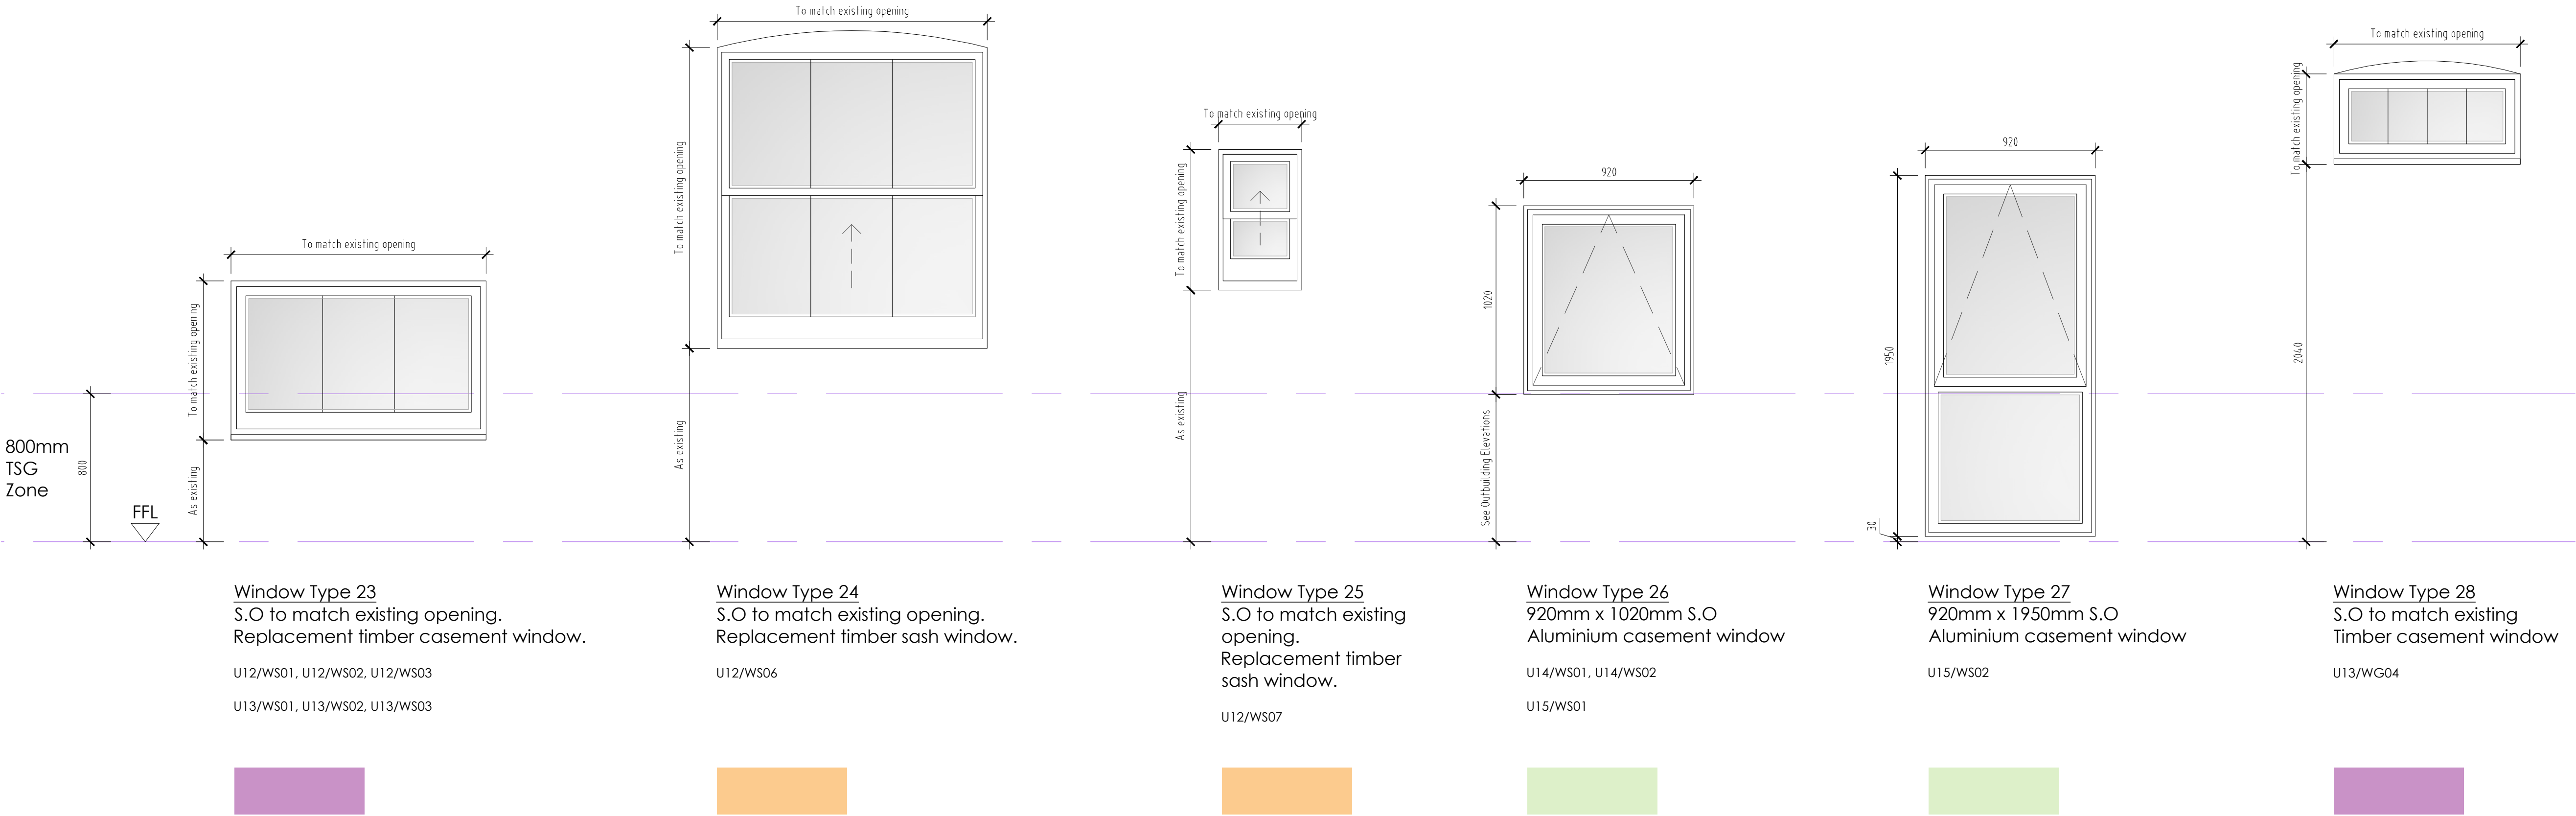

Rooflight 1  
550-780mm x 780-980mm S.O  
Heritage style rooflight.

U14/RL01, U14/RL02  
U15/RL01, U15/RL02  
U16/RL01, U16/RL02  
U17/RL01  
U18/RL01, U18/RL02  
U19/RL01

