


DO NOT SCALE FROM THIS DRAWING - REPORT ANY DISCREPANCIES TO DESIGNER PRIOR TO COMMENCING WORKS

ALL DIMENSIONS TO BE VERIFIED BY THE CONTRACTOR ON SITE

THIS DRAWING REMAINS THE COPYRIGHT OF
TURNER JACKSON + DAY ASSOCIATES
AND CANNOT BE REPRODUCED WITHOUT WRITTEN CONSENT

Window Types
New Build

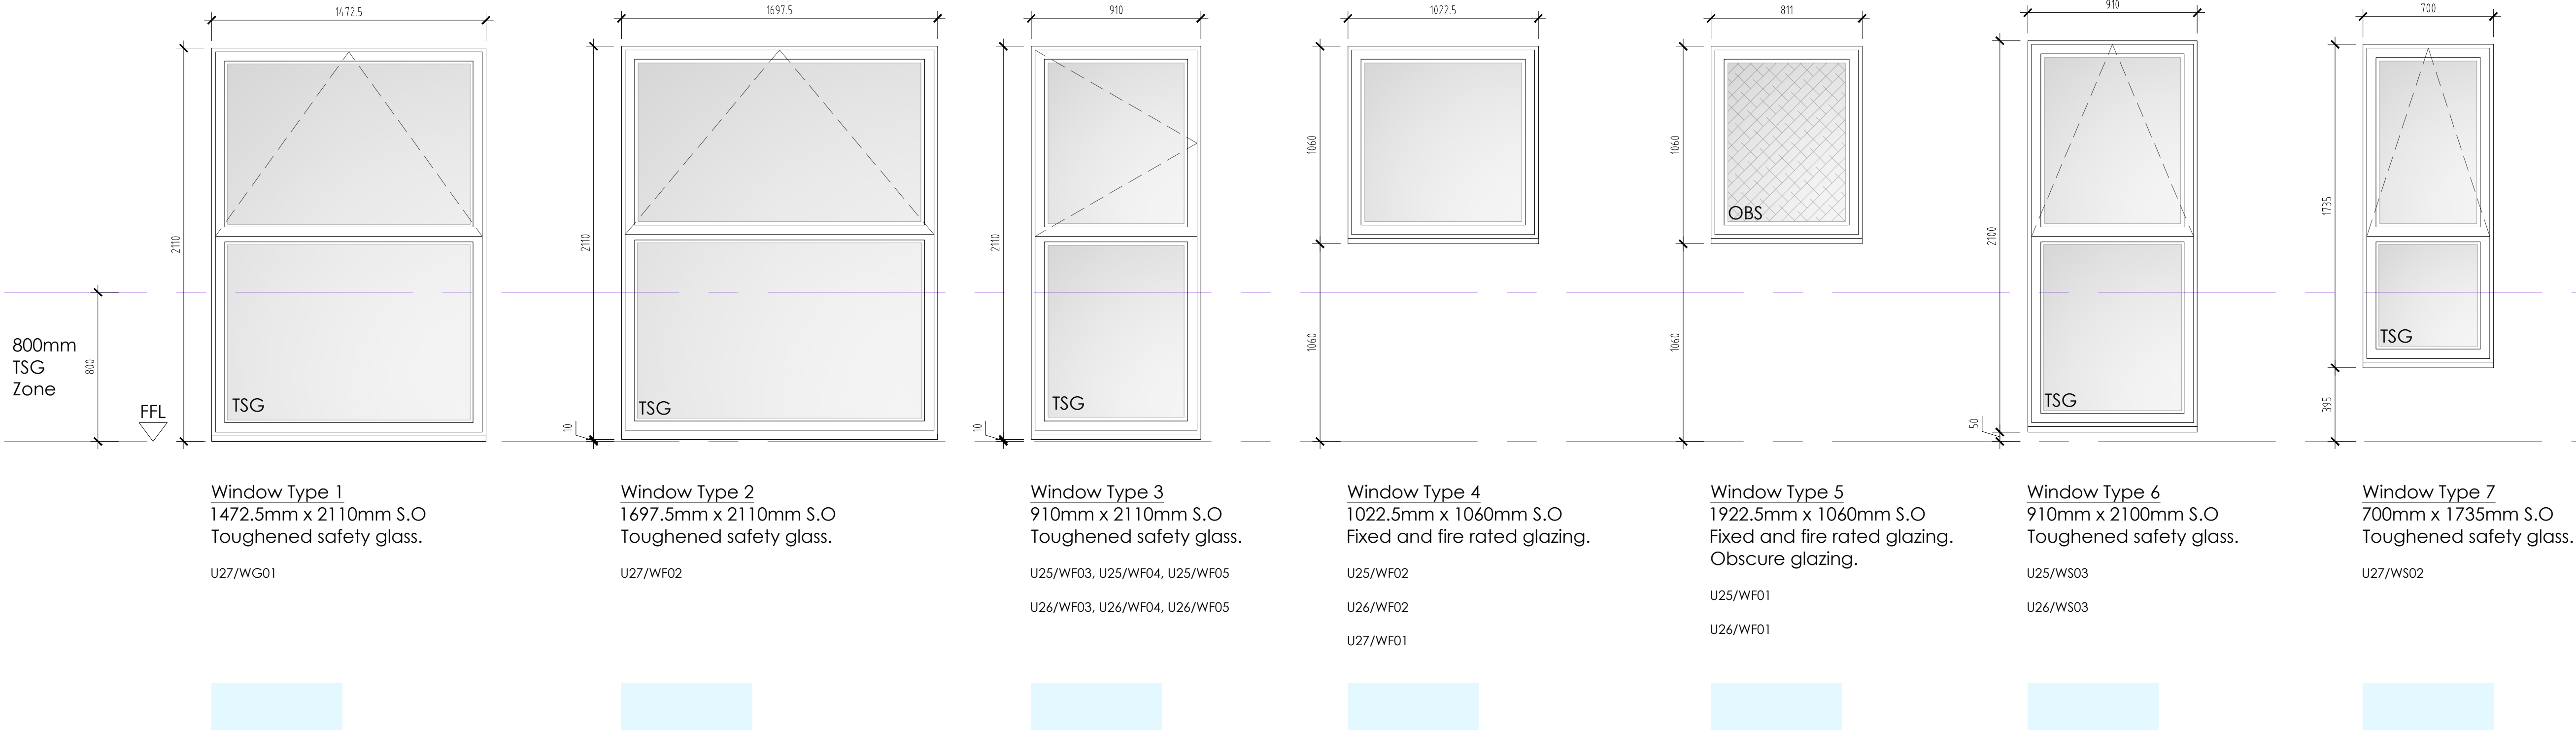

Key


- Existing windows and external doors to be retained and repaired as necessary, in accordance with method statement.
- New single glazed, white painted timber sash window.
- New single glazed, white painted timber fixed window.
- New double glazed, aluminium dark grey windows.
- New double glazed, low profile white painted timber flush casement windows.
- New double glazed, aluminium dark grey windows, with dark grey powder coated aluminium surrounds.
- New double glazed, white painted timber sash windows.
- New double glazed, aluminium dark grey door.
- New double glazed, white timber painted french doors with side lights.
- New double glazed aluminium dark grey door, with dark grey powder coated aluminium surrounds.
- New composite 4 panel front door, painted blue to match main house aesthetic.
- New double glazed aluminium dark grey sliding door.
- New double glazed aluminium dark grey front door.
- New double glazed, heritage style roof lights.
- New double glazed aluminium roof lights.
- New double glazed, fixed aluminium black window.
- New double glazed, crittall style, black powder coated aluminium arch windows.

For specific window and door locations and elevation types refer to drawings information listed below:

Door and Window Location Elevations
- 1735 - C14.1_Main House Elevations
- 1735 - C14.2_Outbuilding Elevations
- 1735 - C14.3_Workshop Elevations
- 1735 - C14.4_Boathouse Elevations
- 1735 - C14.5_New Build Elevations

Door and Window Types Details
- 1735 - C14.19
- 1735 - C14.22
- 1735 - C14.26
- 1735 - C14.28

External Door Types
New Build

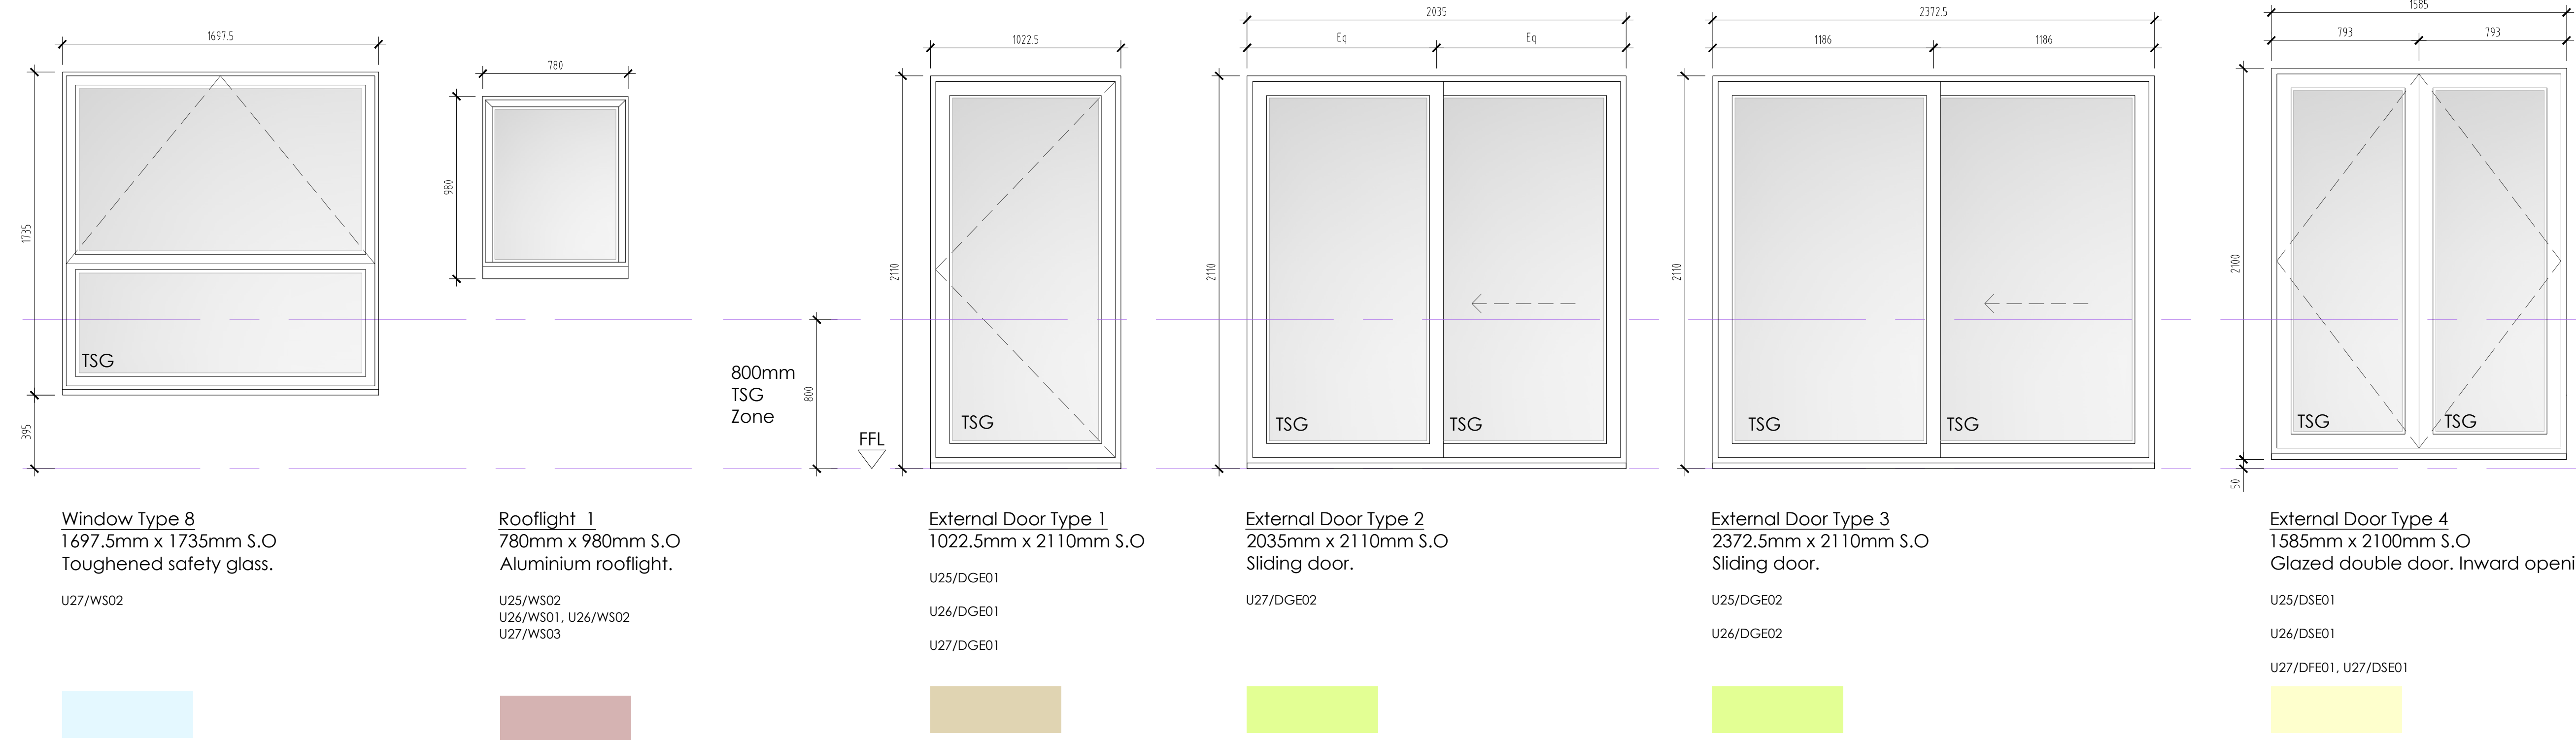

REV	DESCRIPTION	DATE	BY	CHKD
-----	-------------	------	----	------

TURNER
JACKSON+DAY
ASSOCIATES

Radio House
Thanet Way, Whitstable
Kent CT5 3QX
t: 01227 261453
e: enquiries@tjda.co.uk
www.turnerjacksonday.co.uk

client details
Custom House (Gravesend) Limited

project details
Custom House
The Terrace, Gravesend, DA12 2BW

drawing title
Window and Door Types Elevations
New Build

date scale drawn by checked by
Sept '24 1:20@A1 RG

project no.	drawing no.	revision
1735	C14.13	/