

DO NOT SCALE FROM THIS DRAWING - REPORT ANY DISCREPANCIES TO DESIGNER PRIOR TO COMMENCING WORKS

ALL DIMENSIONS TO BE VERIFIED BY THE CONTRACTOR ON SITE

THIS DRAWING REMAINS THE COPYRIGHT OF
TURNER JACKSON + DAY ASSOCIATES
AND CANNOT BE REPRODUCED WITHOUT WRITTEN CONSENT




Key

New double glazed, white timber painted french doors with side lights.


For specific window and door locations and elevation types refer to drawings information listed below:

Door and Window Location Elevations
- 1735 - C14.2_Outbuilding Elevations
- 1735 - C14.4_Boathouse Elevations


Door and Window Types Elevations
- 1735 - C14.7_External Door Types Elevations - Outbuildings. External Door Type 7.
- 1735 - C14.12_Door and Window Types Elevations - Boathouse. External Door Types 3 & 4.

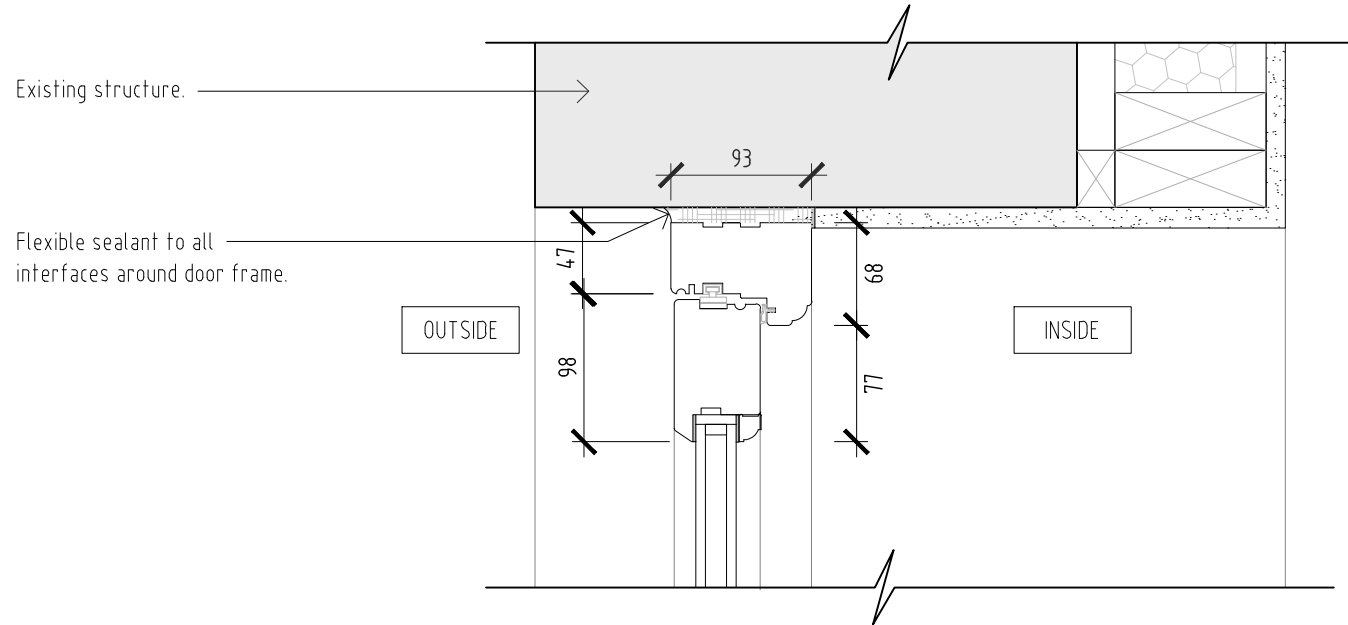


Double glazed timber french doors head detail

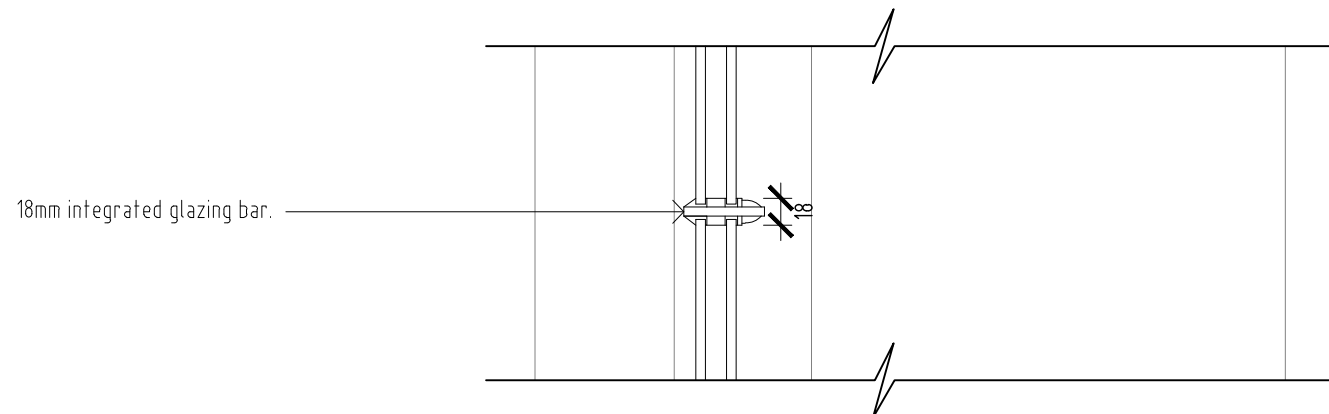

Double glazed timber french doors transom detail

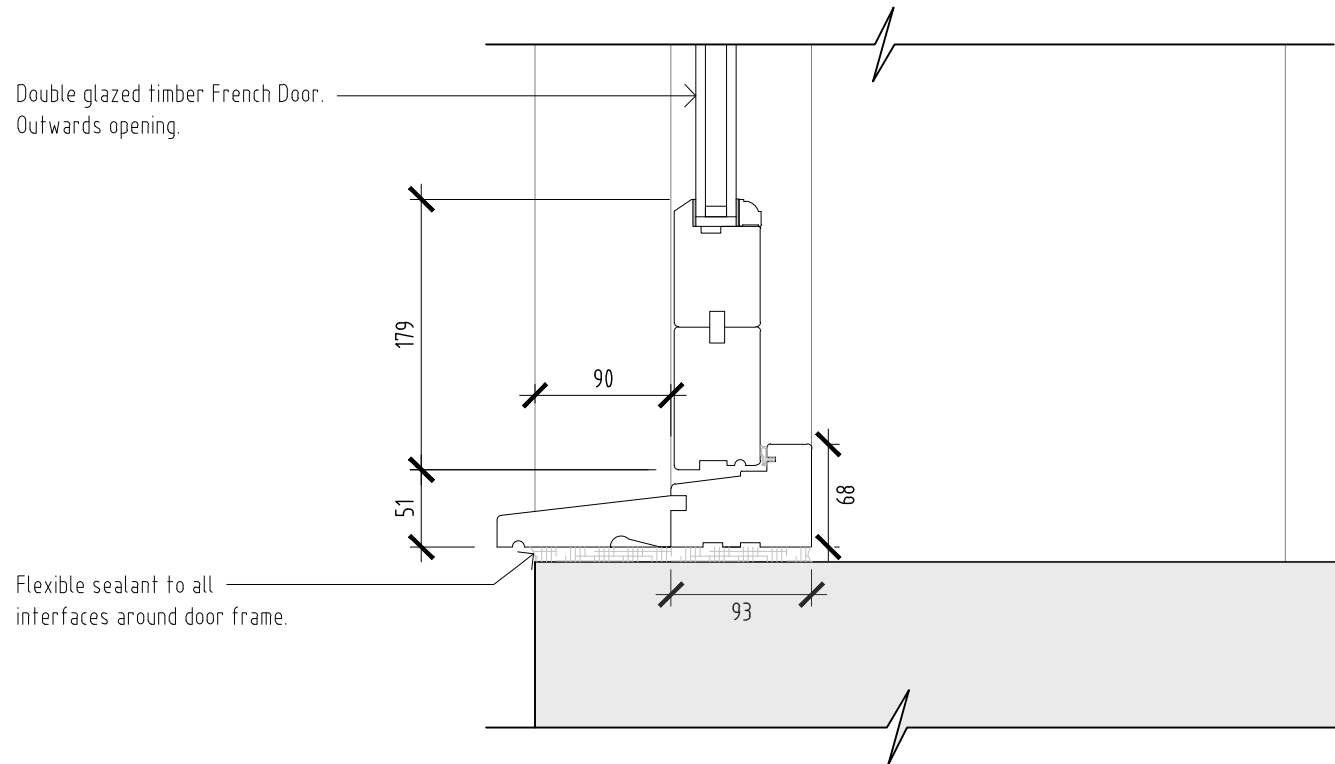

Double glazed timber french doors cill detail

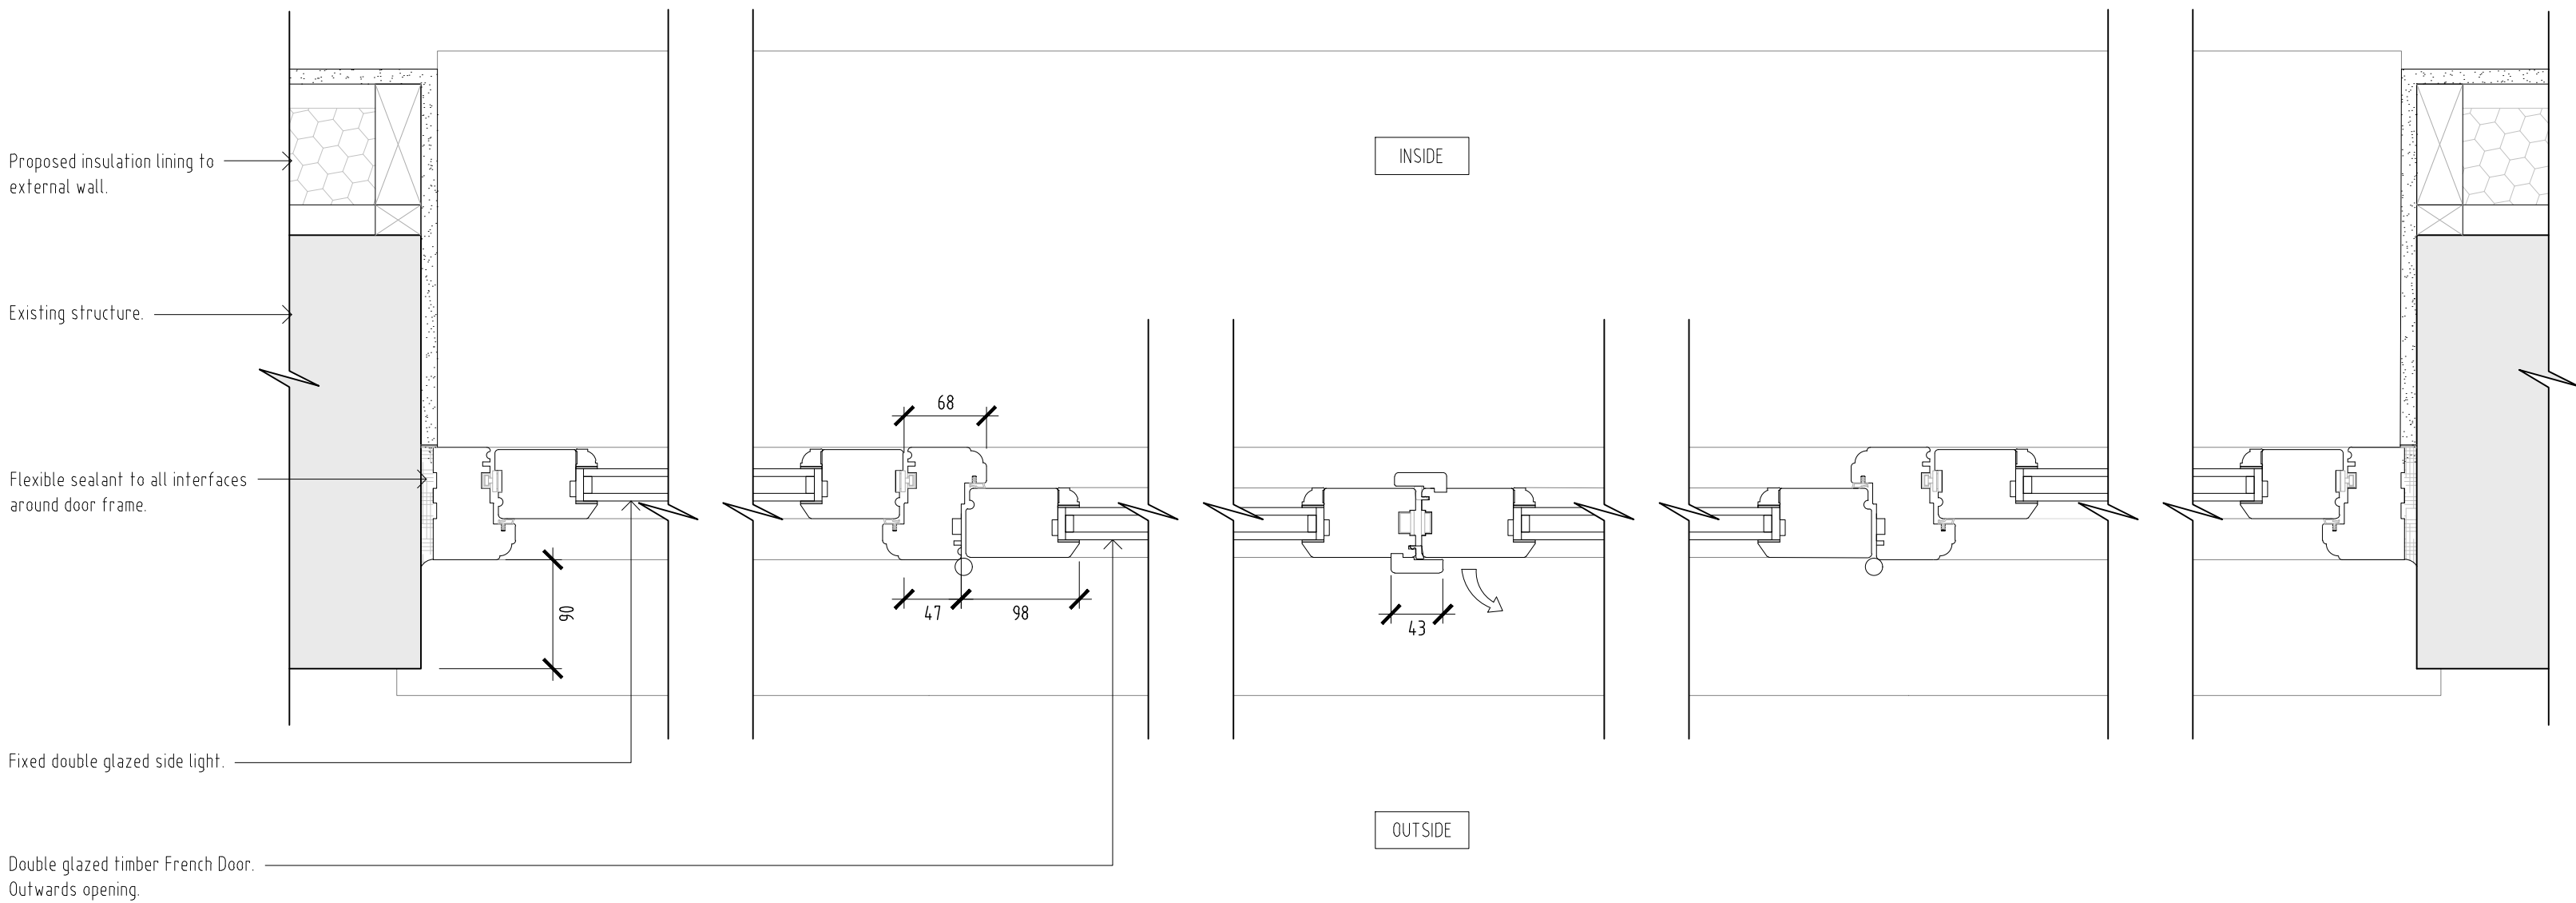

Double glazed timber french doors with sidelights jamb detail

REV	DESCRIPTION	DATE	BY	CHKD

TURNER
JACKSON+DAY
ASSOCIATES

Radio House
Thanet Way, Whitstable
Kent CT15 3DX
t: 01227 261453
e: enquiries@tjda.co.uk
www.turnerjacksonday.co.uk

client details
Custom House (Gravesend) Limited

project details
Custom House
The Terrace, Gravesend, DA12 2BW

drawing title
Double glazed timber french doors
Door detail 1

date scale drawn by checked by
Oct'24 1:5@A1 JH

project no:	drawing no:	revision
1735	C14.23	