


New Build Details


DO NOT SCALE FROM THIS DRAWING - REPORT ANY DISCREPANCIES TO DESIGNER PRIOR TO COMMENCING WORKS

ALL DIMENSIONS TO BE VERIFIED BY THE CONTRACTOR ON SITE


THIS DRAWING REMAINS THE COPYRIGHT OF
TURNER JACKSON + DAY ASSOCIATES
AND CANNOT BE REPRODUCED WITHOUT WRITTEN CONSENT

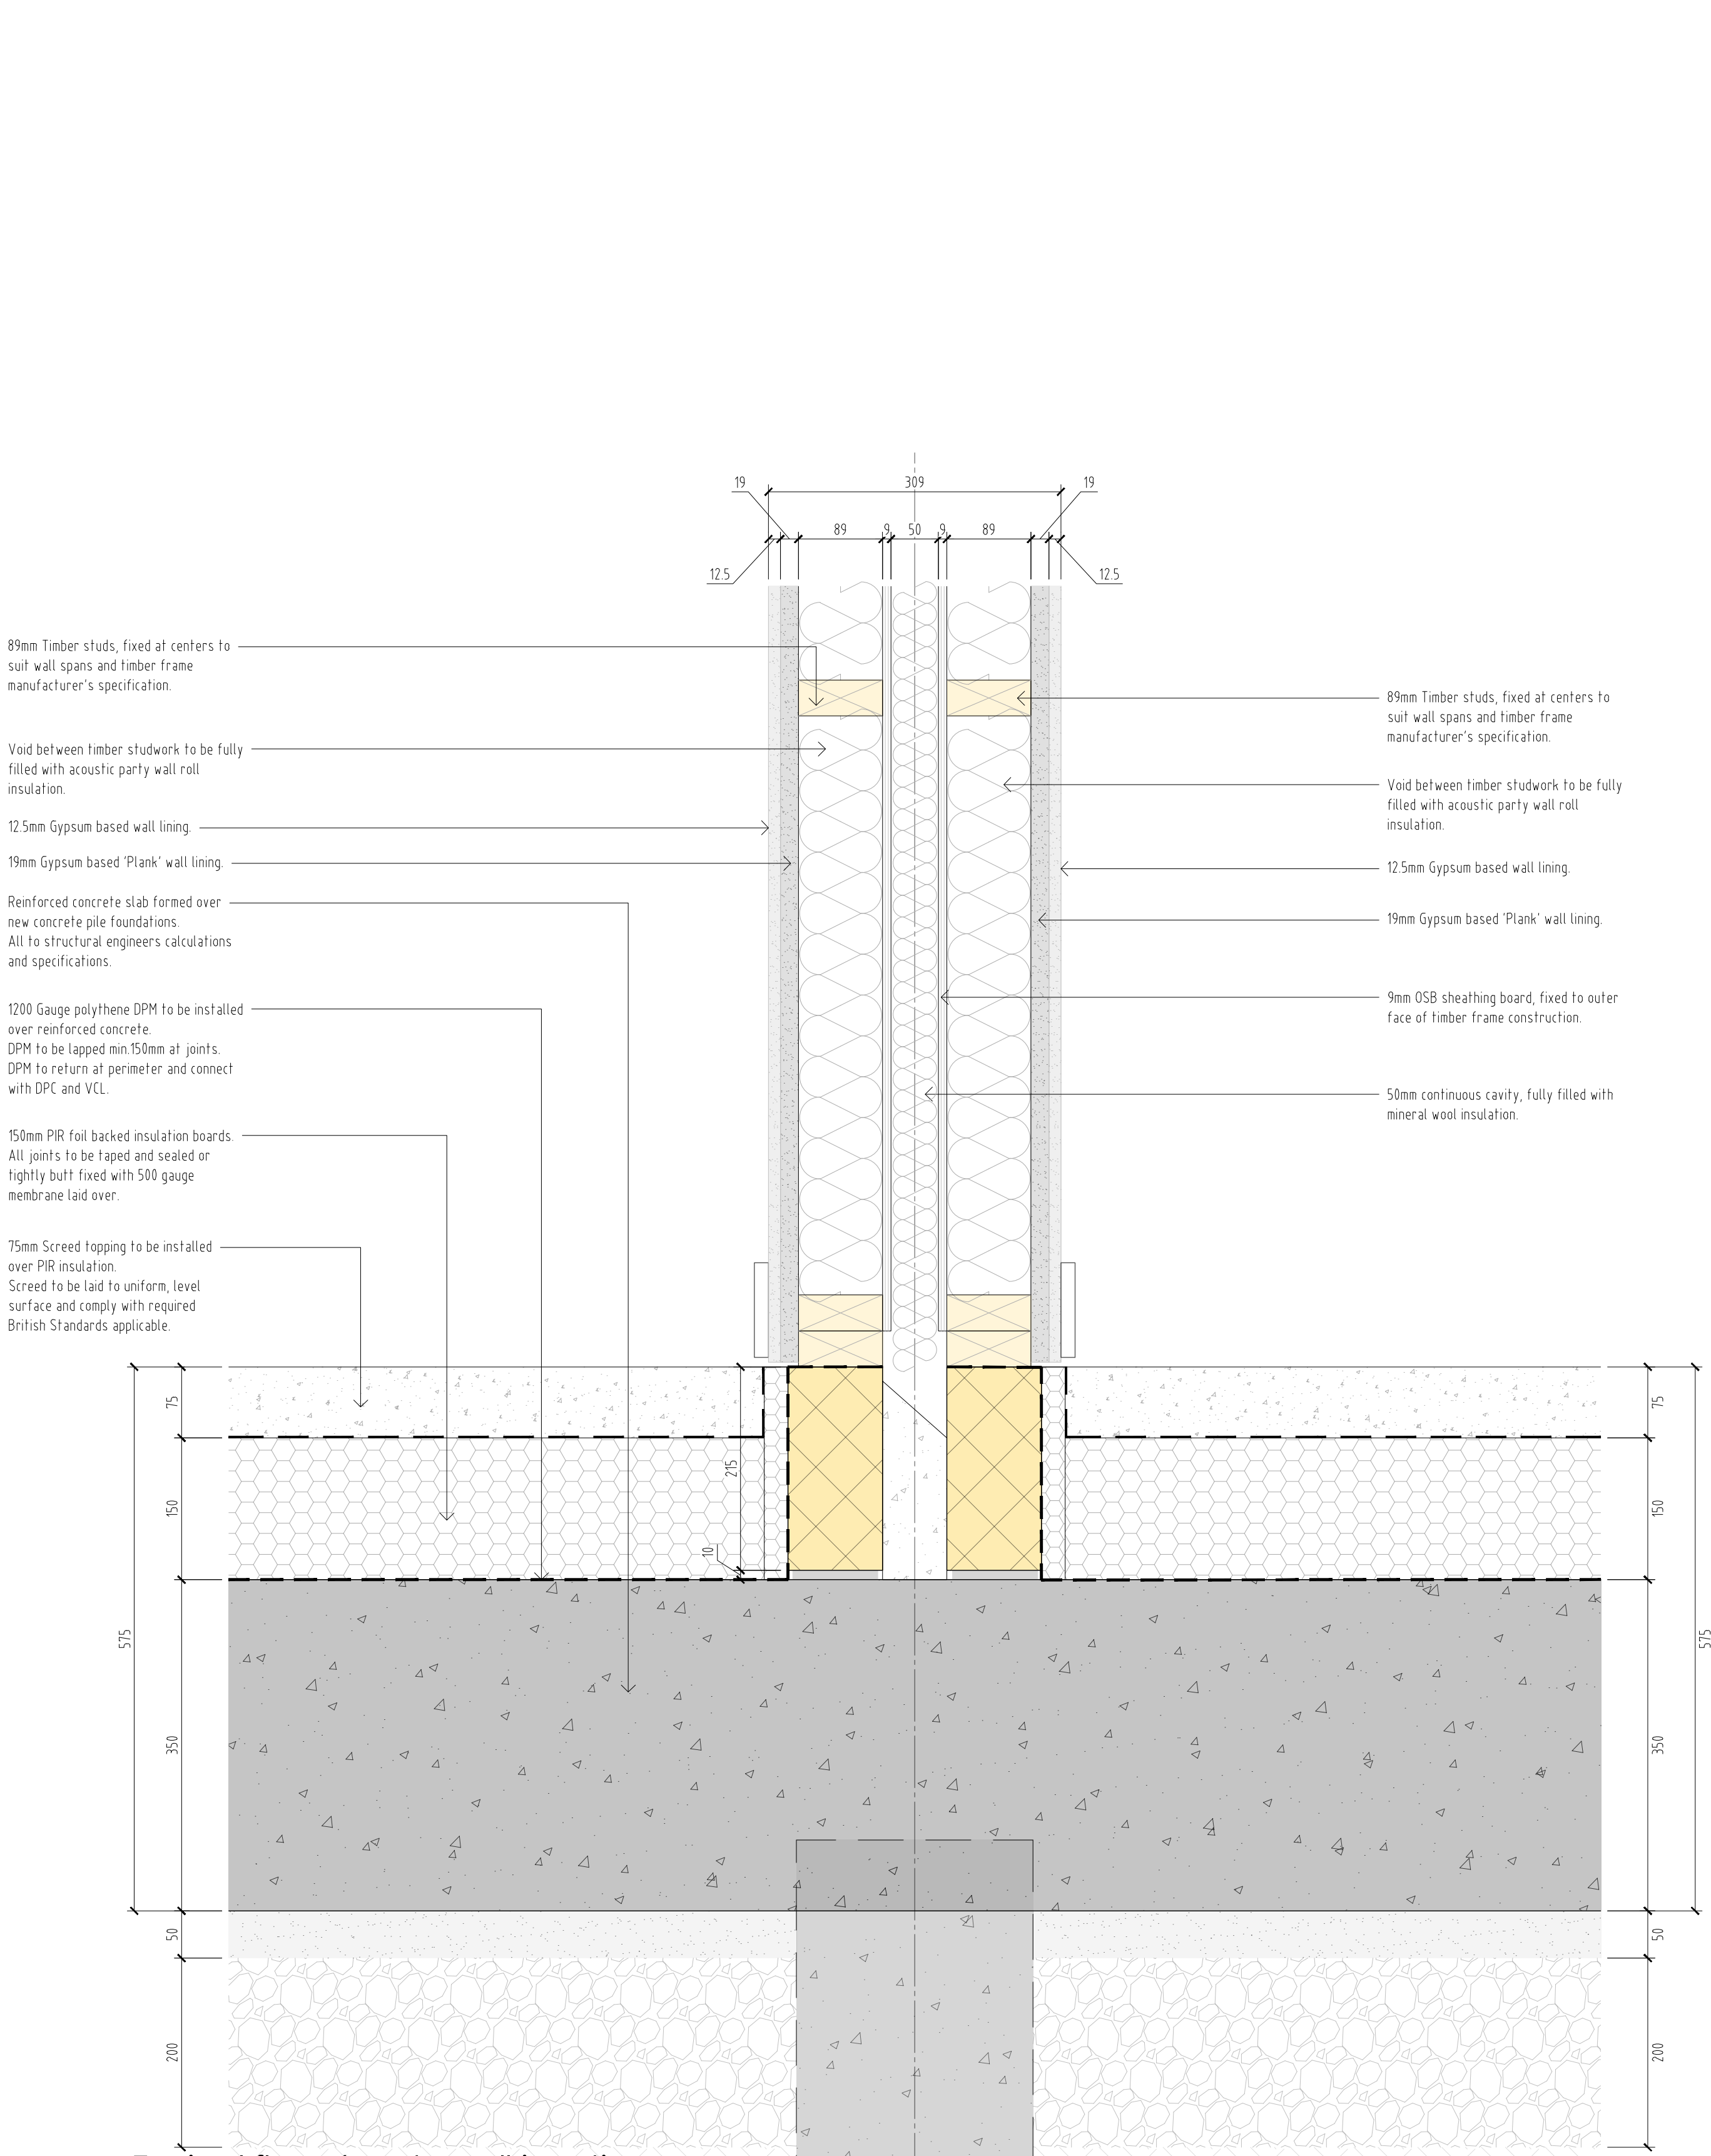

Typical floor / party wall junction

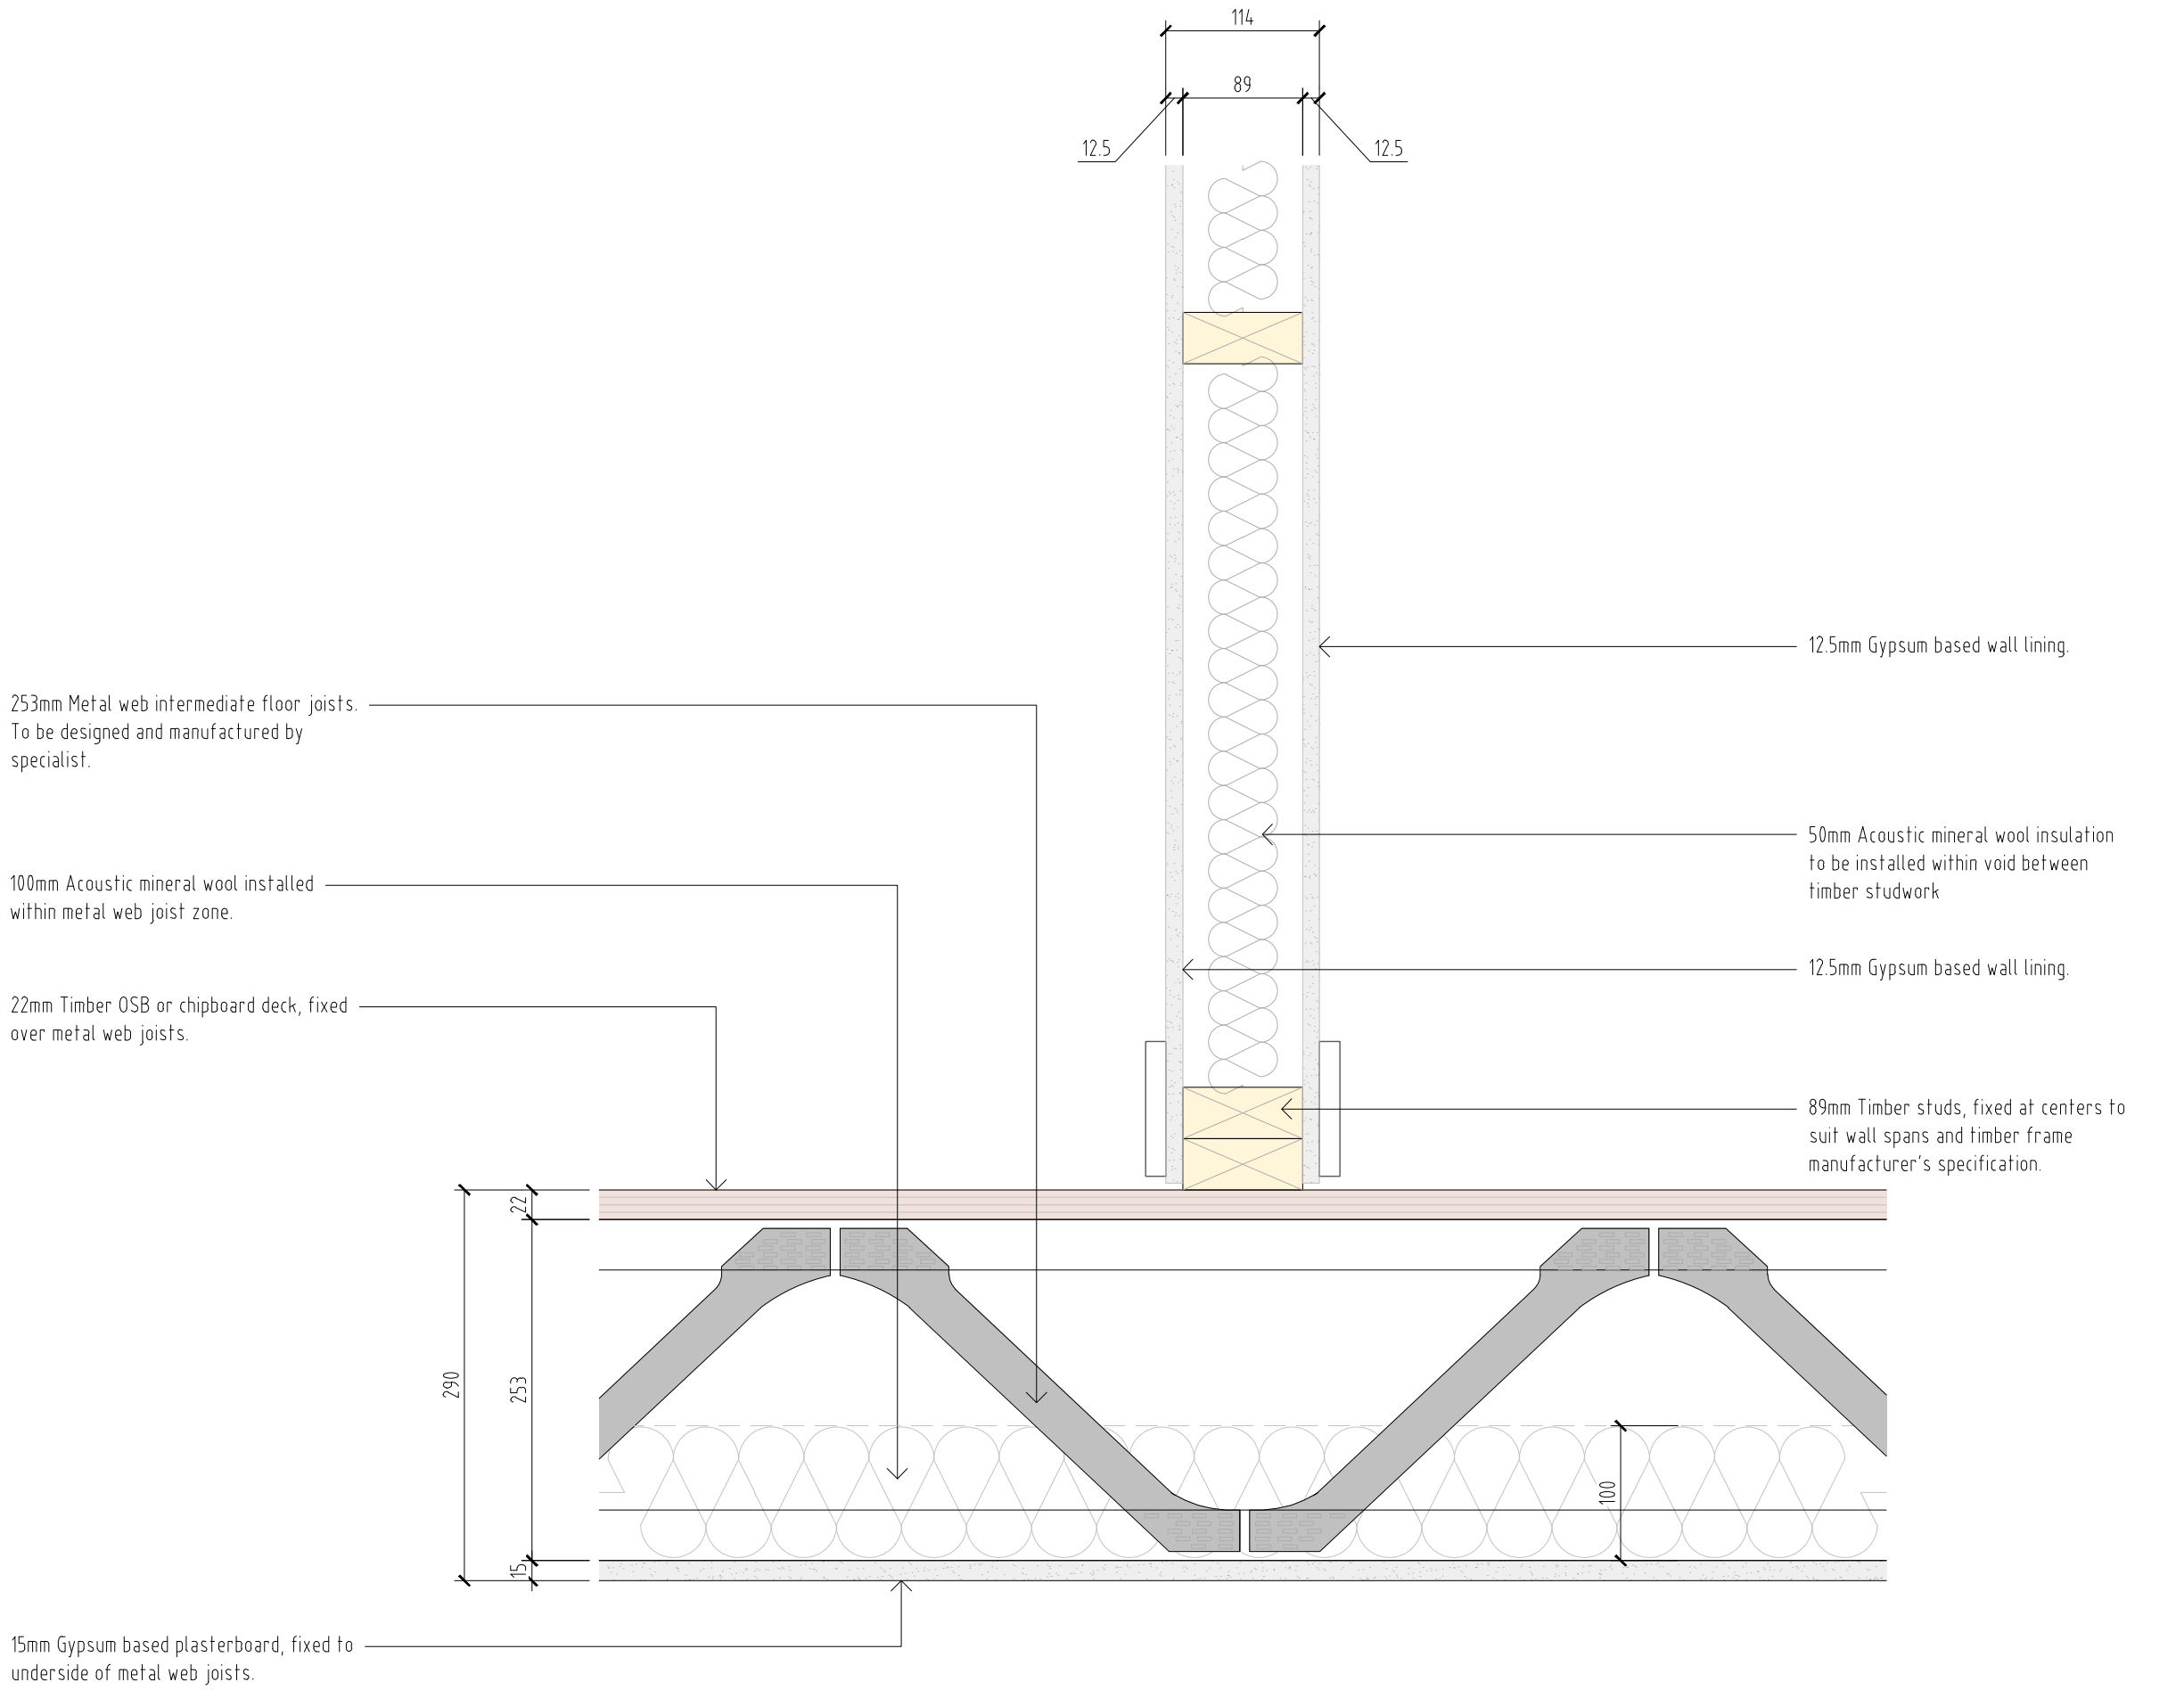

Intermediate floor / internal wall junction

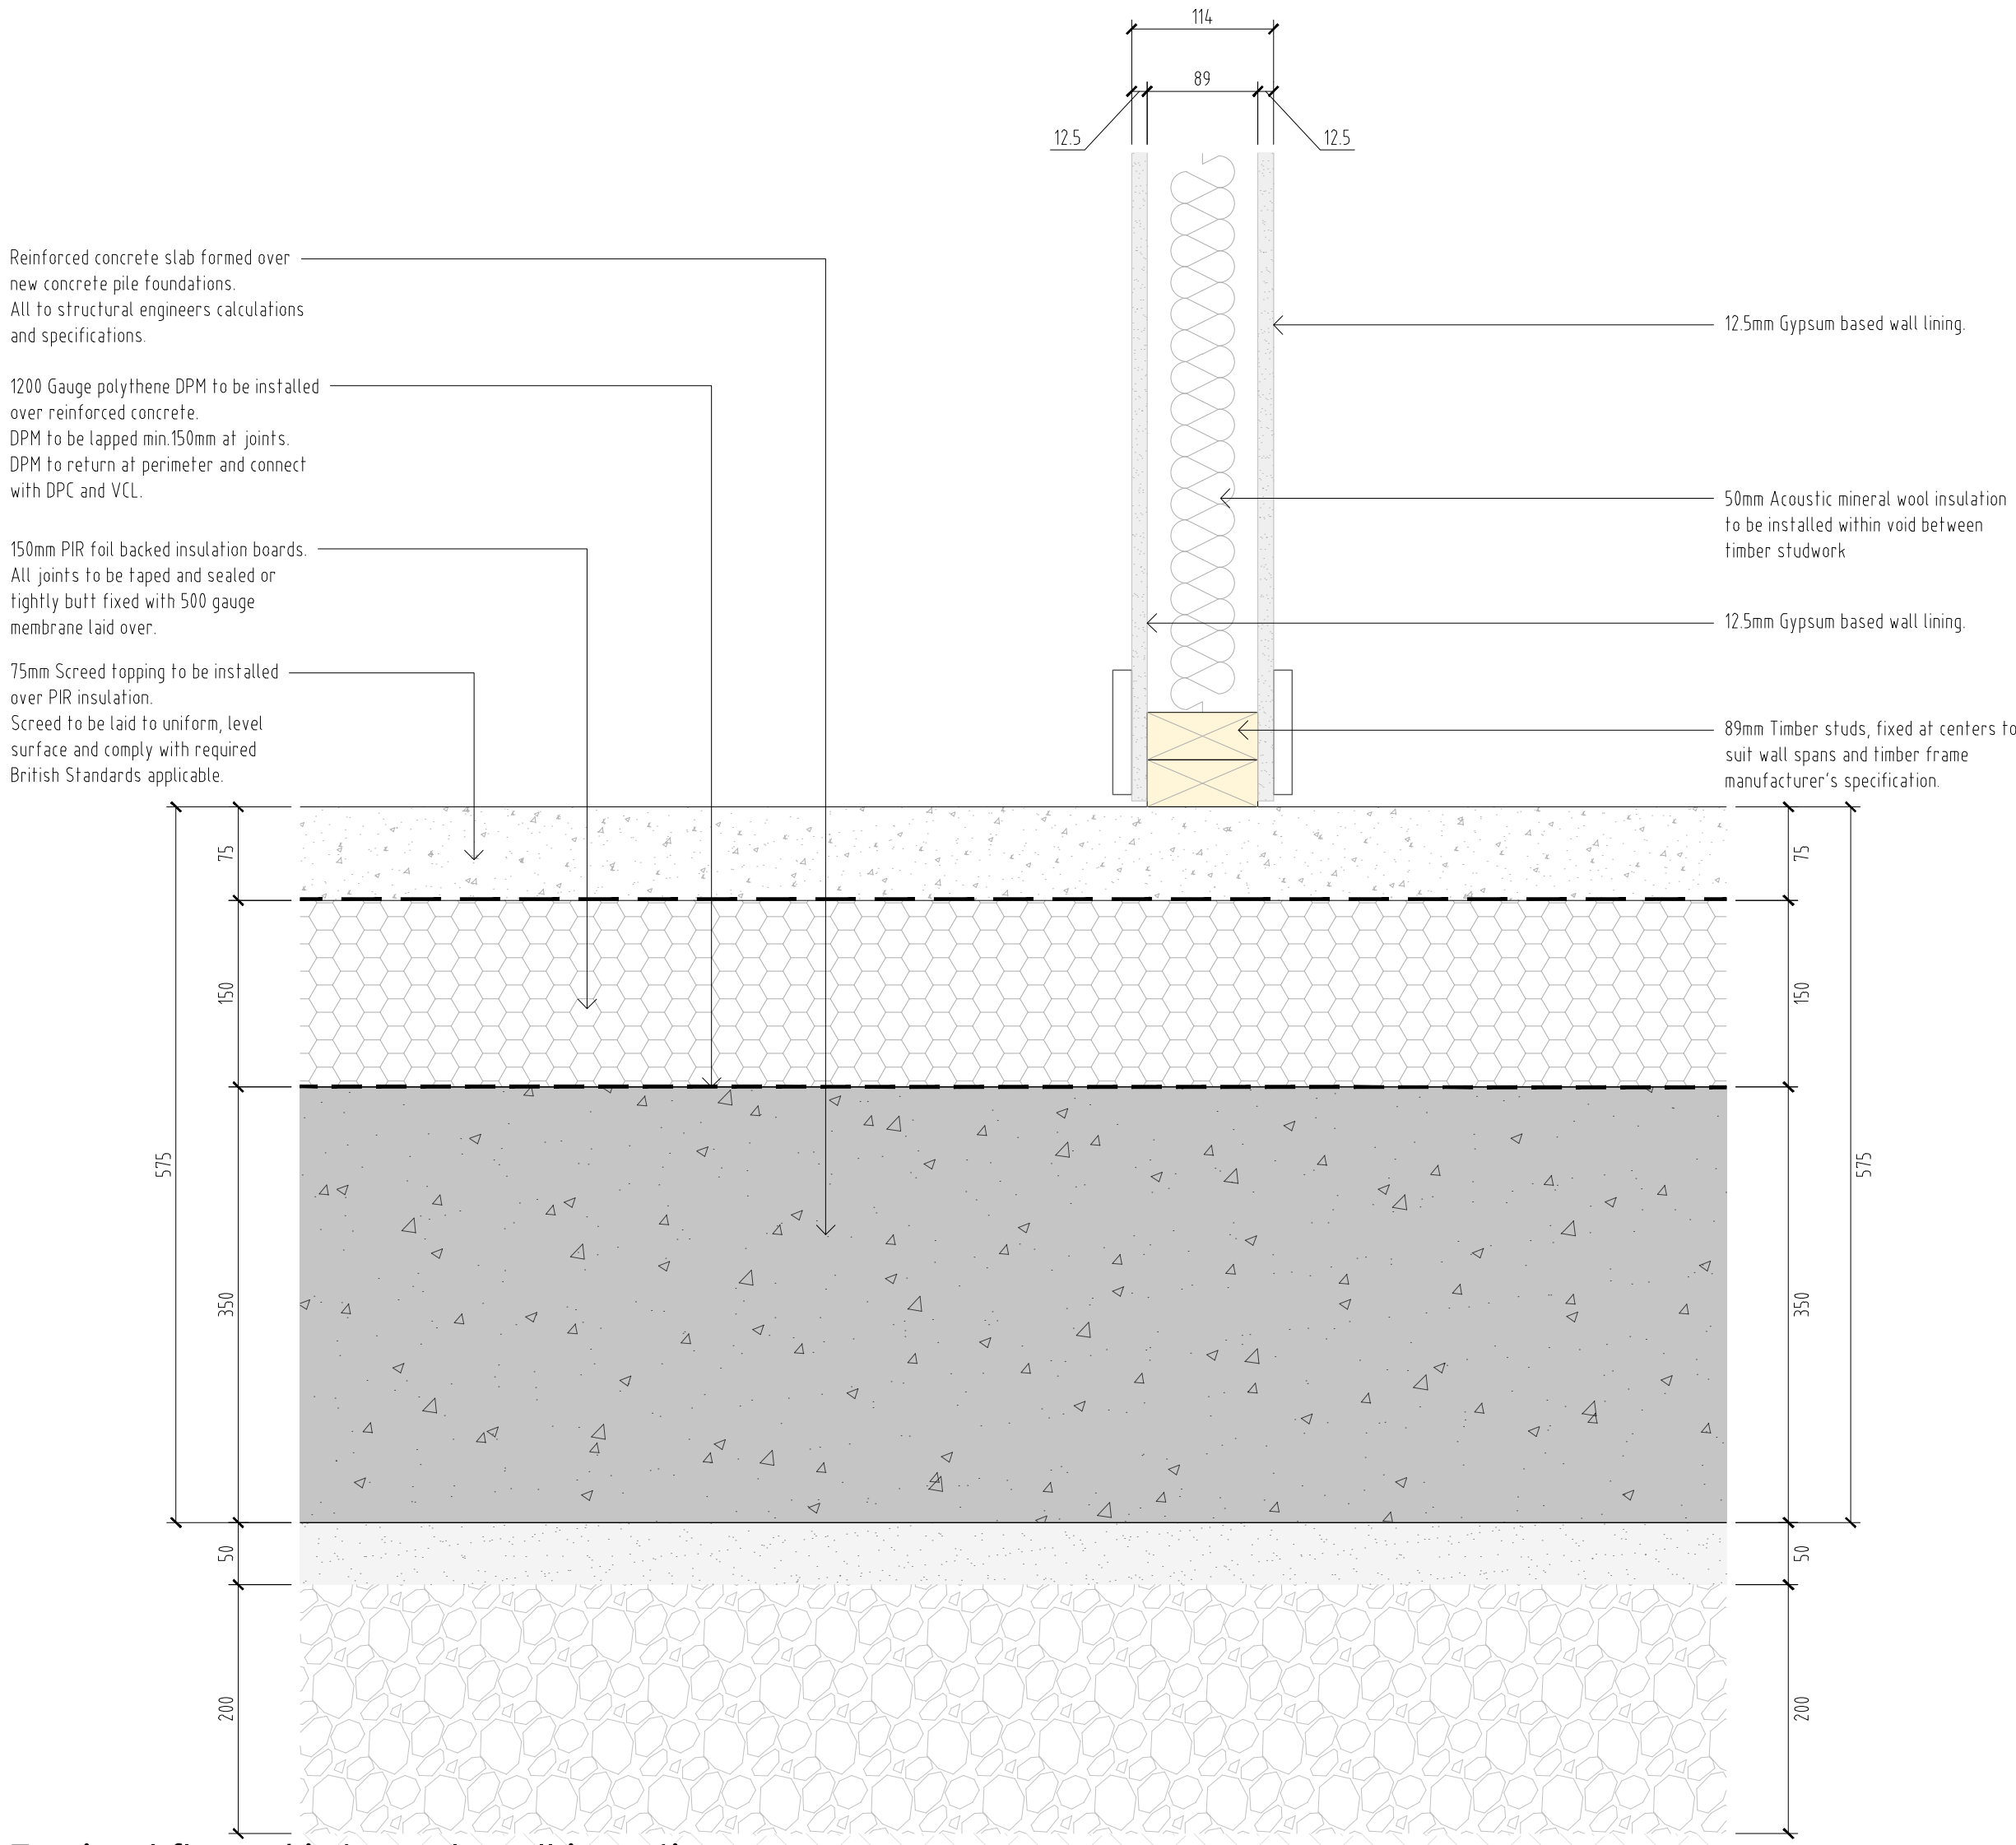

Typical floor / internal wall junction

TURNER
JACKSON+DAY
ASSOCIATES

Radio House
Thanet Way, Whitstable
Kent CT5 3QX

t: 01227 261453
e: enquiries@tjda.co.uk
www.turnerjacksonday.co.uk

client details

Custom House (Gravesend) Limited

project details

Custom House
The Terrace, Gravesend, DA12 2BW

drawing title

New Build Details 1
Wall and Floor Junctions

date scale drawn by checked by

Oct'24 1:5@A1 NS

project no. drawing no. revision

1735 C14.32