


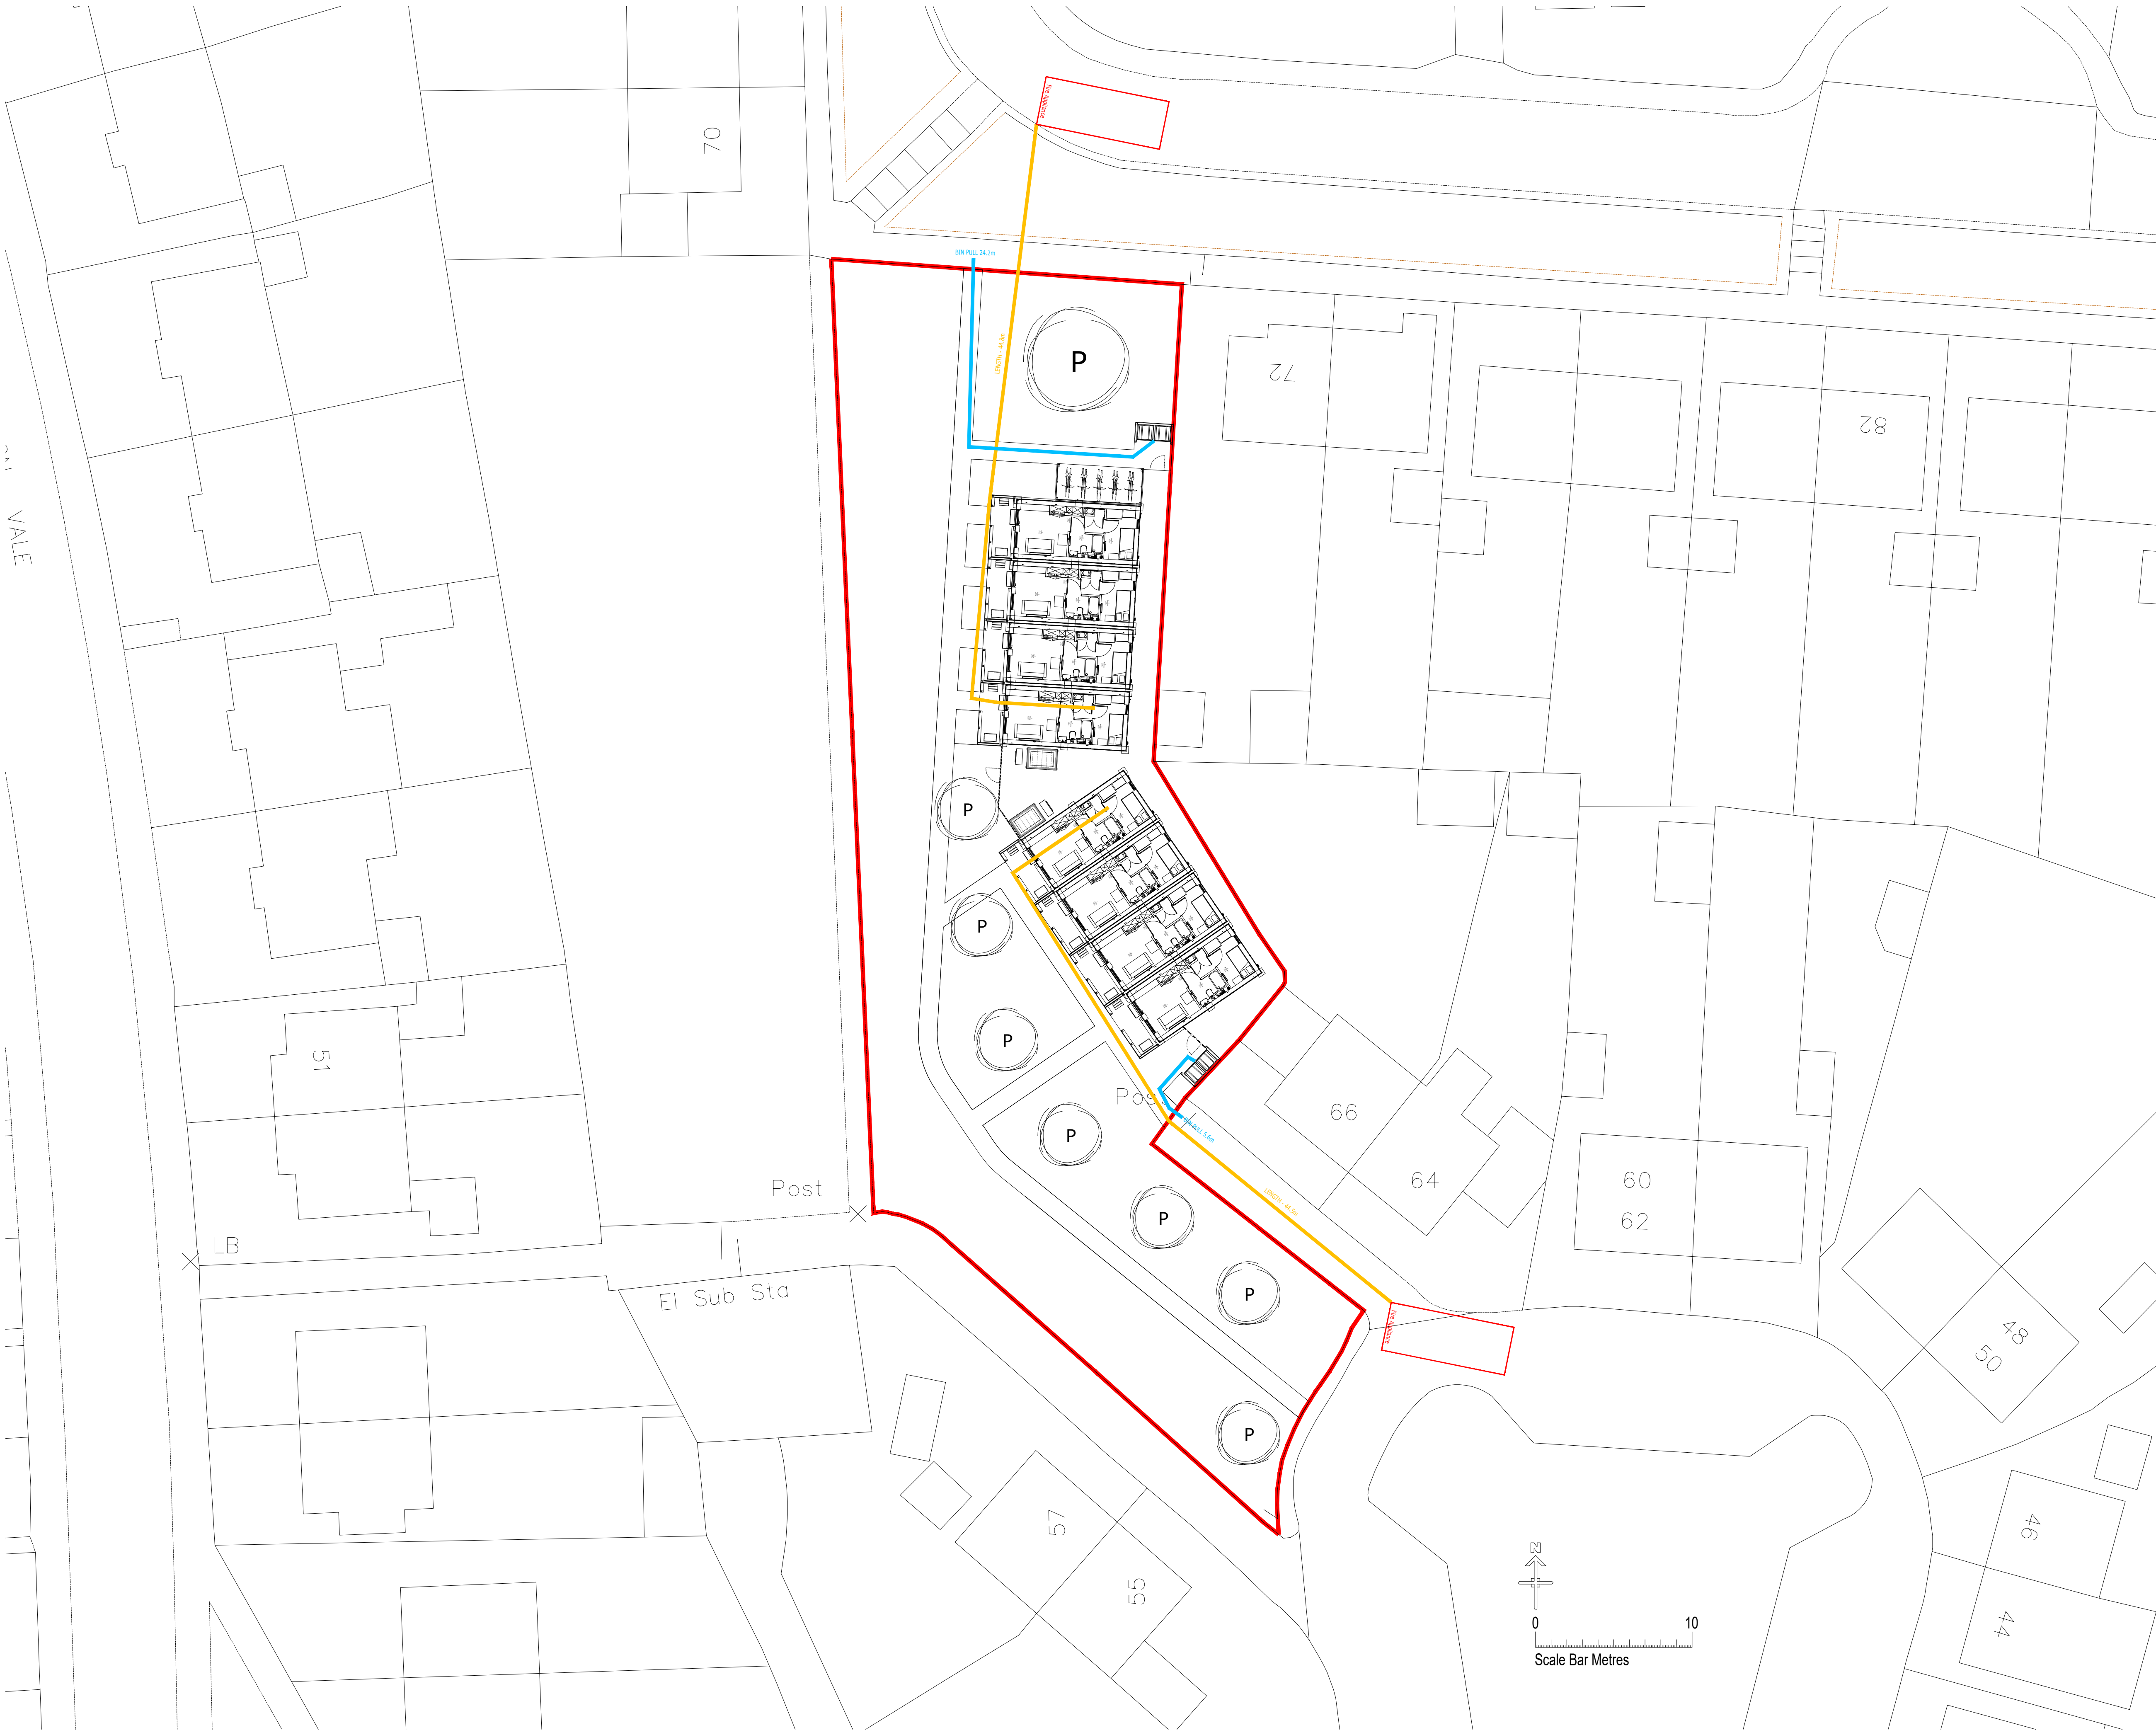

Rev. No.	Date	Amendment	Initial
A	2025-08-04	Adjustments to refuse stores following planners' comments	BB

NOTES

1. Drawing based from OS Map, Topographical Survey required to establish further detail
2. Tree Survey required to confirm positioning and potential protection orders
3. Boundaries and treatments, including to existing substations to be confirmed
4. Presumed retention of existing turning route on St Albans Close - to be confirmed by tracking from appointed traffic consultant
5. Full landscaping proposal to be confirmed by appointed Landscape Architect
6. Technical advice required on crane access when delivering modules

KEY

Fire Distance

Bin Pull Distance



Client:
Hill Residential Limited
The Courtyard, Abbey Barns,
Ickleton, CB10 1SX
Project:
St Albans Close, Gravesend
Gravesham

Drawing:
Fire & Refuse Distances

Scale: 1:200@A1	Date: October 2024		
Drawn By: BB	Checked By:	Drawing No: 109-133-PA-005	Rev. No: A
CAD Ref:			