


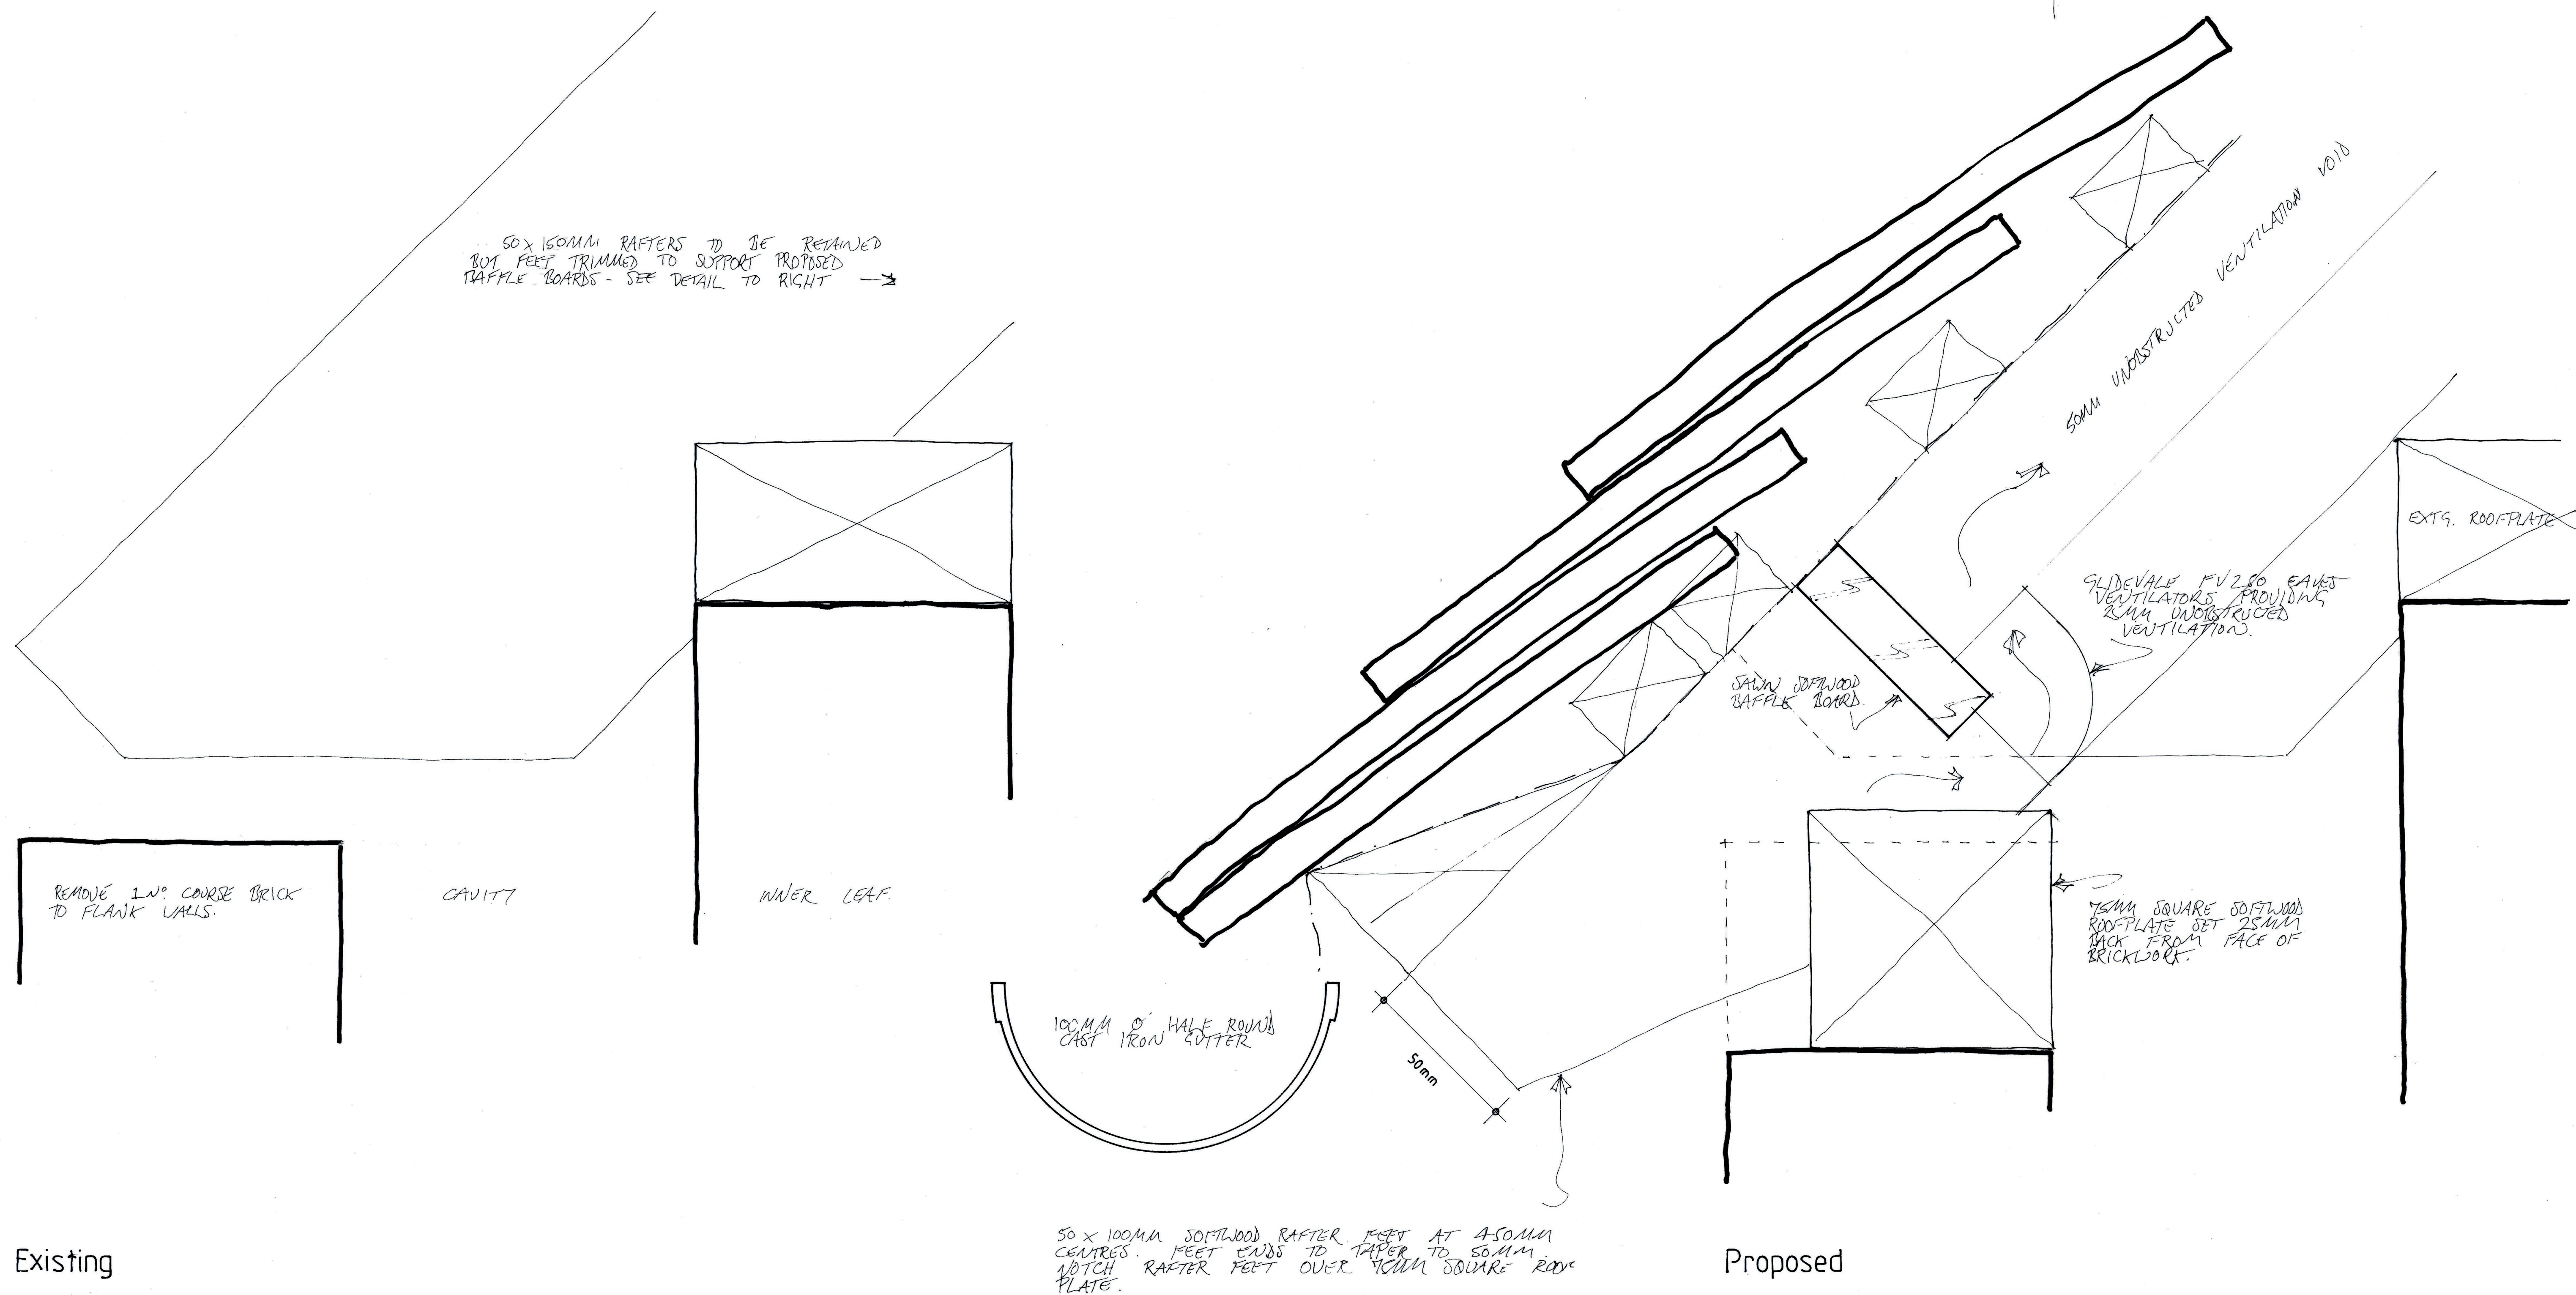

East Court Manor

Utility room eaves details

Scale: full size at A1

Drwg.: ECM/0123/09

Drwg. by: T. Ellis June 2023 Tel: 01233 770498

Scan + 3 folded