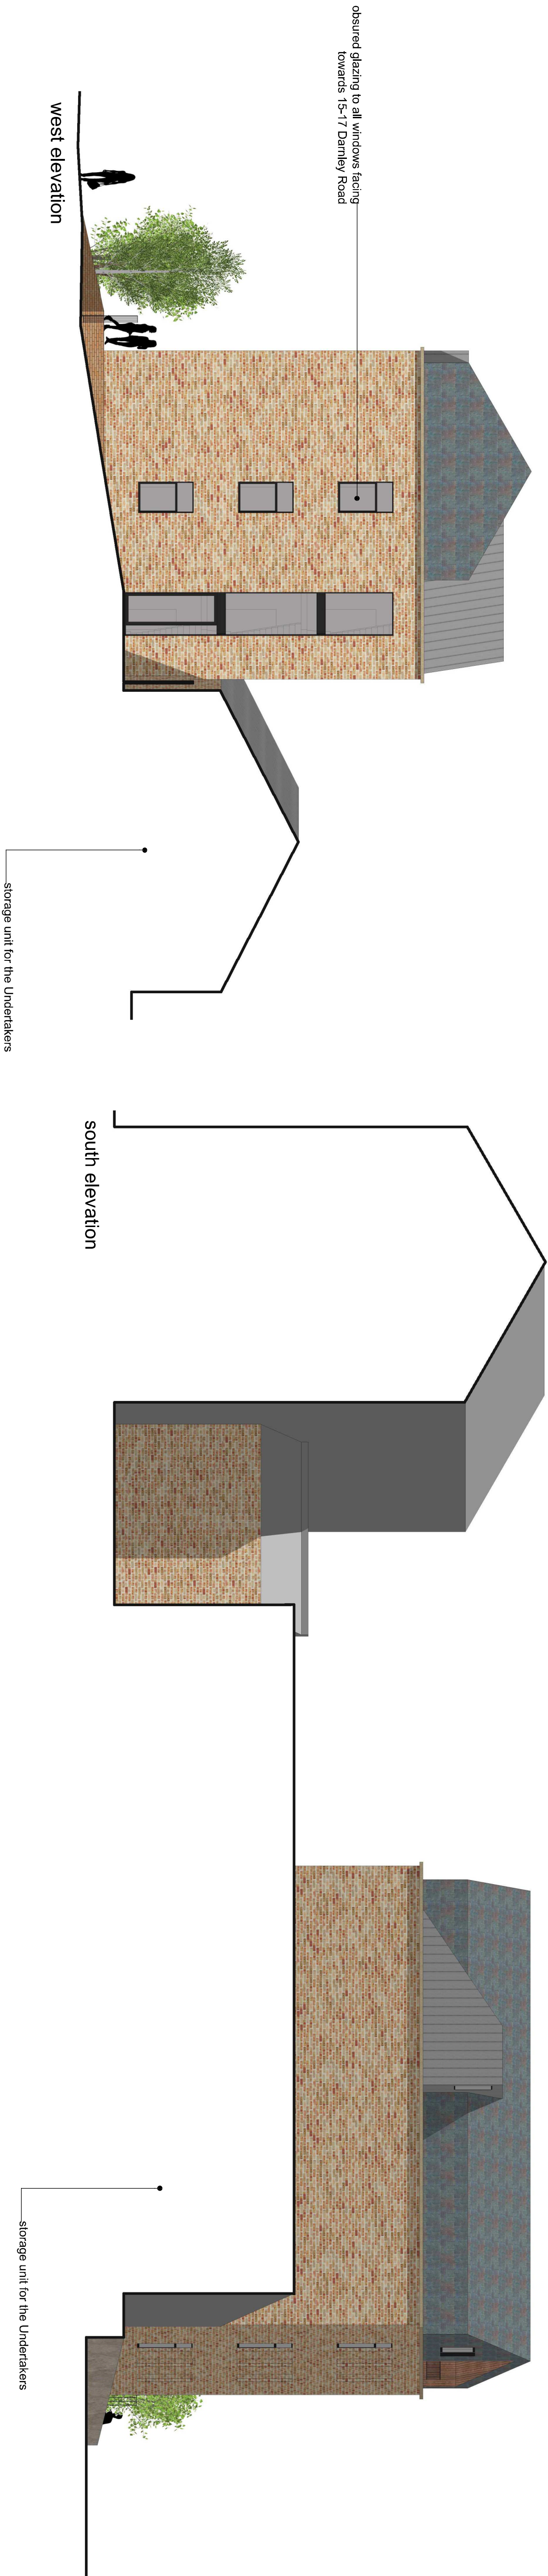
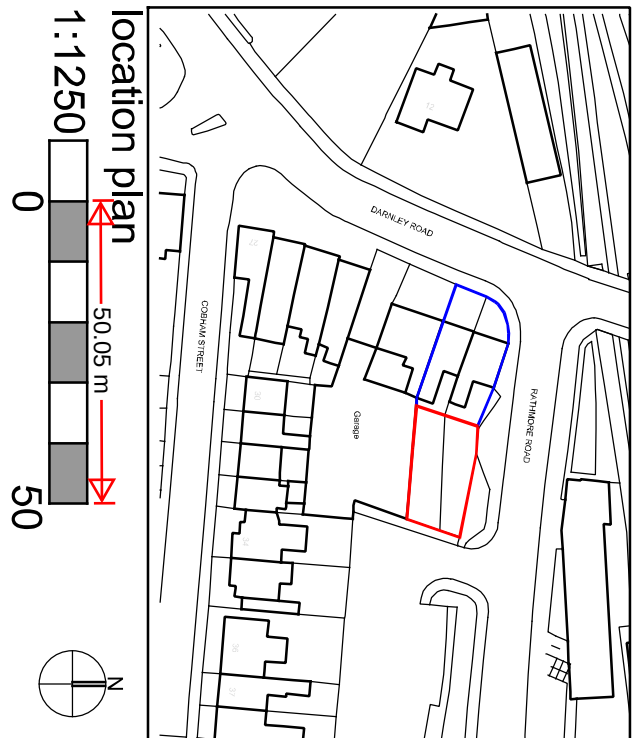


New flats

Rear of 15-17 Darney Road

Elevations as proposed

DRAWING STATUS
Preliminary For Approval Information
☒ ☐

Final For Construction Approval
☐ ☐

Revisions

Project New flats
Client Haver Investments South Ltd
Site Rear of 15-17 Darney Road
Title Elevations as proposed
Scale at A1 1:100
Date Sept 23

sub rosa
architecture
SUA Design Architecture Ltd
The Studios 62 Pine Avenue Gravesend DA12 1QZ
t: 01474 74707
e: carloua@subrosa.co.uk
DRAWING NUMBER

23 - 1431 - 03C