

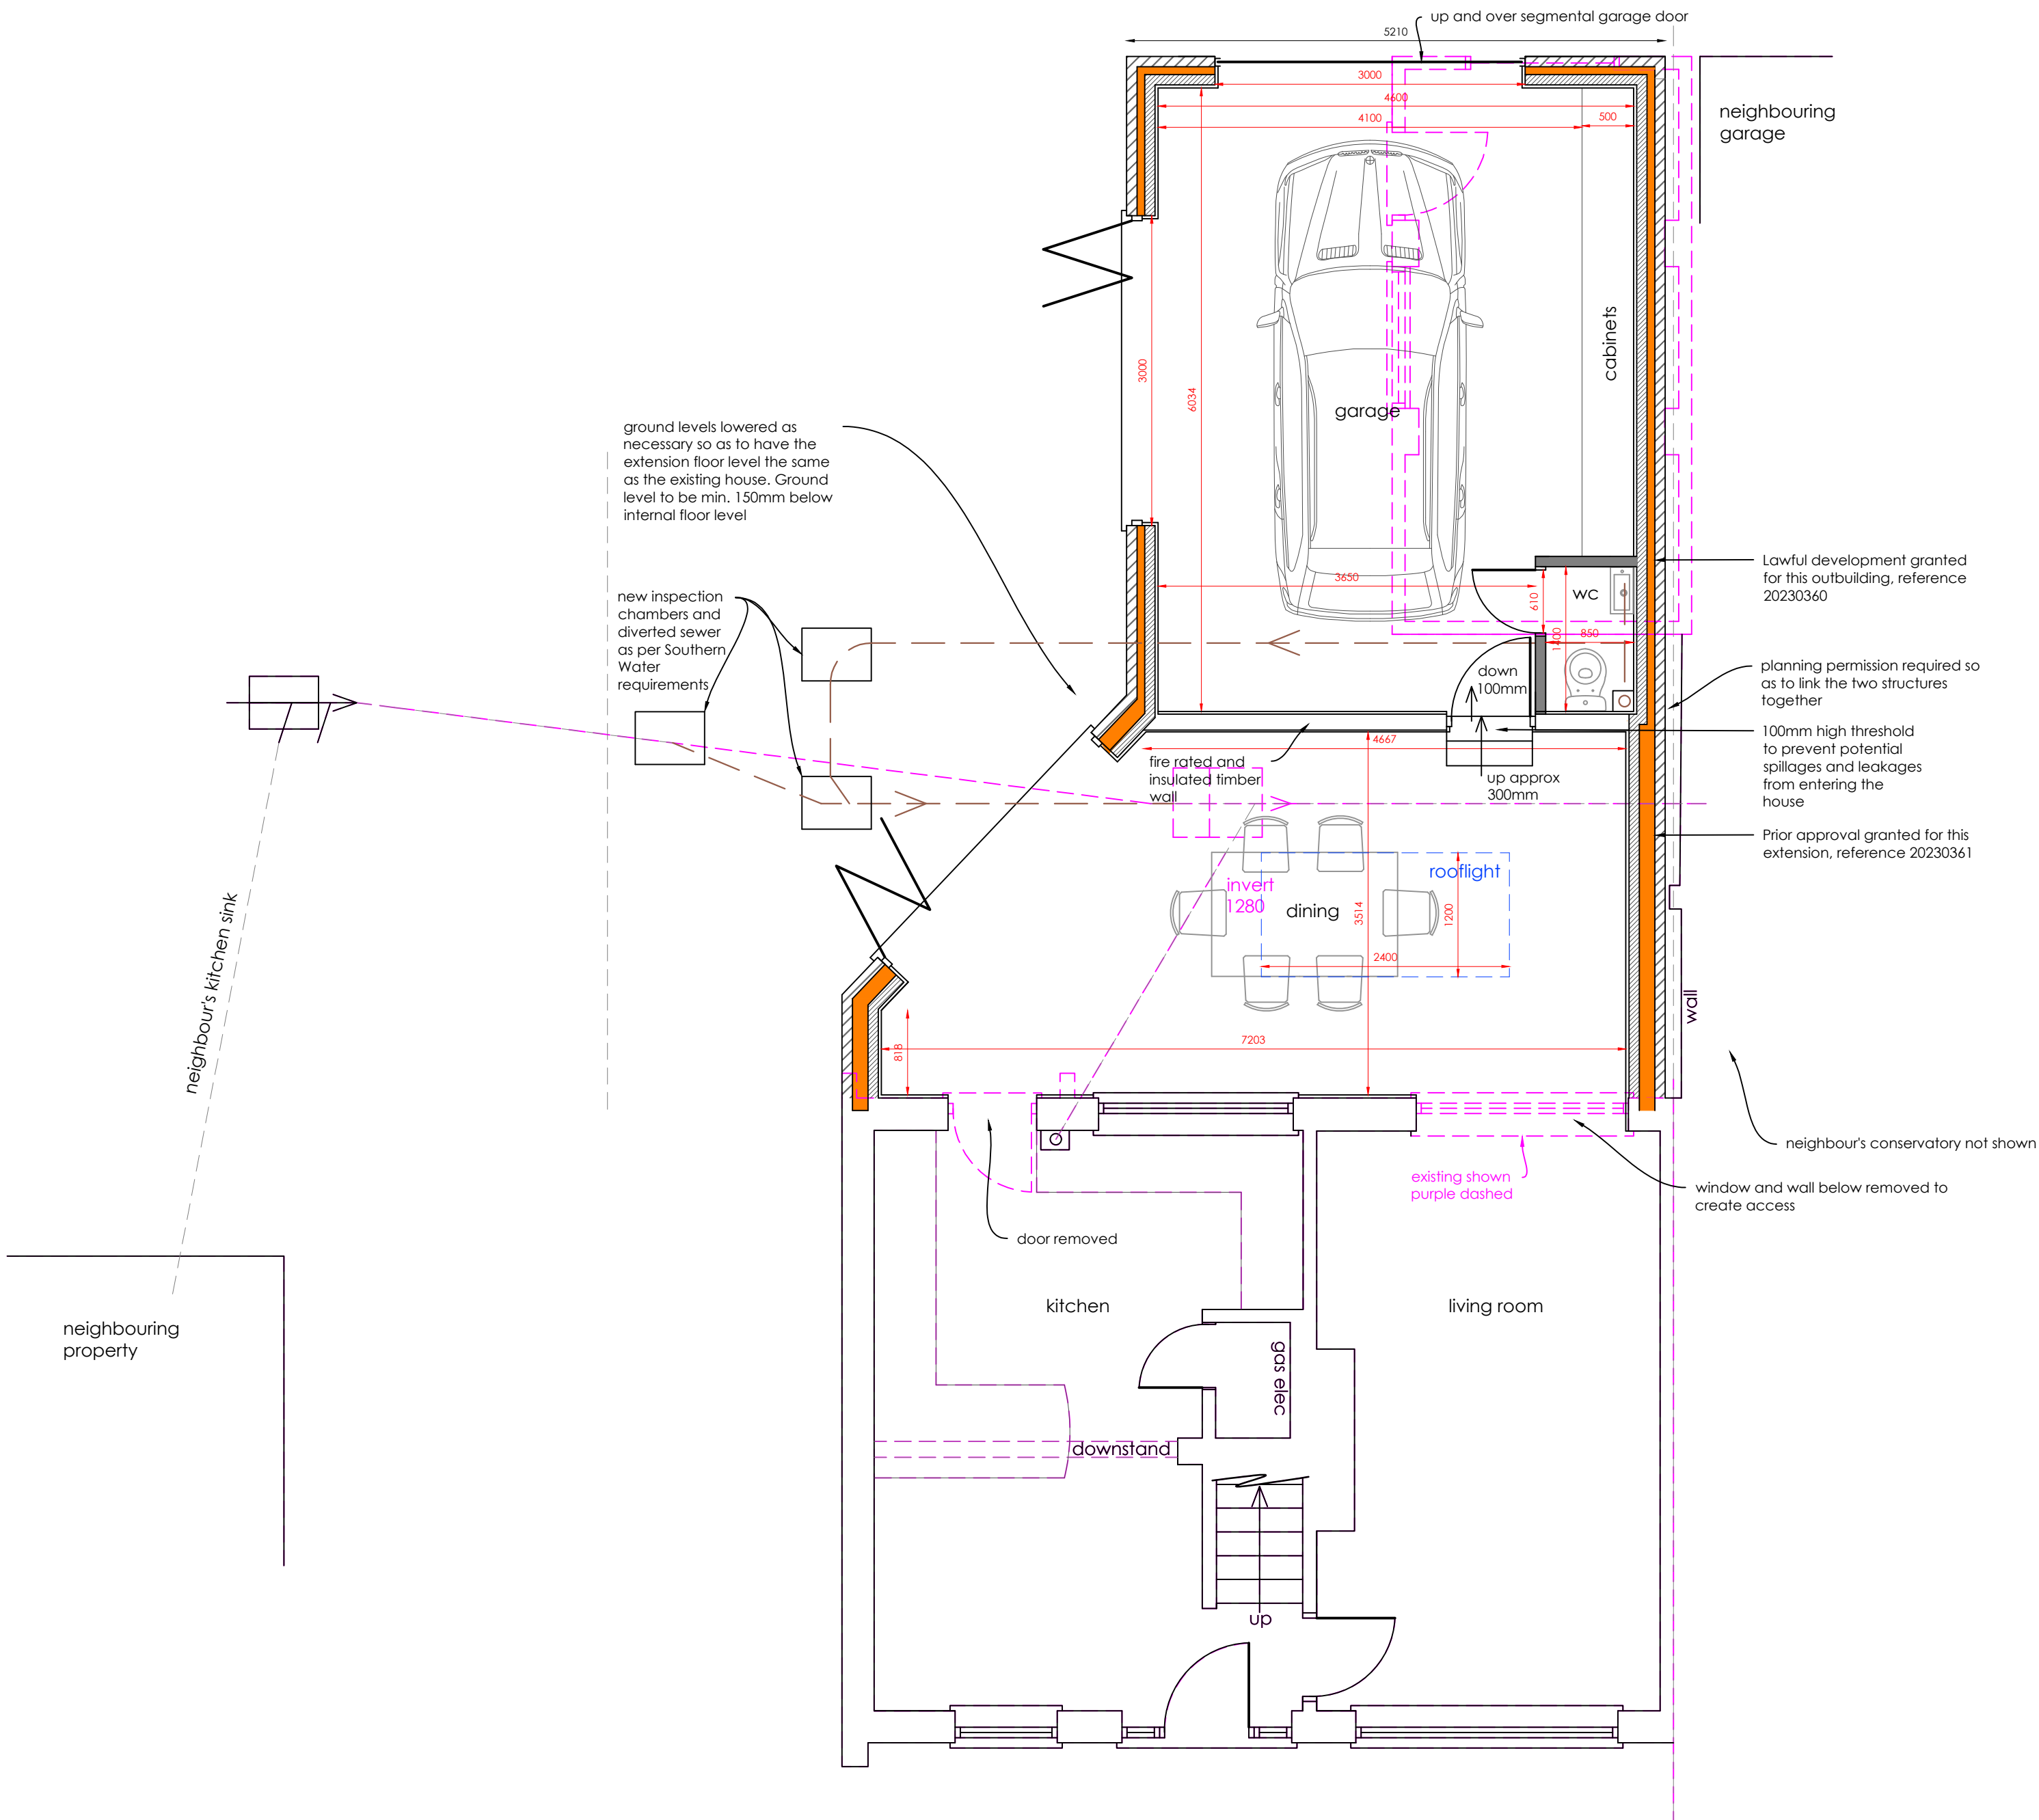


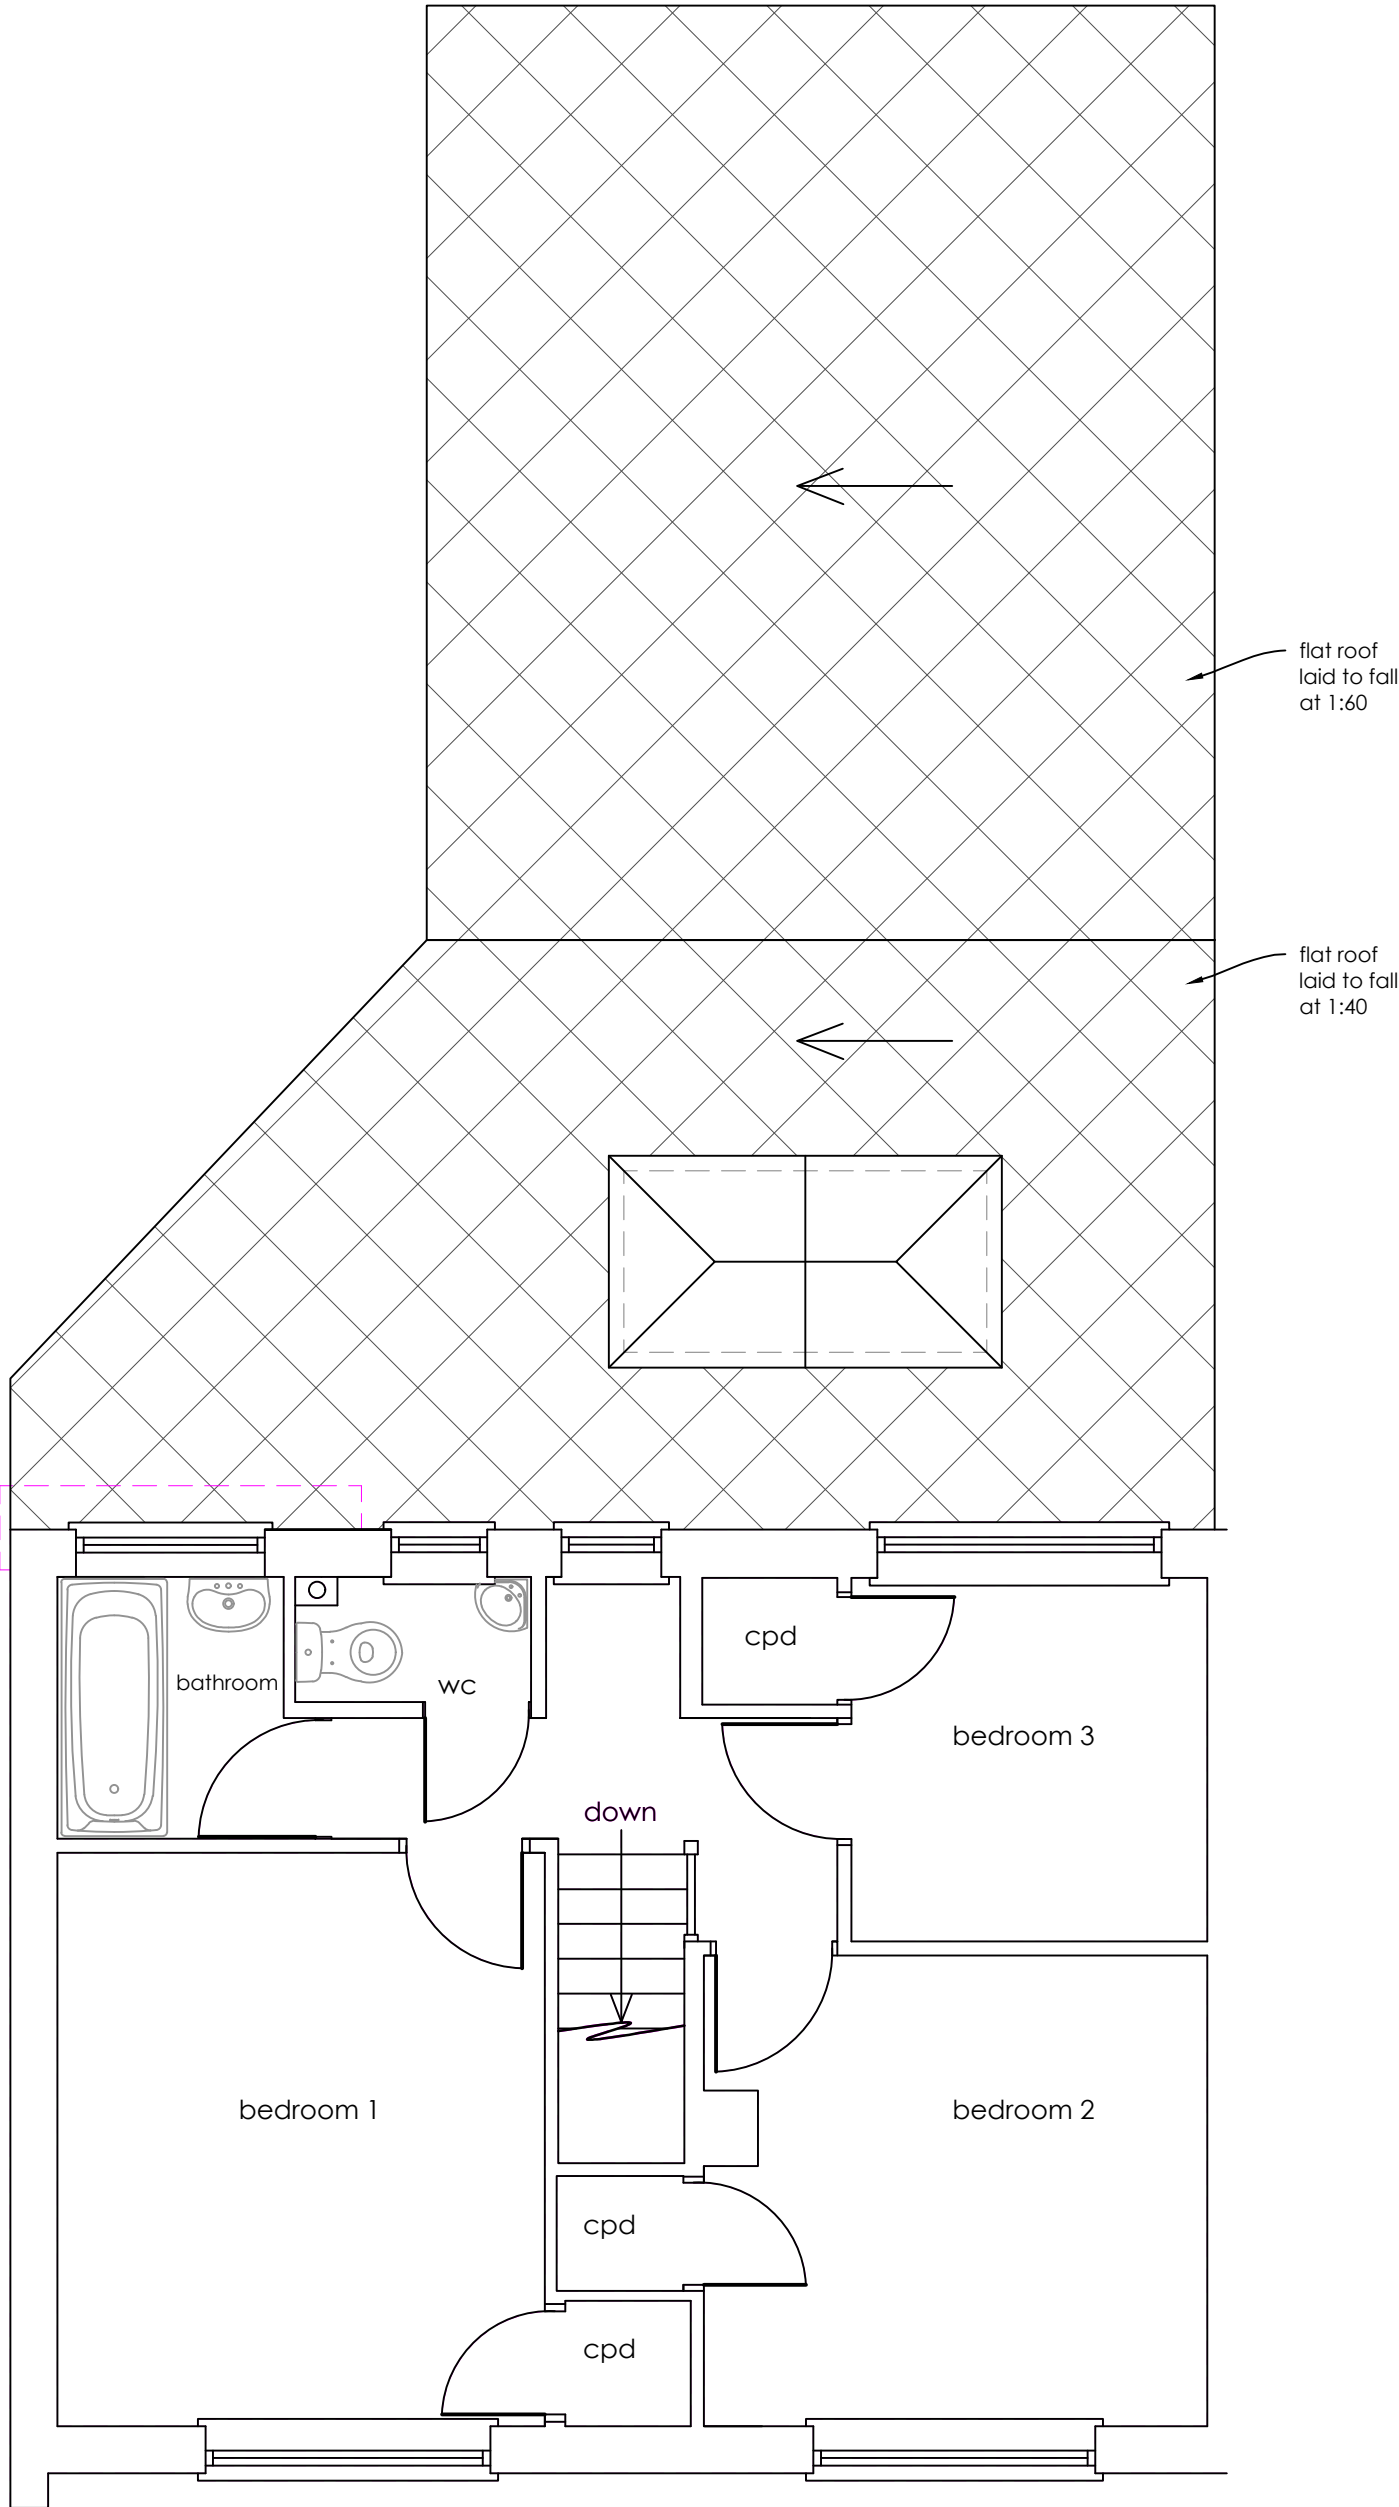

Ground floor plan

1:50

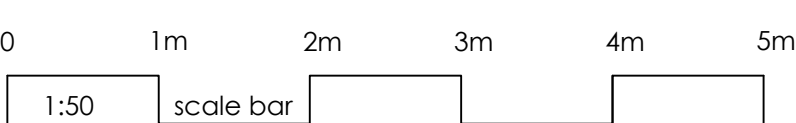


First floor plan

1:50




Rear elevation

1:100

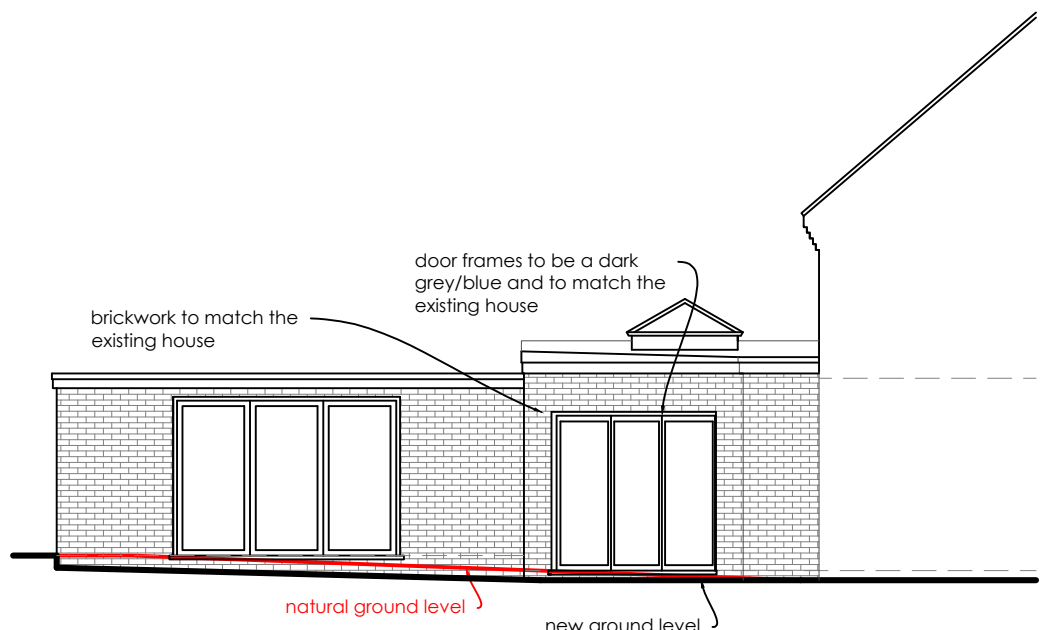

Flank elevation

1:100

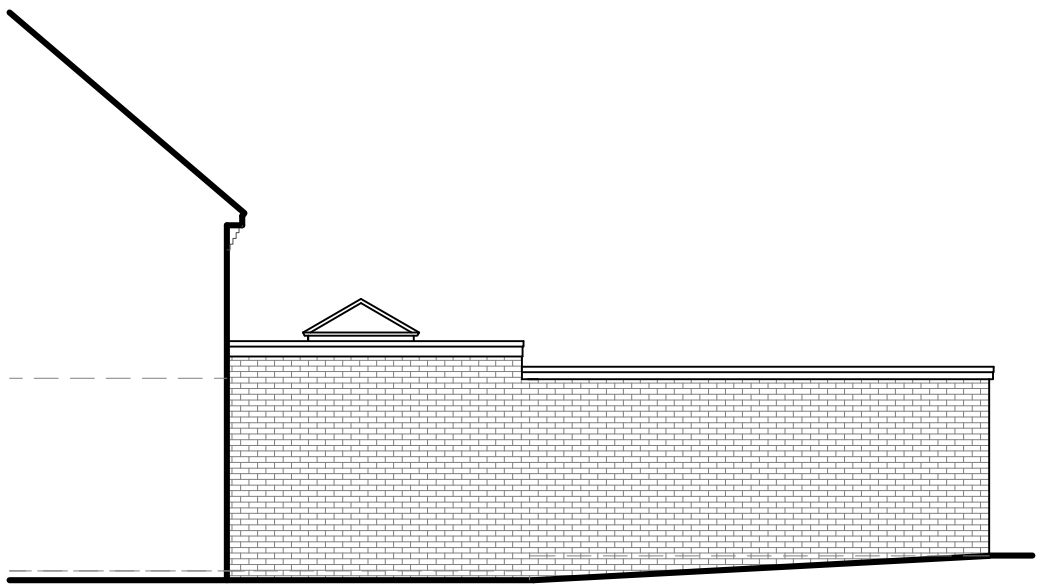

Flank elevation

1:100



Block plan

1:500



Construction (Design and Management) Regulations 2015. Virtually everyone involved in a construction project has legal duties under CDM 2015. See further information at www.HSE.gov.uk

Asbestos - get your property tested. Further information and your responsibilities can be found at www.HSE.gov.uk.

These plans are for identification purposes only. Do not scale from these plans - take measurements on site. **All dimensions are approximations.** This plan is for viewing at the scales indicated only.

This plan is to be read in conjunction with all other relevant engineer's drawings and specifications

These plans should be submitted to and checked by building control (and amended if required by building control) prior to works commencing on site.
