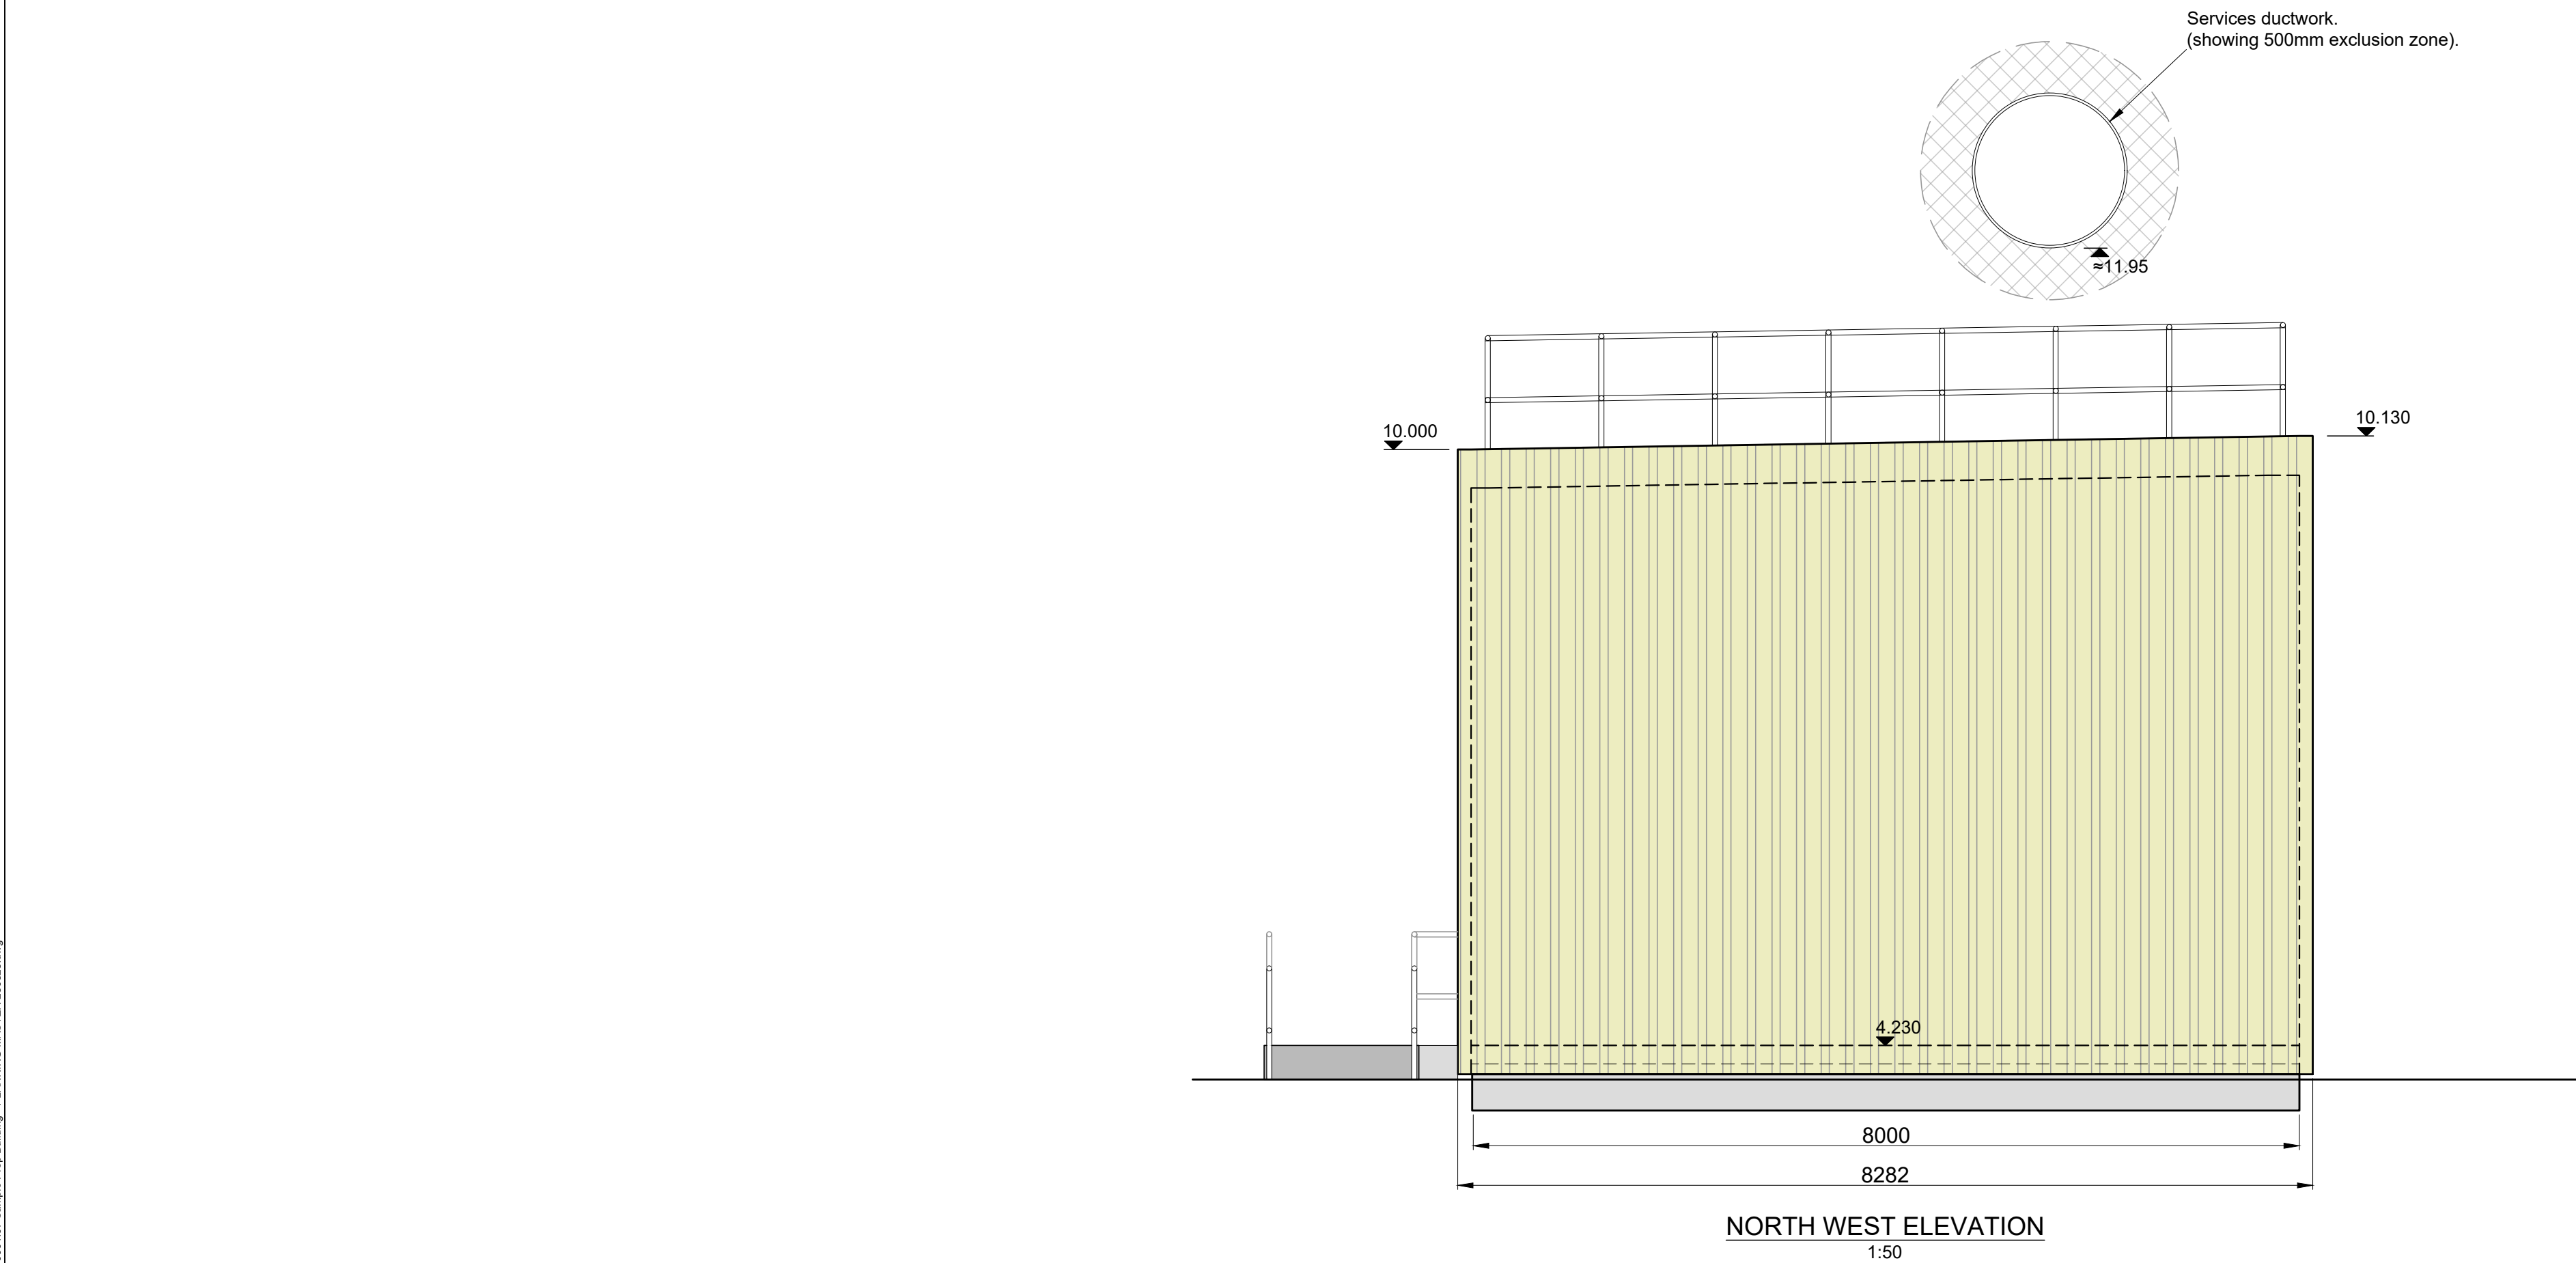
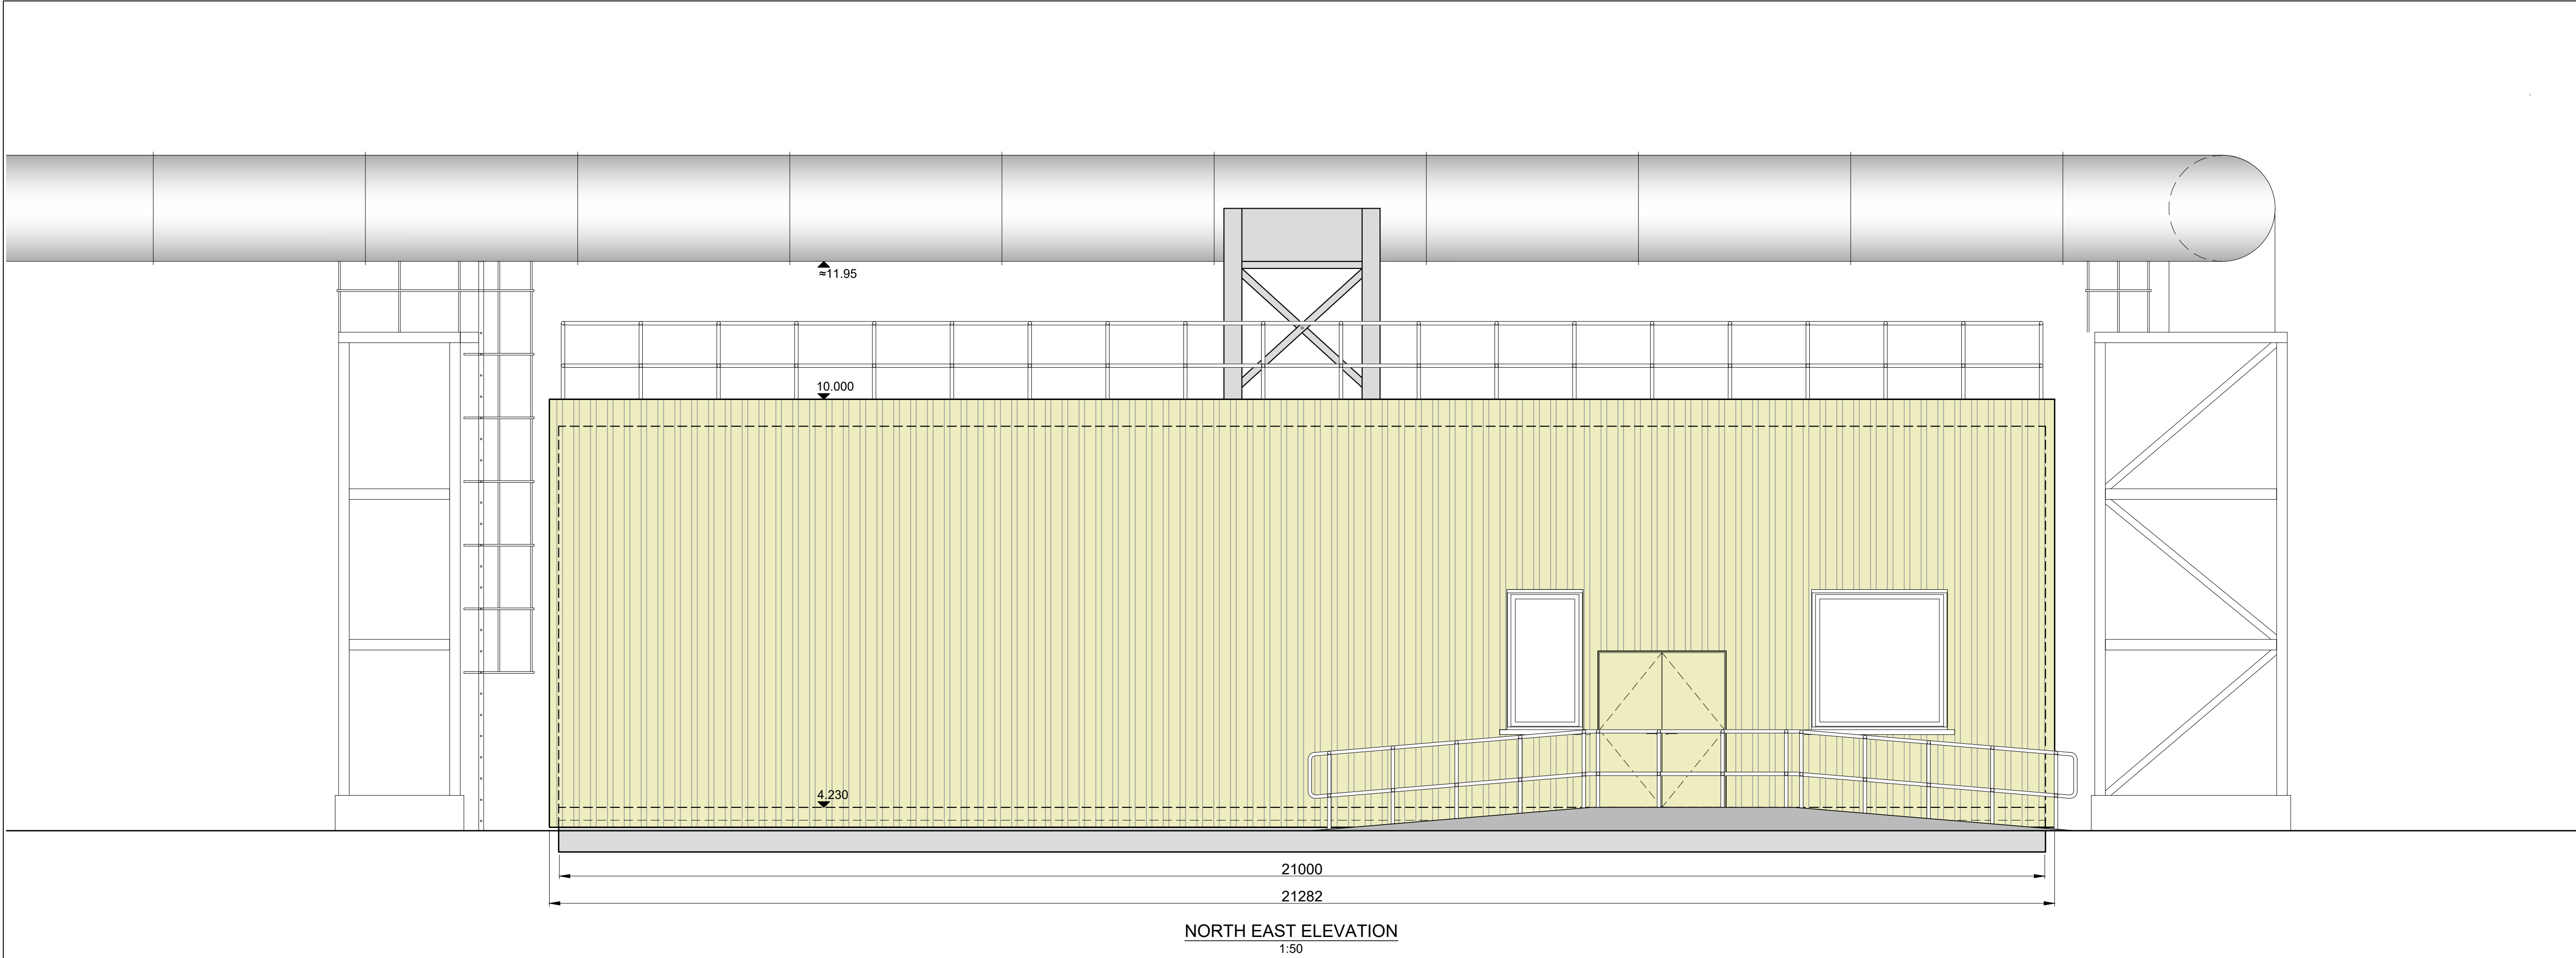


NOTES

1. Do not scale this drawing. If in doubt ask.

P0	DH	LN	AUG 23	PLANNING ISSUE
Revision	By	Chkd By	Date	Comments
BRITANNIA REFINED METALS Ltd				
 SLR global environmental solutions		TREENWOOD HOUSE ROWDEN LANE BRADFORD-ON-AVON WILTS. BA15 2AU T: 01225 309400 F: 01225 309401 www.slrconsulting.com		
Site BRITANNIA REFINED METALS LTD BOTANY ROAD, NORTHFLEET, KENT, DA11 9BG				
Project SAMPLE PREPARATION FACILITY				
Drawing Title BUILDING ELEVATIONS SHEET 2 OF 2				
Scale 1:50 @ A1			Date AUGUST 2023	
Drawing Number 04			Revision P0	
PLANNING				