
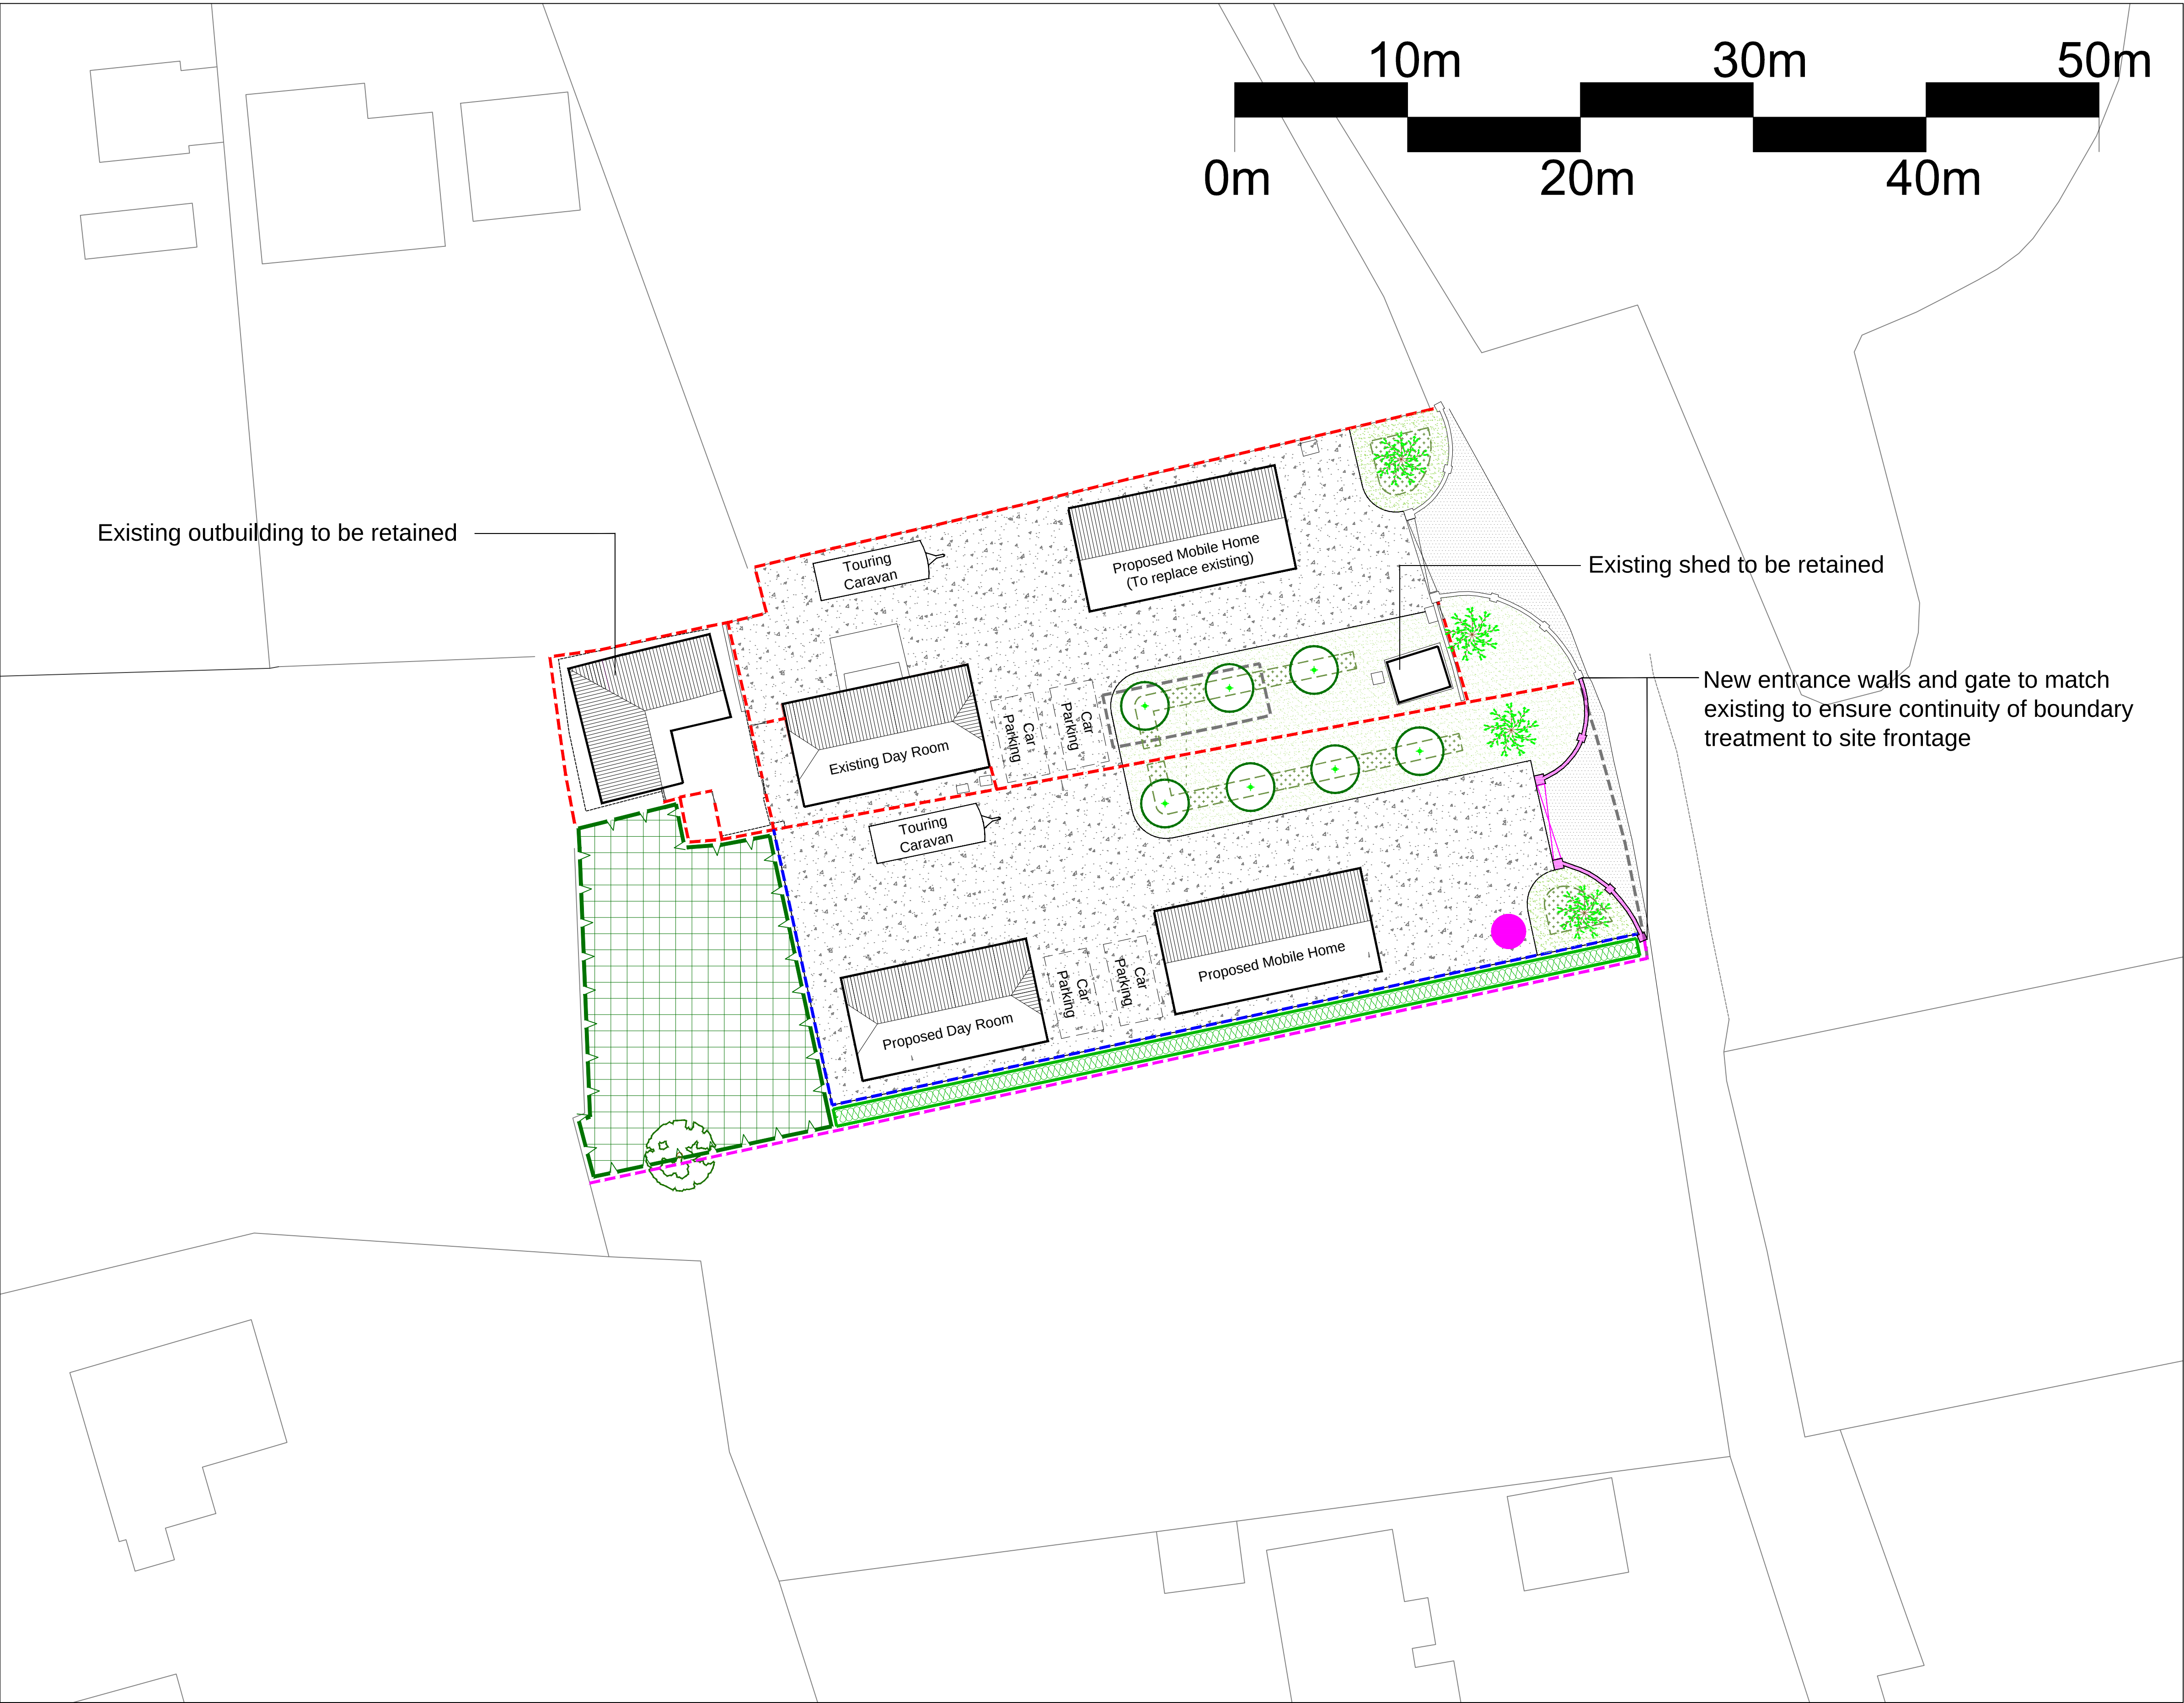


PLAN 1:200 @ A1

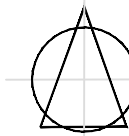

- KEY:**
- EXISTING TREES TO BE RETAINED
 - EXISTING/PROPOSED YARD AREAS
(Proposed yard areas to be gravelled to match existing. Gravel to be laid on a weed suppressing membrane over a compacted 'open' (Type 3) permeable sub base to allow surface water percolation.)
 - PROPOSED YARD THRESHOLDS
(Threshold to be surfaced with 200mm thick reinforced brushed concrete with smooth floated edges and to be slightly raised to stop dust egress into highway.)
 - EXISTING MOBILE HOME & FENCES TO BE REMOVED
 - EXISTING FENCING RETAINED
 - PROPOSED 2.1 M HIGH CLOSE BOARDED TIMBER FENCES TO MATCH EXISTING
 - PROPOSED 1.2 M HIGH POST & RAIL TIMBER FENCES
 - PROPOSED CESSPIT
 - PROPOSED ORNAMENTAL FLOWERING TREES
(Flowering ornamental tree species to be native)
 - PROPOSED NATIVE TREE PLANTING
(Tree species to match those already present in the locality and to be of local provenance)
 - PROPOSED NATIVE WOODLAND BUFFERS
(Tree and understorey species to match those already present in the locality and to be of local provenance)
 - PROPOSED NATIVE HEDGEROW PLANTING
(Hedgerow species to match those already present on site and to be of local provenance)
 - PROPOSED ORNAMENTAL GRASS AREAS
(Proposed lawns to be seeded with a flowering lawn mix)
 - PROPOSED BULB DRIFTS
(Drifts to contain a native mix of bulb species)

A	Scale bar added to drawing as requested by LPA	RhC	03.07.23		
REV	NOTES	BY	DATE		
TDA CANNA STUDIO LLANGAN VALE OF GLAMORGAN CF35 5DR TEL: 01446 771250  Environment • Landscape • Design					
CLIENT MR. HENRY JEEVES					
DRAWING NUMBER TDA.2872.03	SCALE 1:200 @ A1				
DRAWN RhC	DATE JUNE 2023				
PROJECT PROPOSED MODIFICATION OF AND EXTENSION TO EXISTING GYPSY & TRAVELLER SITE AT THE ROBINS, HERON HILL LANE, MEOPHAM					
DRAWING TITLE PROPOSED SITE LAYOUT & OUTLINE LANDSCAPE SCHEME					