


Site Boundary:

Soil: 

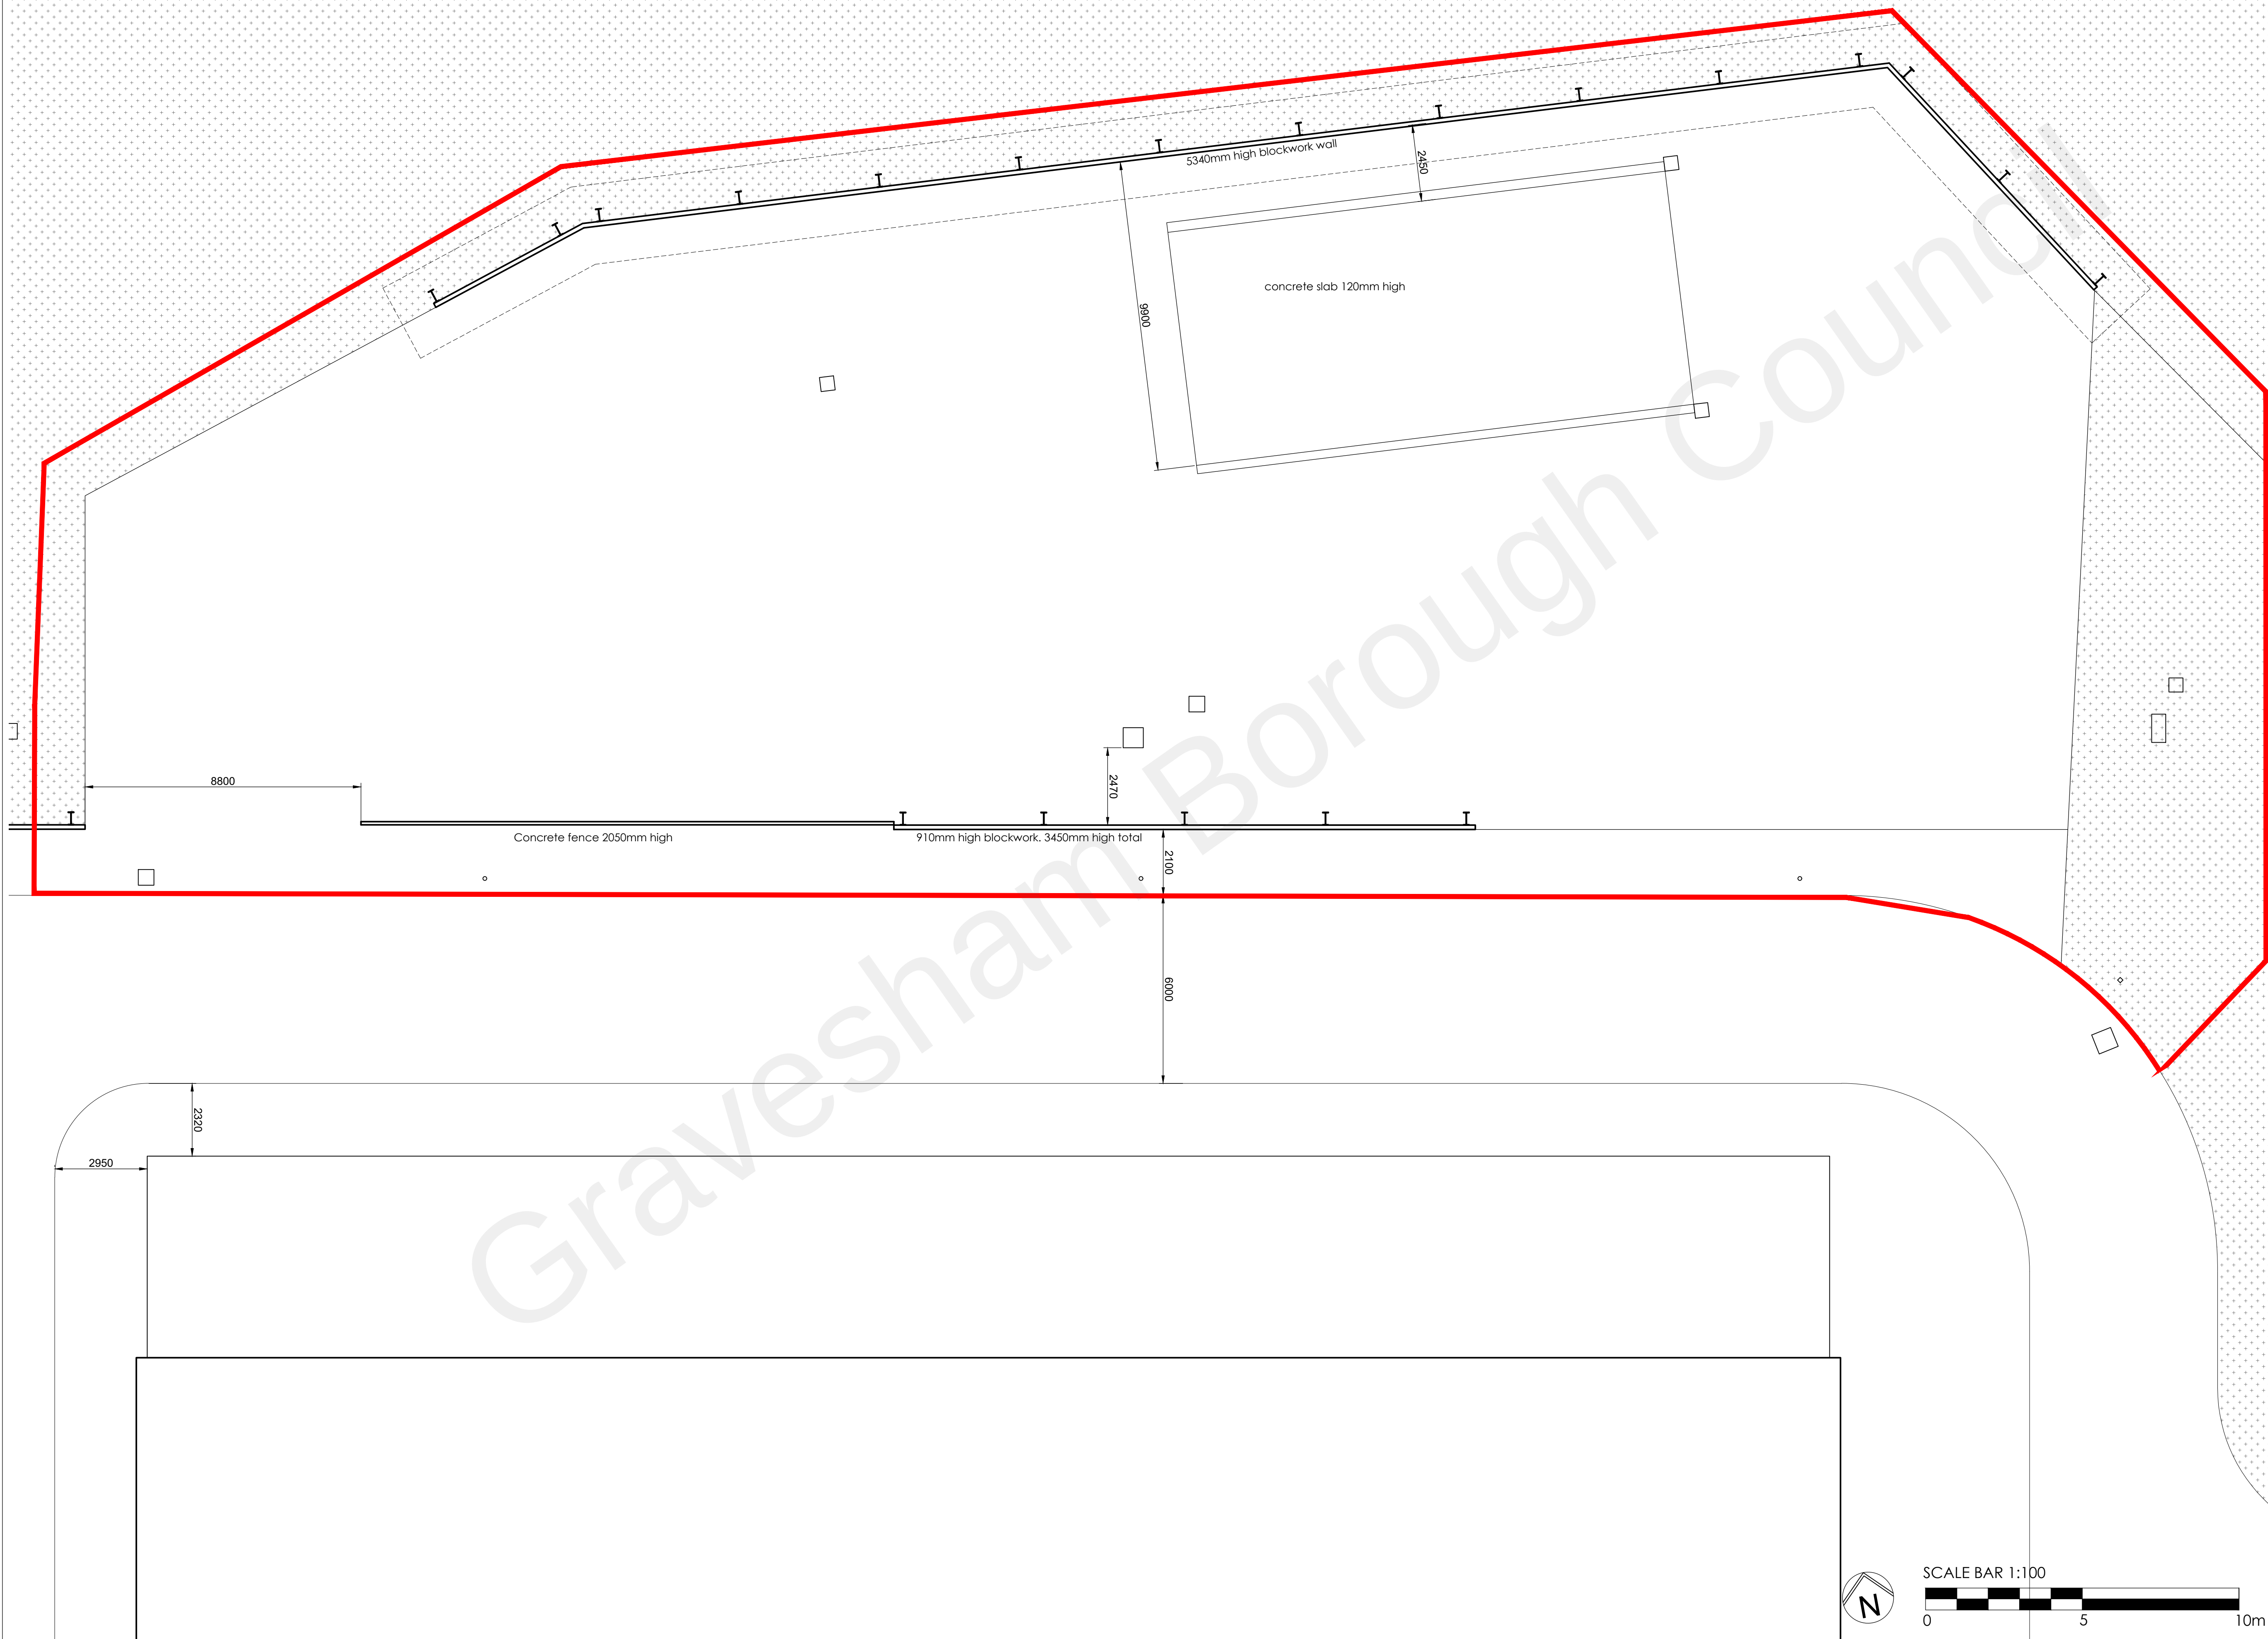

CTG
CONSULTANCY

Clifford Tee + Gale
Architects & Surveyors

Spectrum House, Beehive Ring Rd,
Gatwick RH6 0LG
Tel: +44 (0) 12 9356 9857

title

Existing Site Plan

date		scale	
FEB 20		1:100 @ A1	
job no.		rev	
P18046 / CTG-SP-0001		P2	