
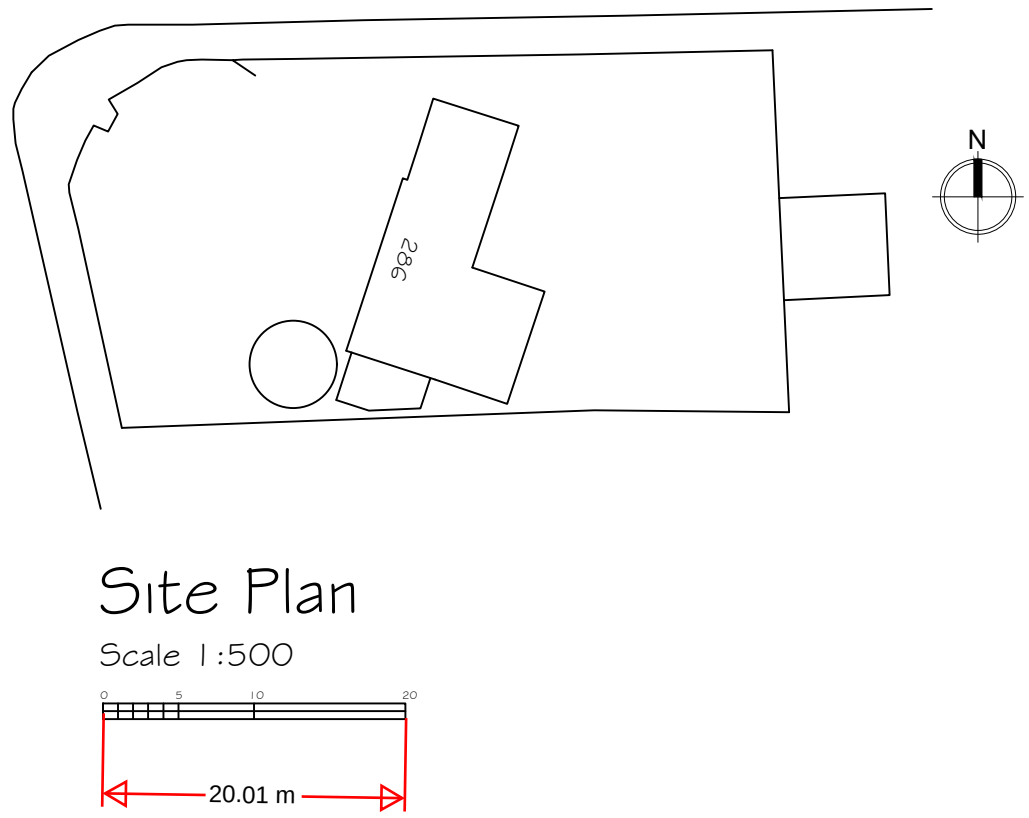
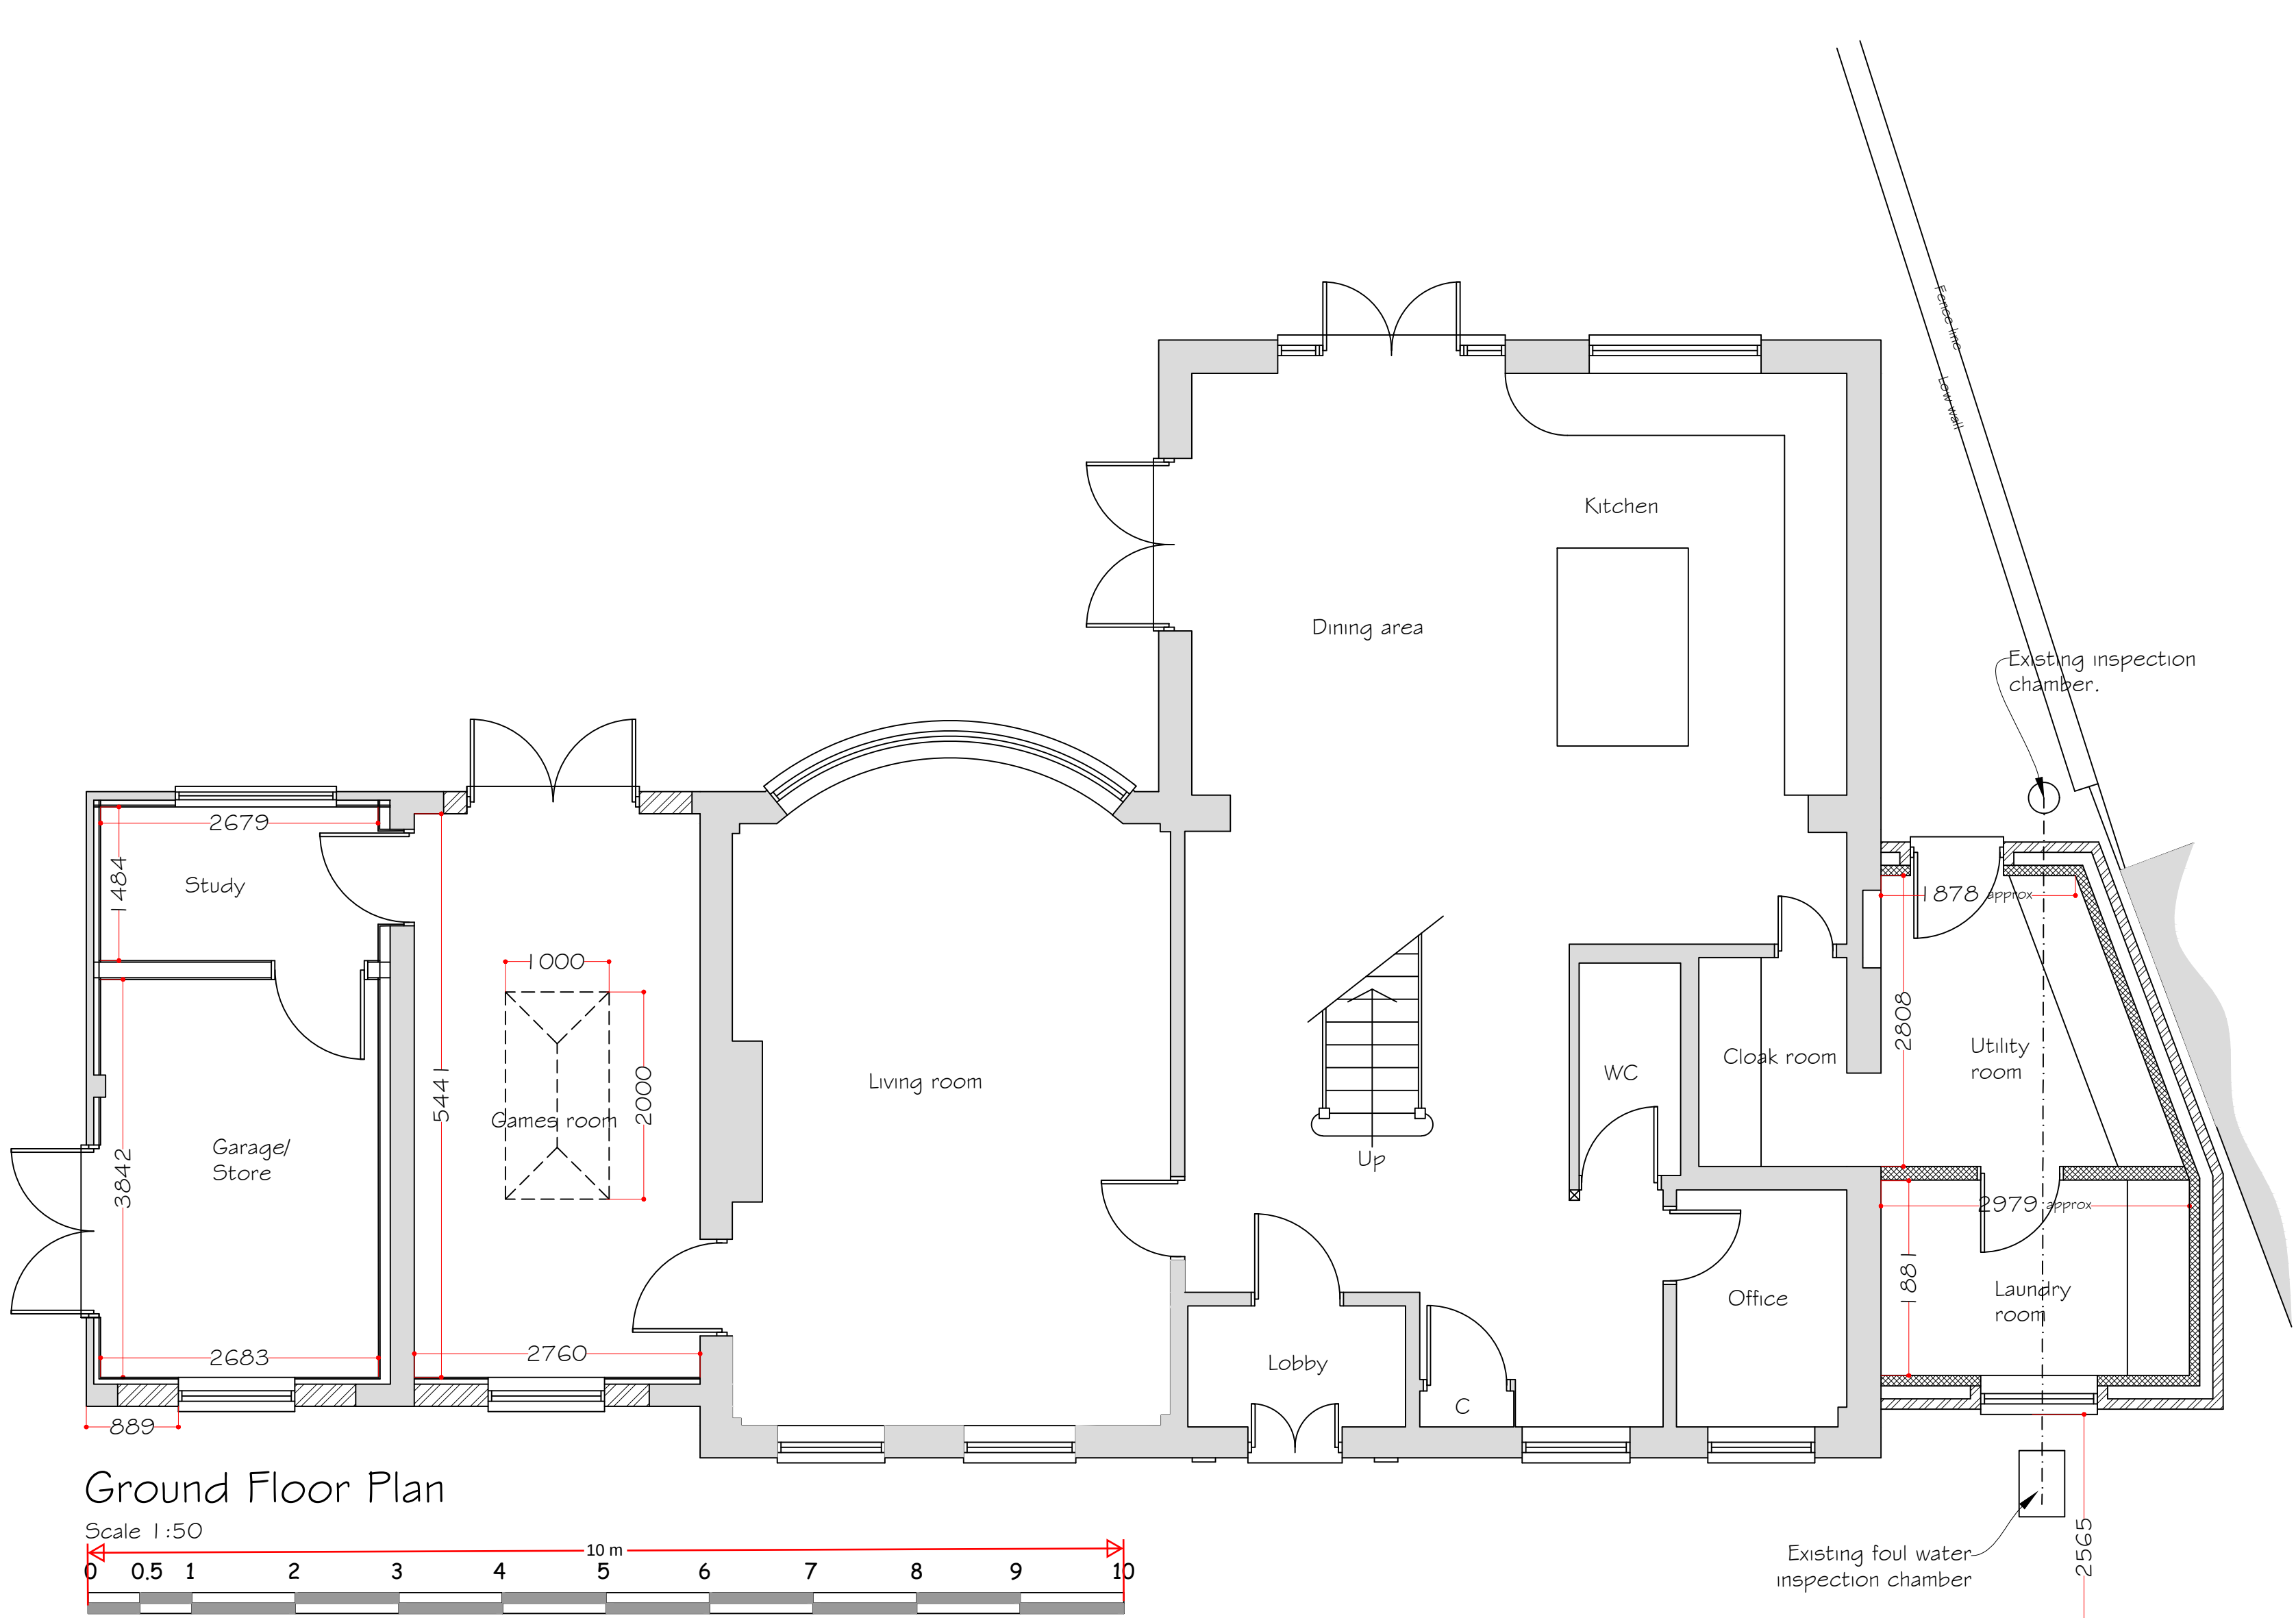


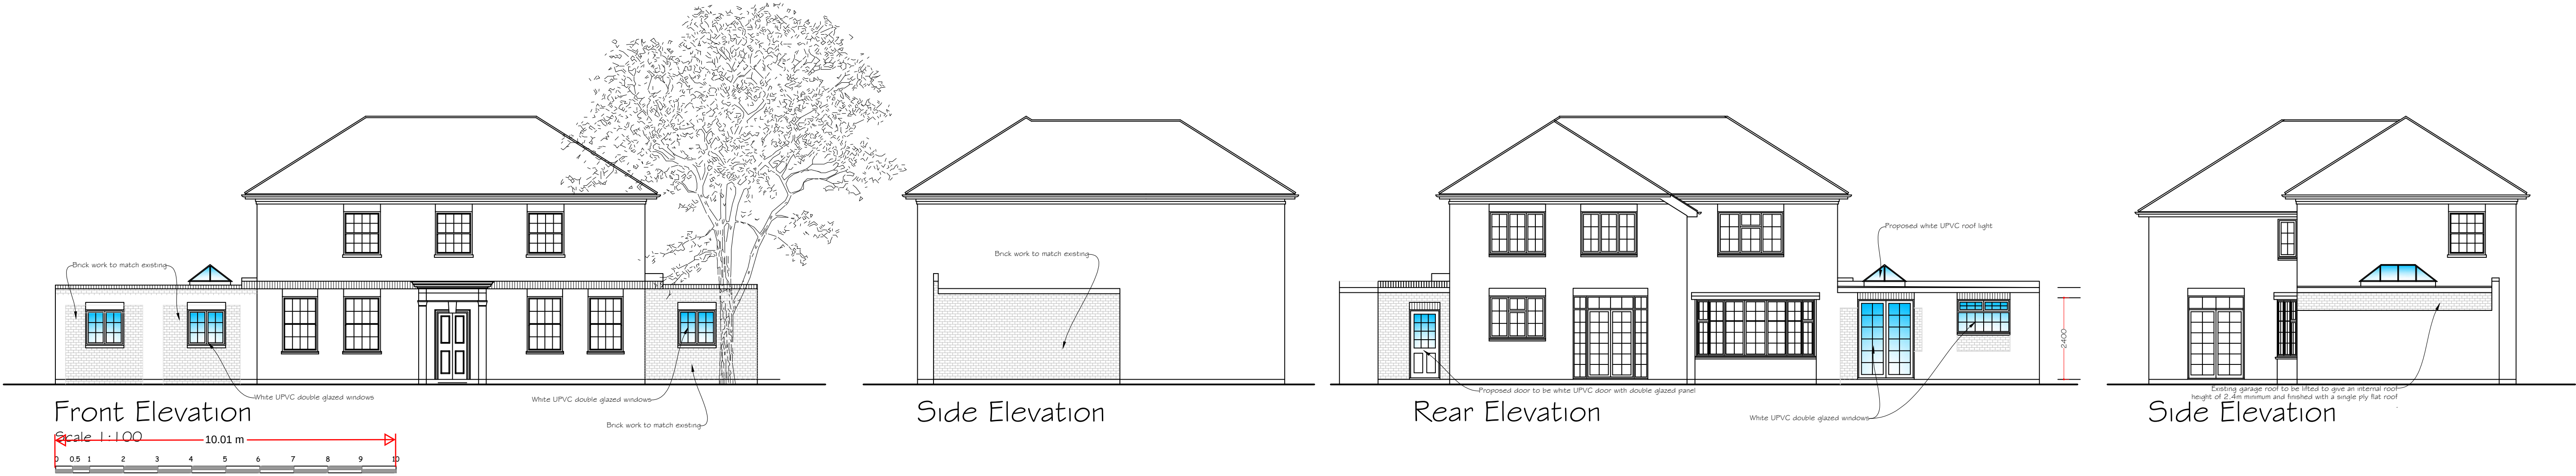

Synergy Planning & Property Consultants Ltd The Office The Larches Rochester Kent ME3 7NQW		
Client	Mr & Mrs N Smith	
Address	286 Singlewell Road	
Drawing title	Proposed plans and elevations	
Scale	1:50/1:100/1:200/1:250	
Date	October 2023	Drawn by
Drawing No	23/421/02	