


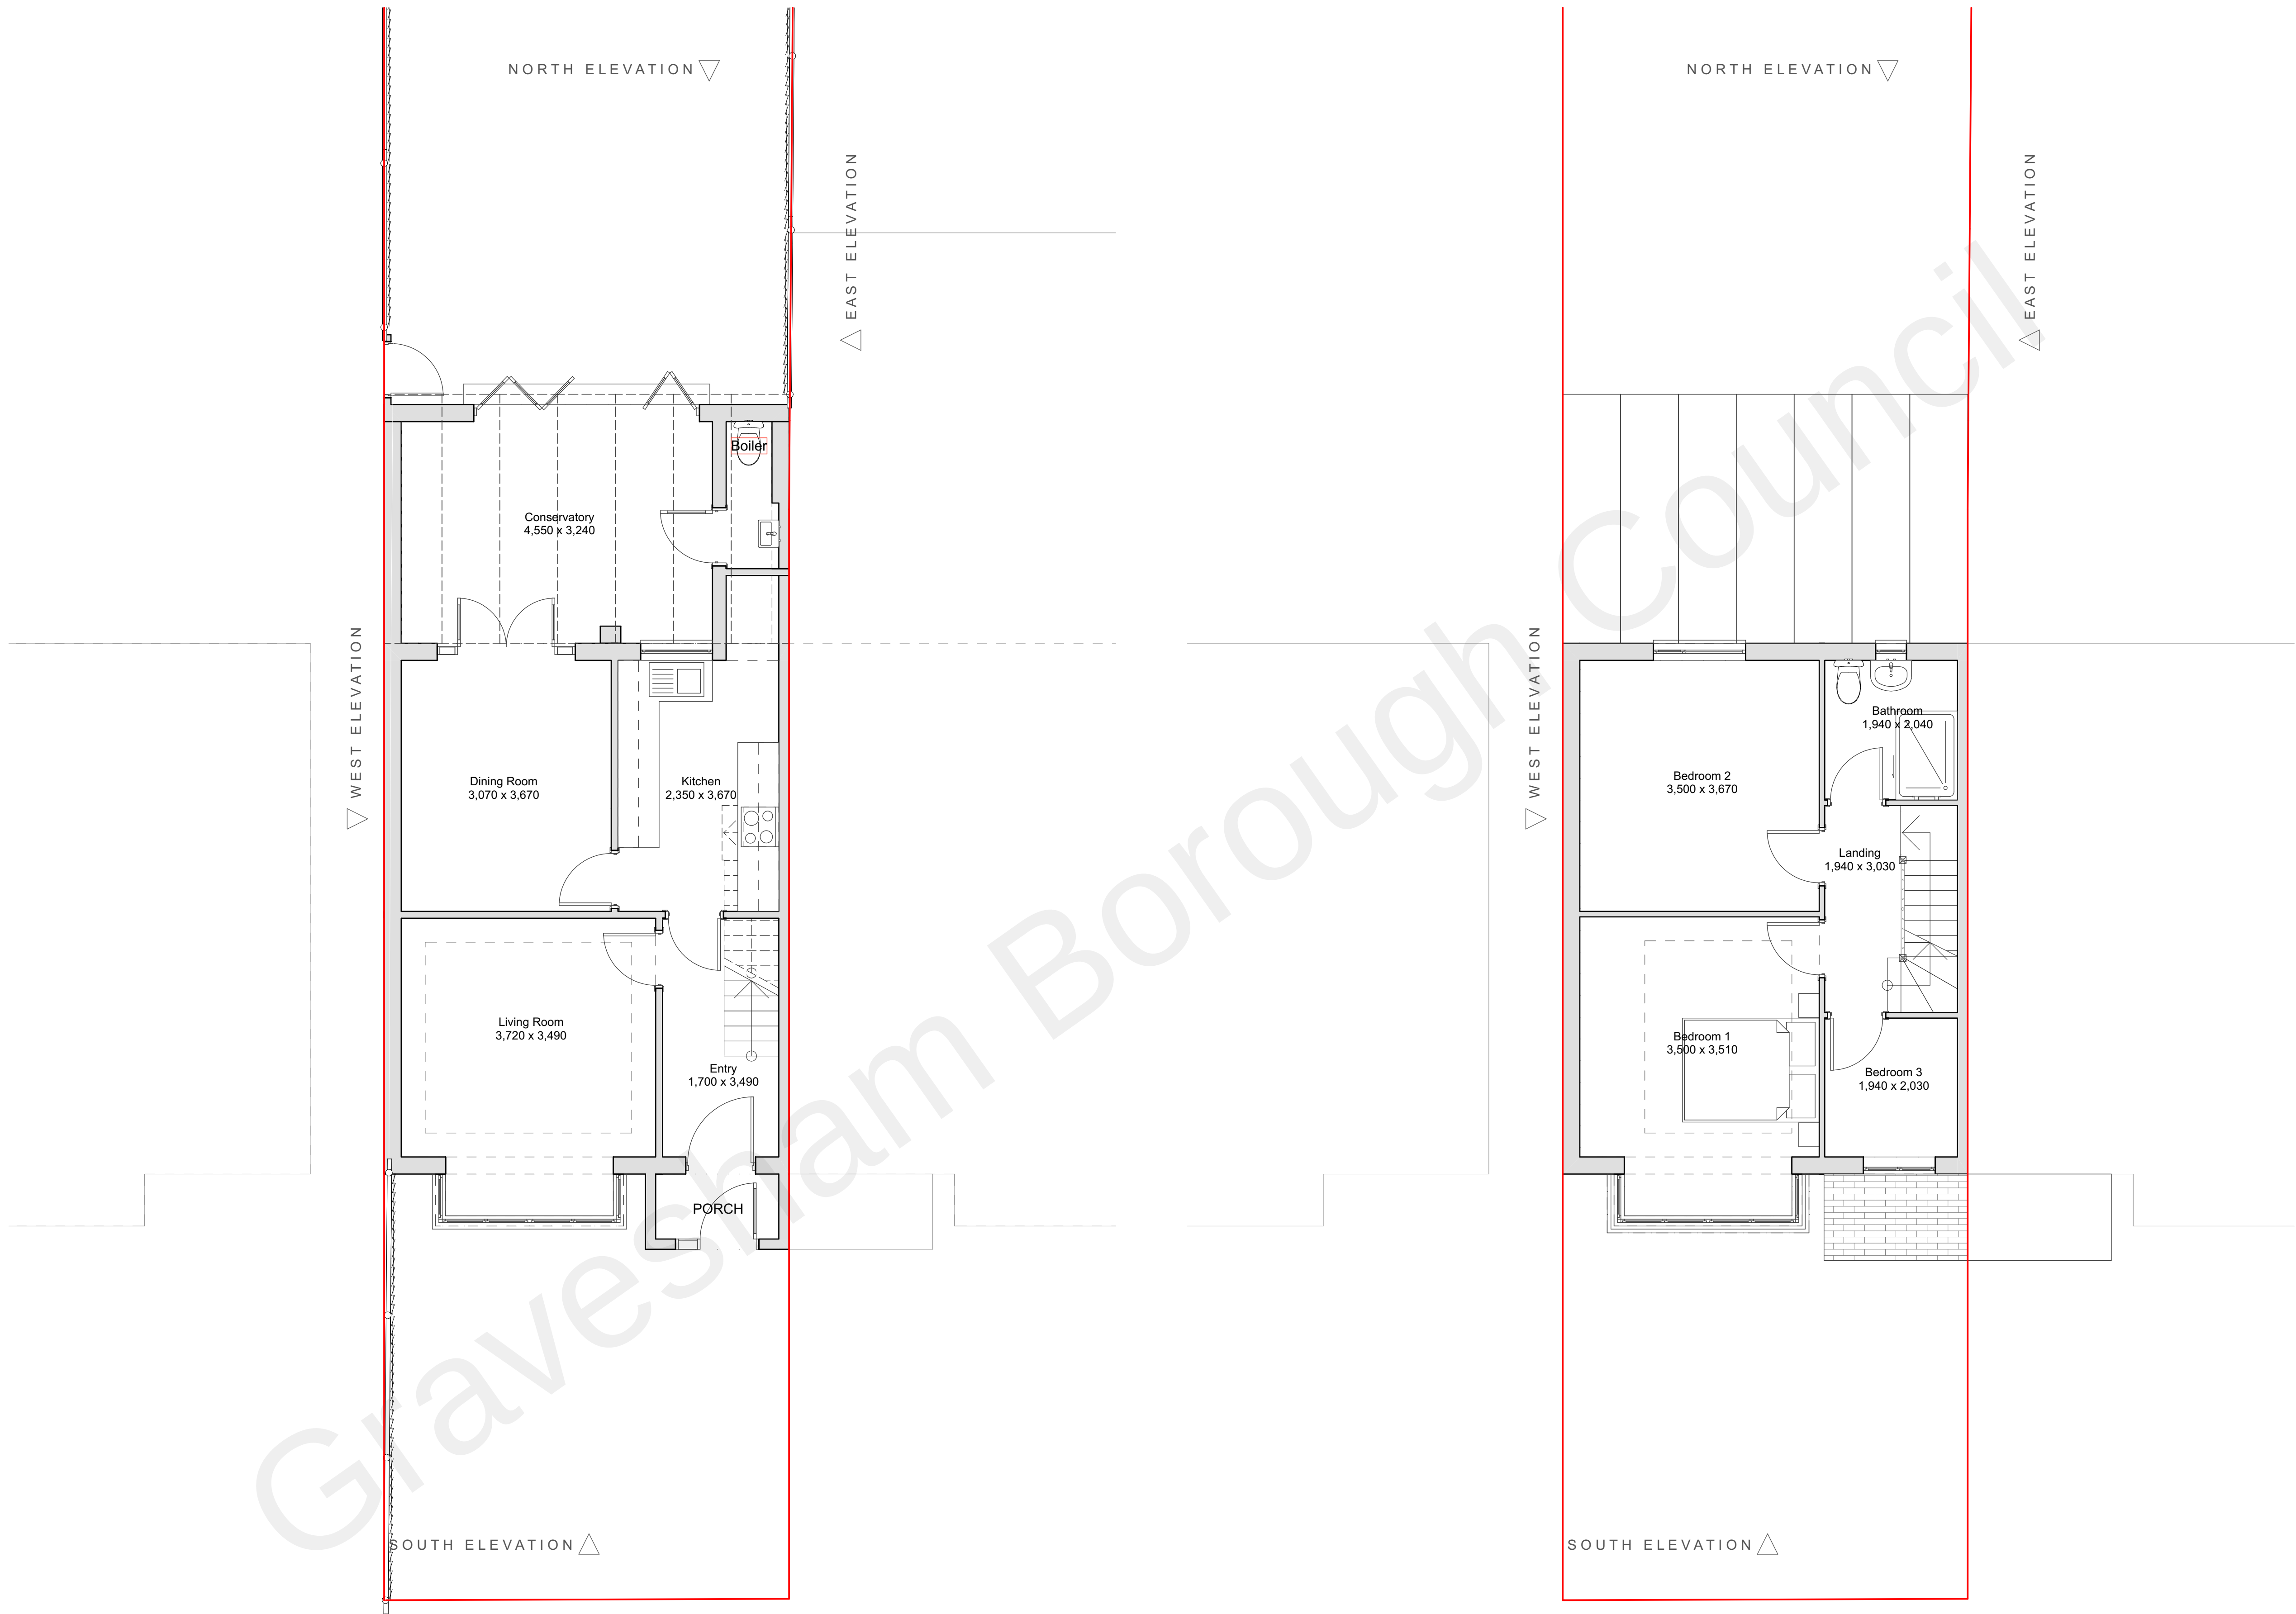

EXISTING

GROUND



1:50

EXISTING

FIRST

1:50

Looking to extend your home?
Call for a free consultation today;
020 8954 6291
www.yooparchitects.co.uk
YOOP Architects, your local architect

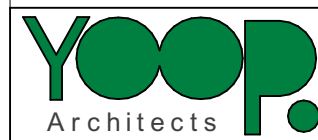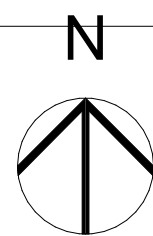


Office 128, 28A Church Road, Stanmore,
Middlesex, HA7 4AW, England
020 8954 6291
studio@yooparchitects.co.uk

Notes

This drawing is copyright of YOOP Architects.
Drawing for planning purposes, not construction

Scale Bar

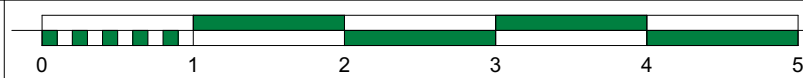

Scale

1:50 @A1
1:100 @A3

Purpose of Issue

PLANNING

Date of Issue

Wednesday, 16 November
2022

Project

Extension & Refurbishment
20 Hillington Road, Gravesend, DA11 7LG

Project No.

2022/000

Layout Title

EXISTING GROUND AND FIRST FLOOR

Drawing Number

022/EX/100

Revision