


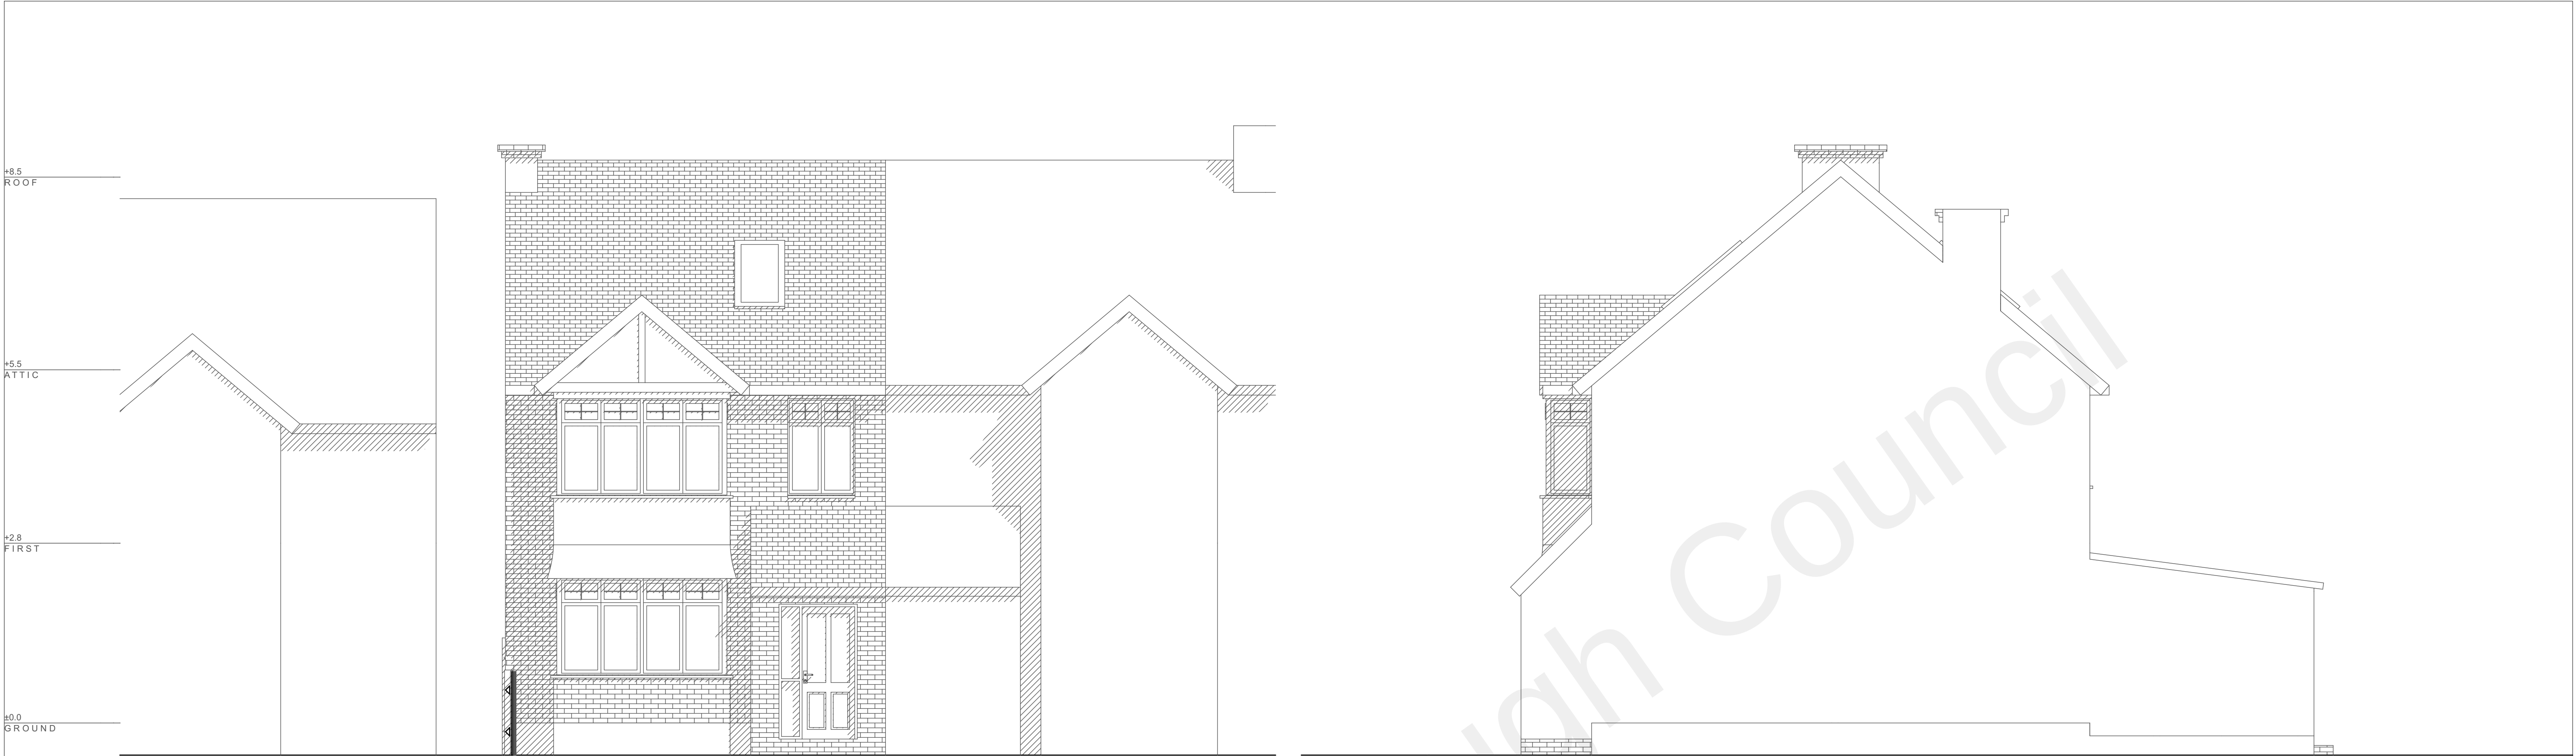

EXISTING


SOUTH ELEVATION

1:50

EXISTING

EAST ELEVATION

1:50

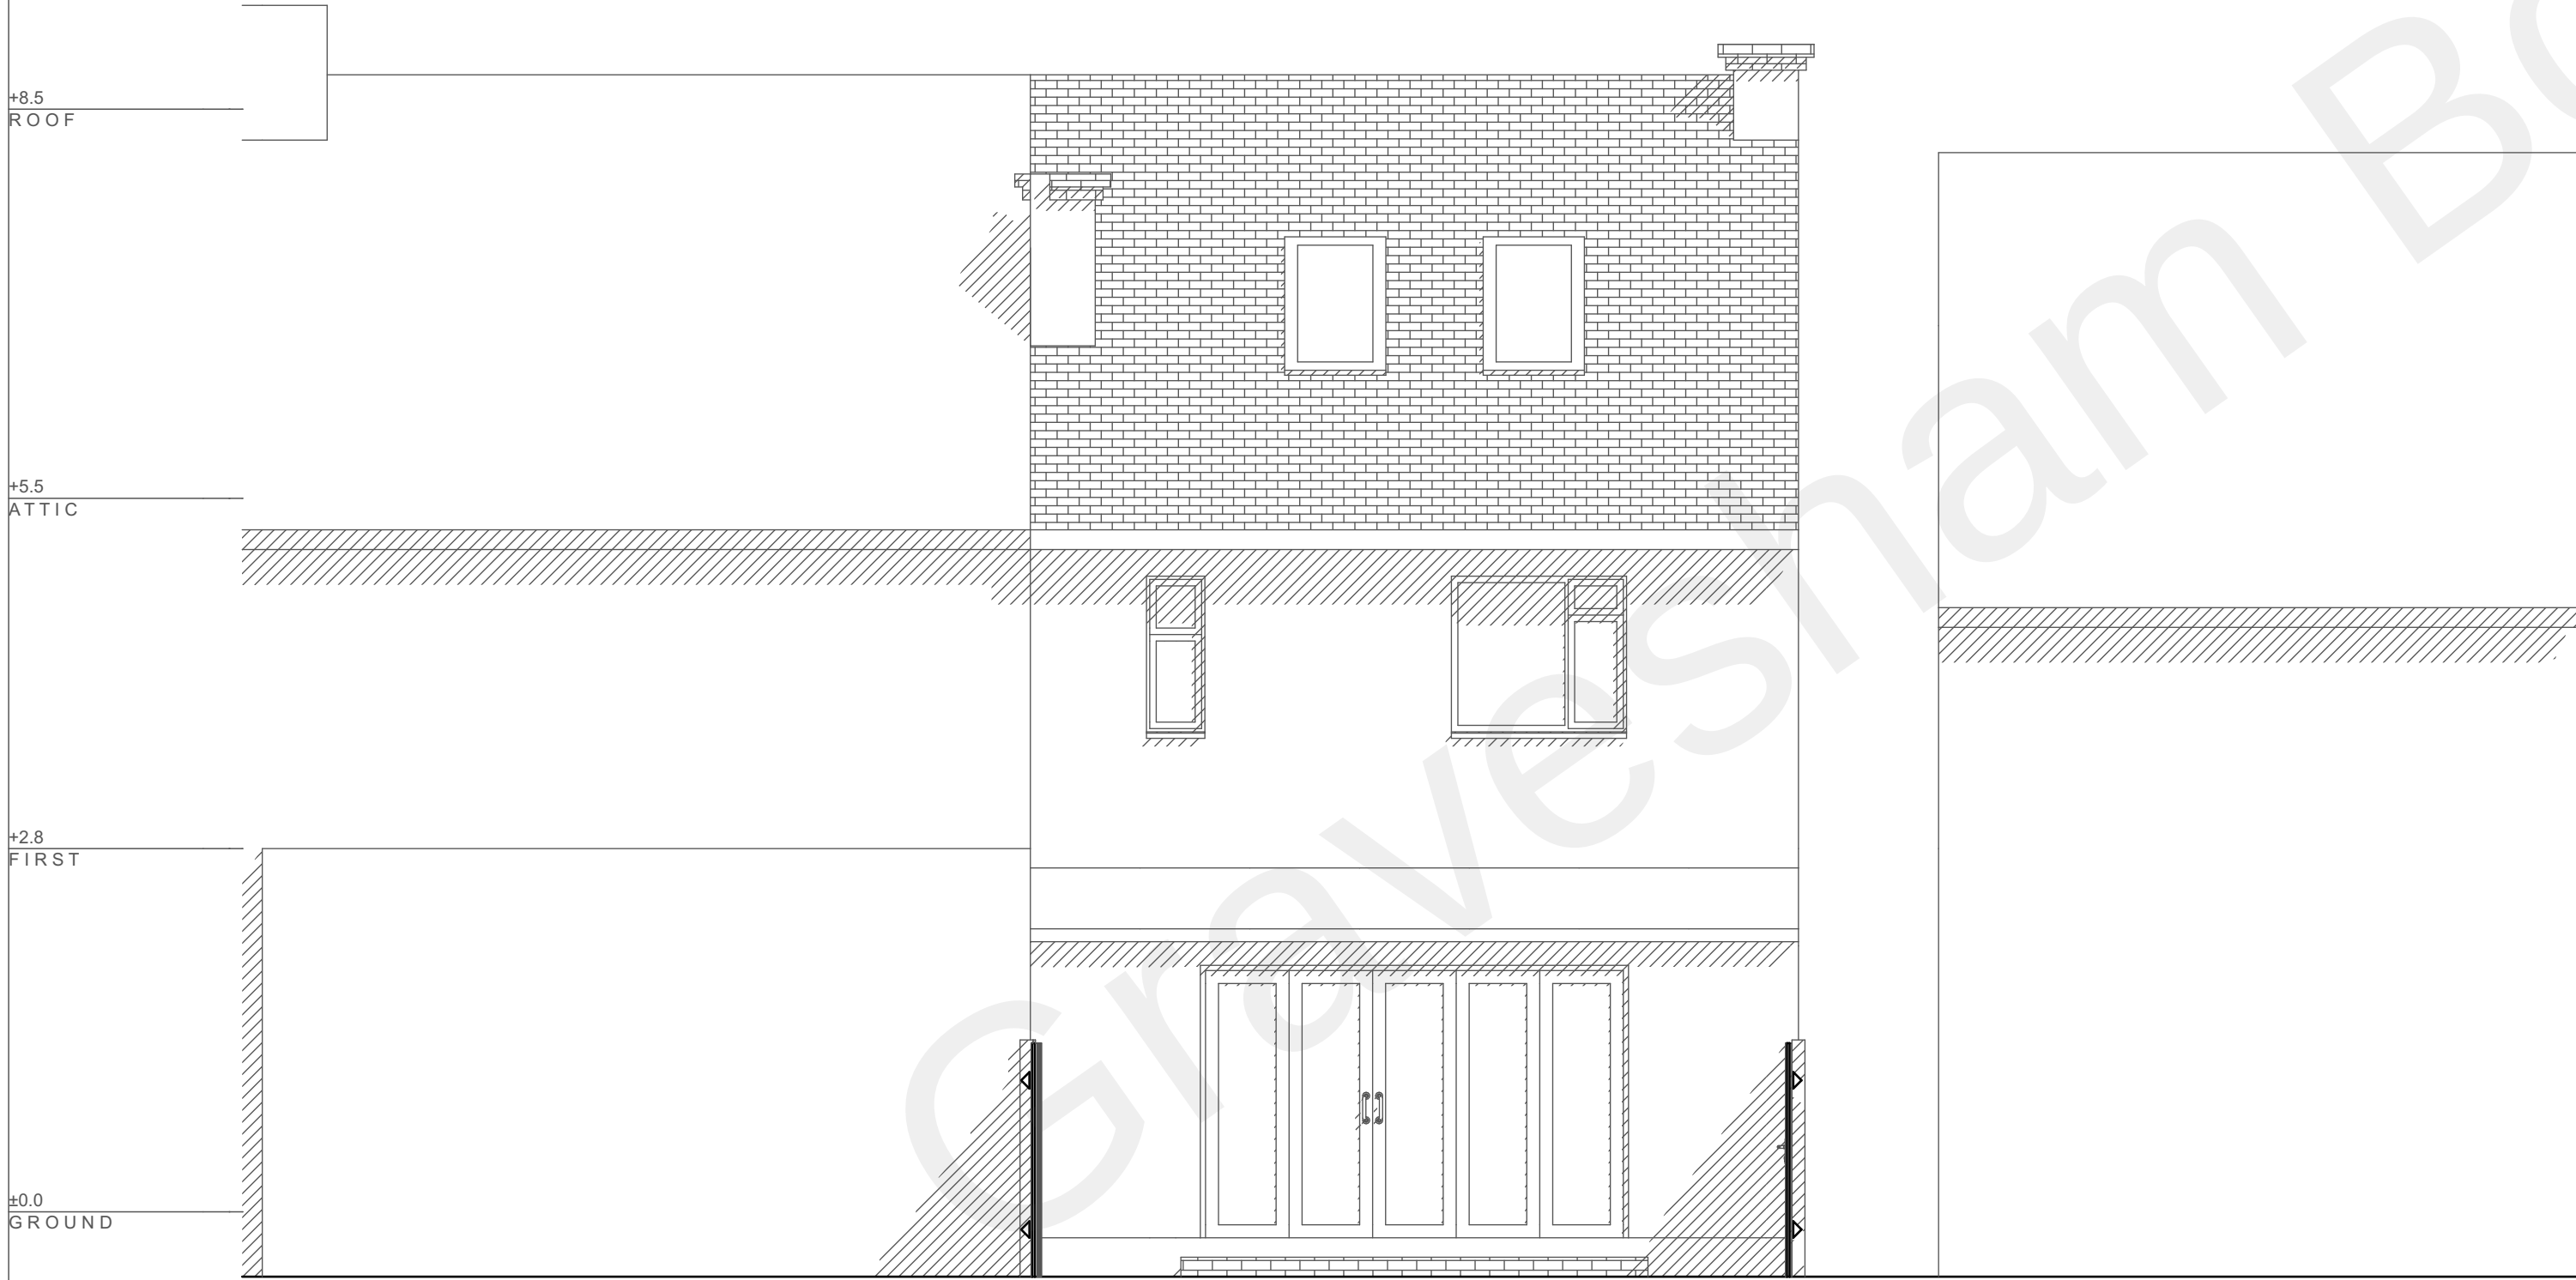

EXISTING


NORTH ELEVATION

1:50

EXISTING

WEST ELEVATION

1:50

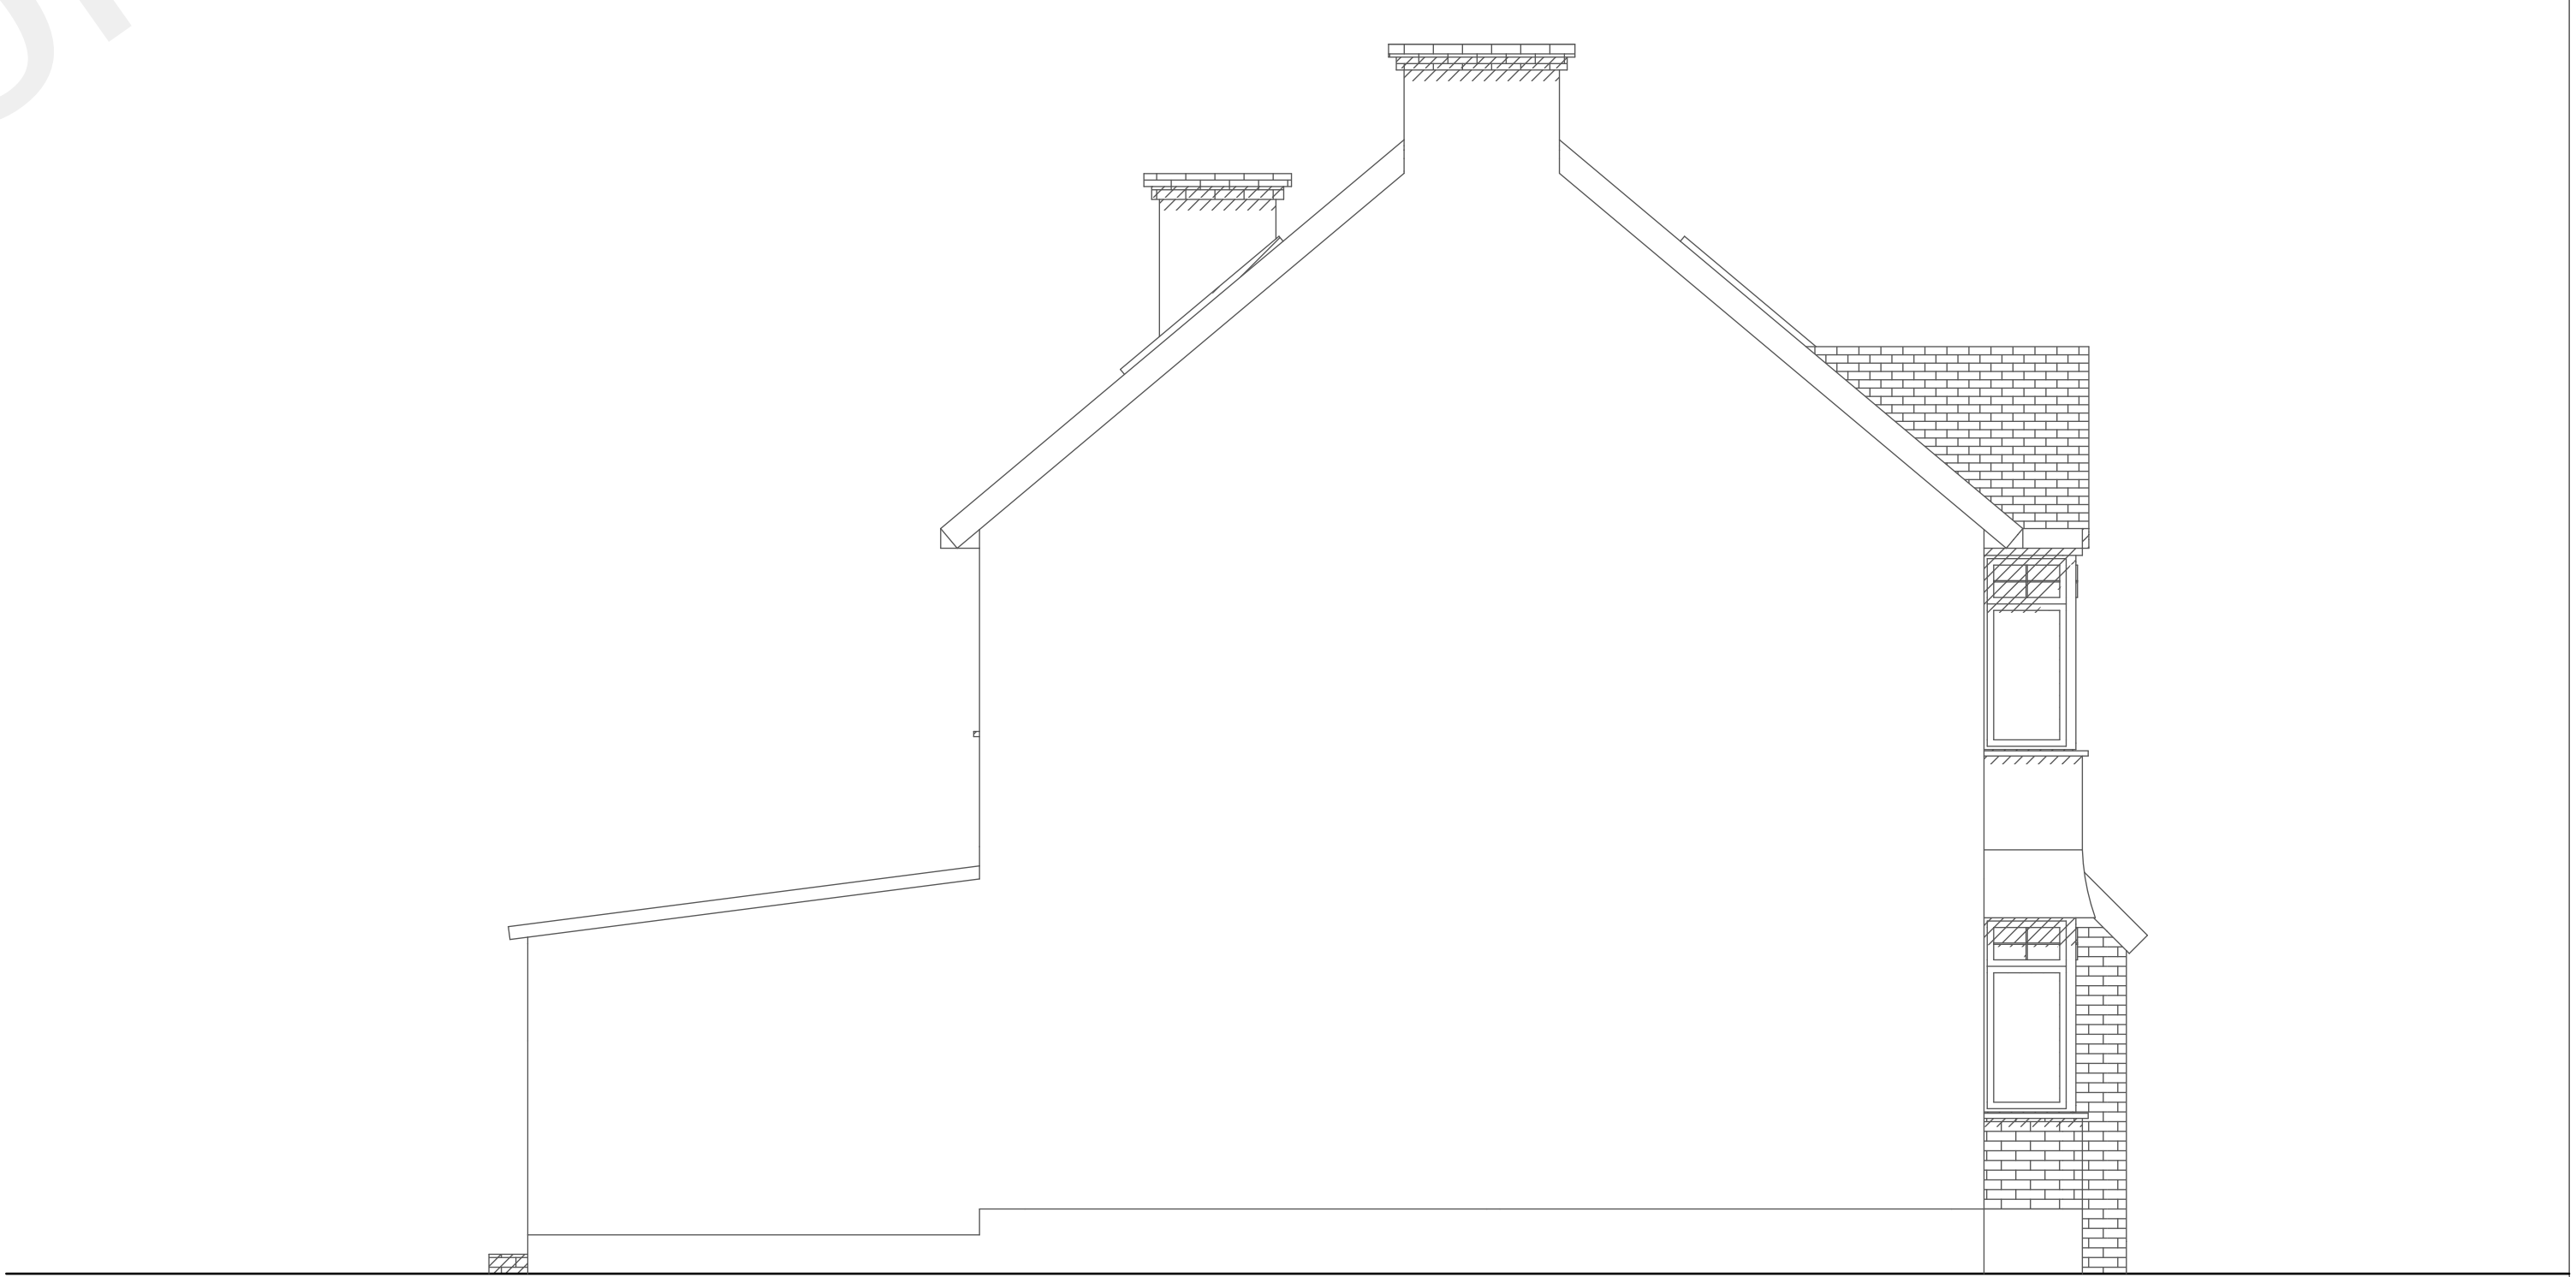

Looking to extend your home?
Call for a free consultation today;
020 8954 6291
www.yooparchitects.co.uk
YOOP Architects, your local architect