



0 10 20

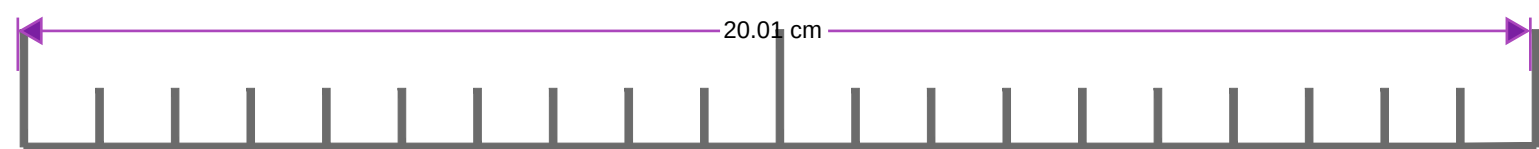


metres

NOTES:


This drawing is copyright of Connor Isaacs and is only to be used by the client for planning / building control application works at the address listed below. Reproduction is only to take place with written authority. These plans are subject to planning & Building Regulation Approval or any other status in law before building work commences. Any structural work where mentioned on this drawing is subject to qualified structural and civil engineers' calculations before building works commence. All PDF drawings are provided to specified scale and should be printed correctly. Contractors must take independent measurements and check all dimensions on site prior to commencement, ordering materials or manufacture. To commence work before building regulations approval is entirely at contractor's own risk. Connor Isaacs is not responsible for unauthorized changes made to the drawings on the consequences thereof.

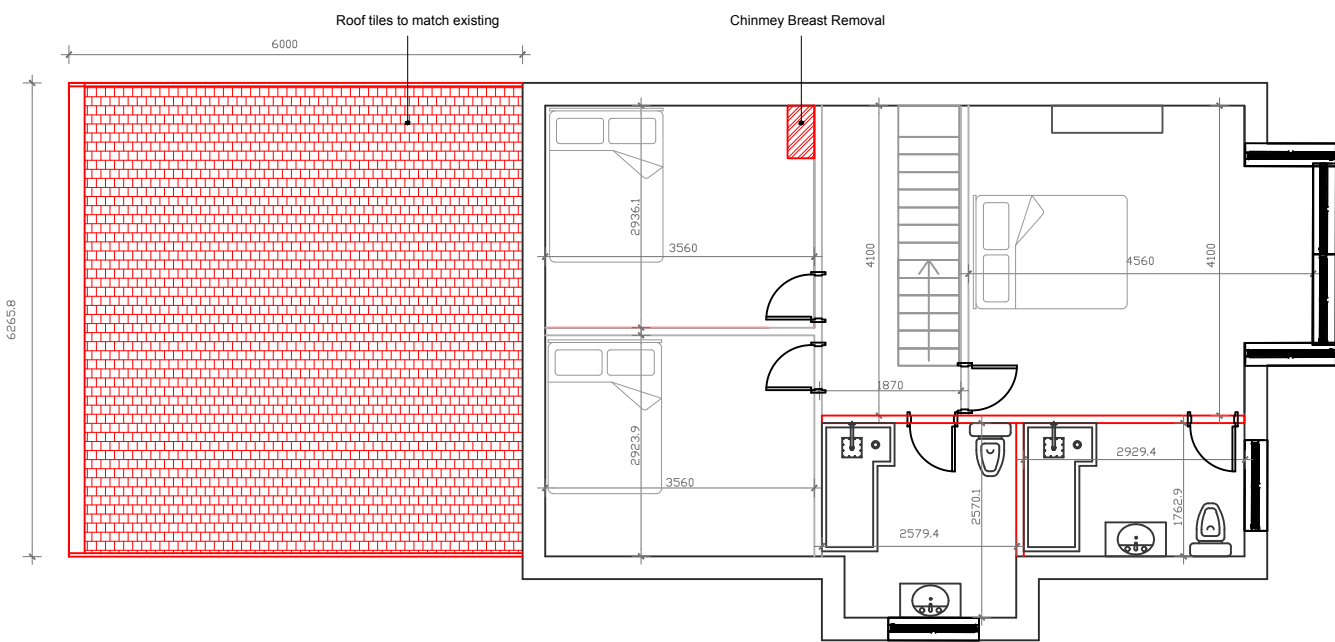


Proposed First Floor Plan

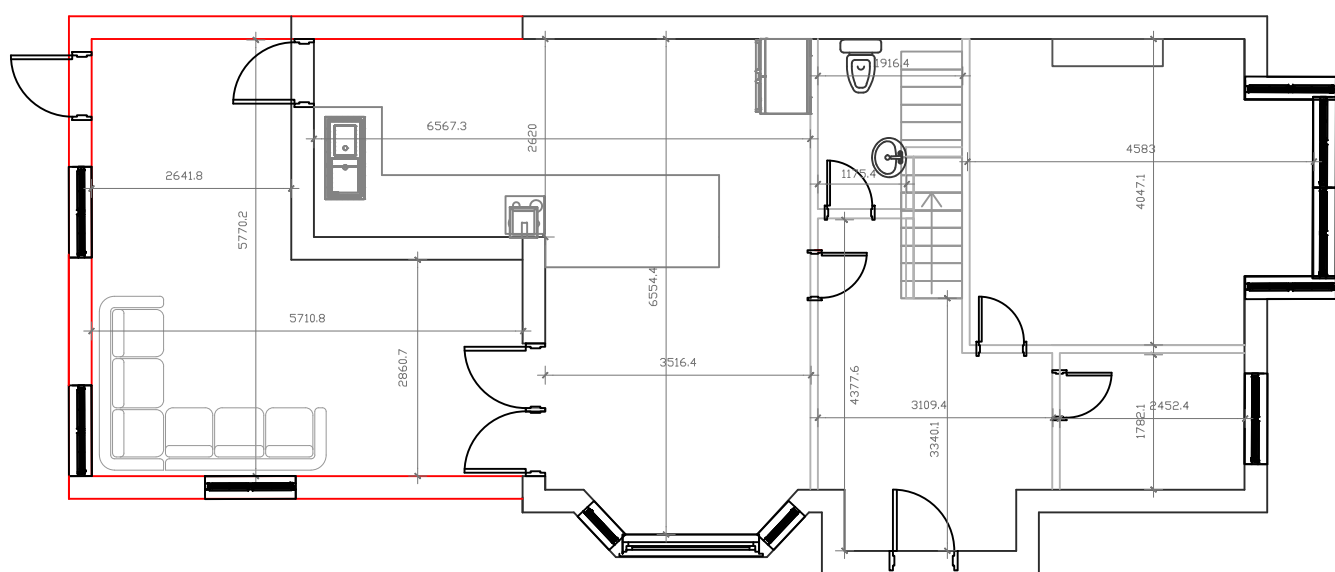

Proposed Ground Floor Plan

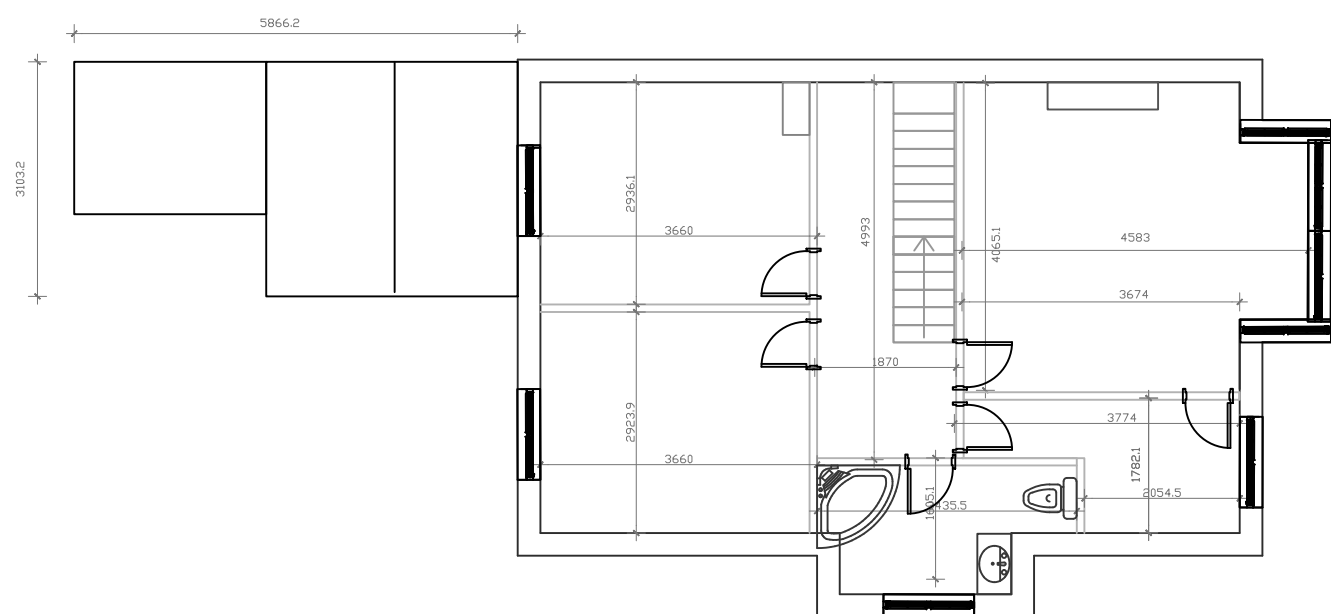


Existing First Floor Plan

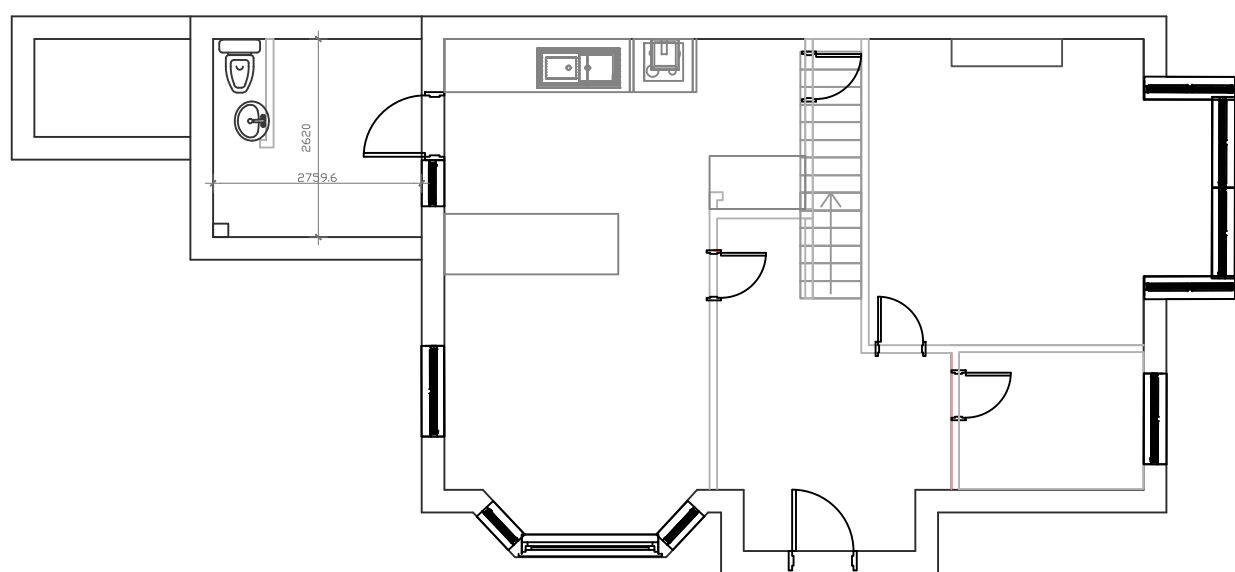


Existing Ground Floor Plan



Proposed Eastern Elevation

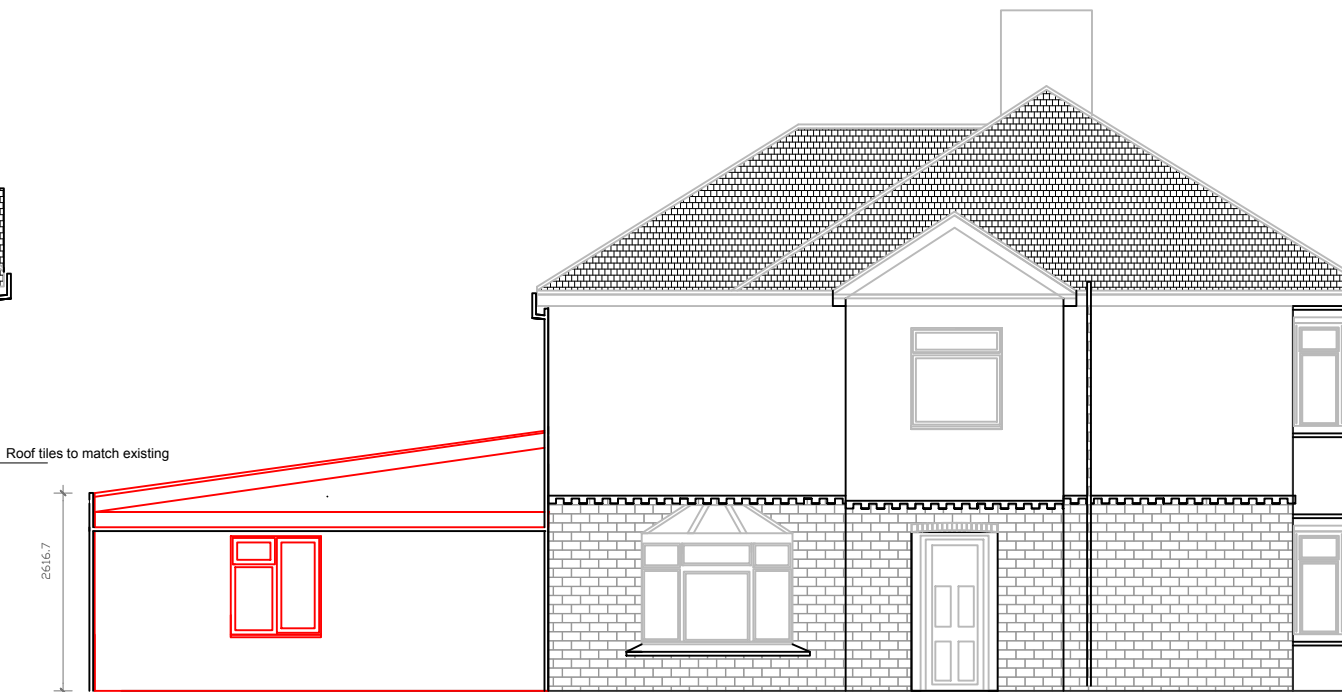

Proposed Northern Elevation

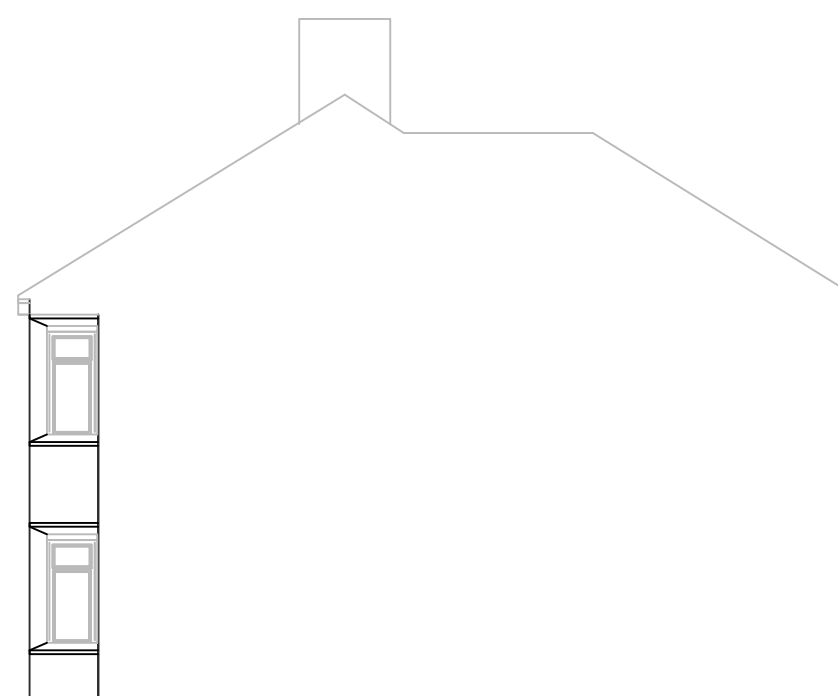

Existing Southern Elevation




Existing Western Elevation




Existing Eastern Elevation



Existing Northern Elevation

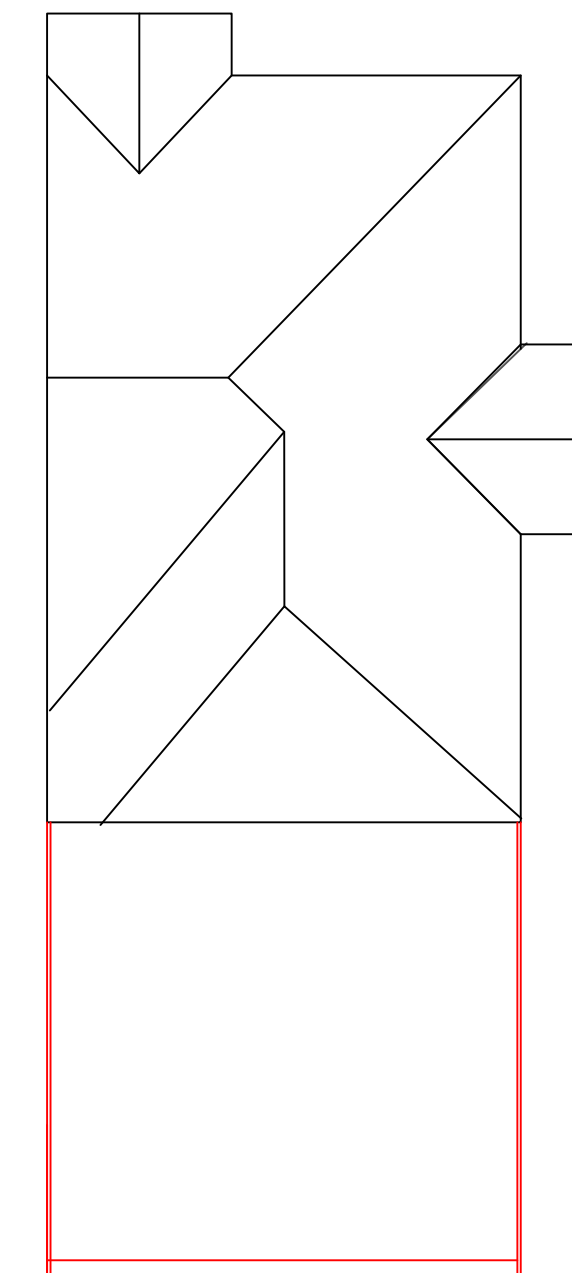

Proposed Roof Plan

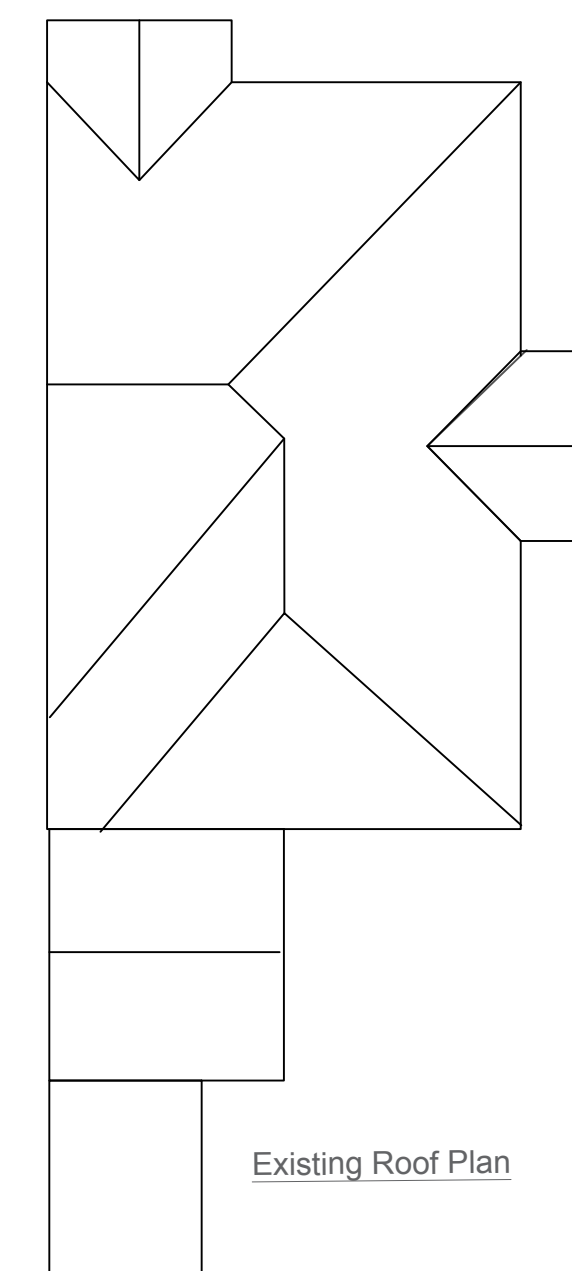

Existing Roof Plan

General Notes

Key

Proposed Works

Proposed Demolition

No.	Revision/Issue	Date

Firm Name and Address

Project Name and Address

Proposed, Existing Plan & Elevations
50 Northridge Road
Gravesend
DA12 5AY

Project

Date
29.01.2024

Scale
1:100 A1

Sheet

00