



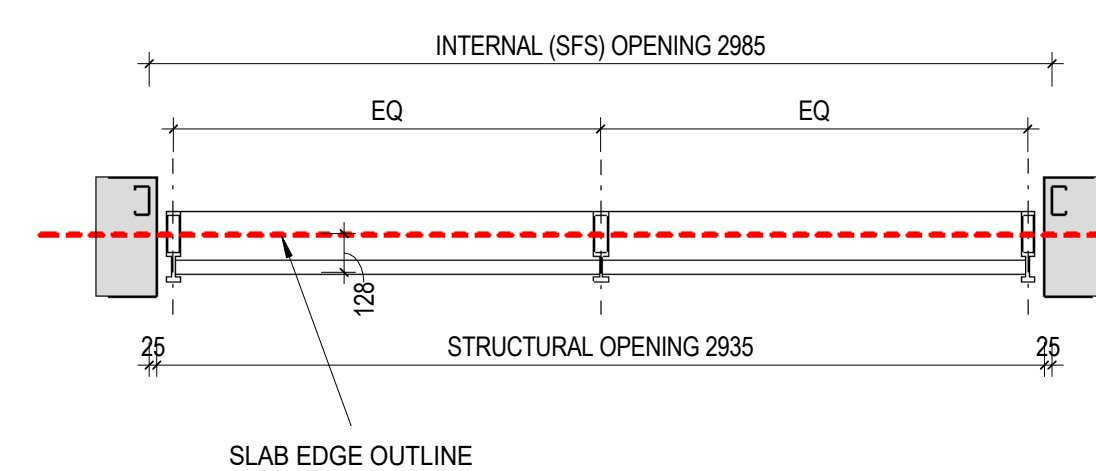

3 E01 SCREEN S-E01-00-013
1:25

revision:	code	description:
	A5	CONTRACTUAL ISSUE
	C04	SCALE BAR ADDED

C:\Users\kuszniez\Documents\3732-LJA-XX-XX-M3-A-0003-E01_STAGE 4
anna.kuszniez@lasia.innes.com.pl

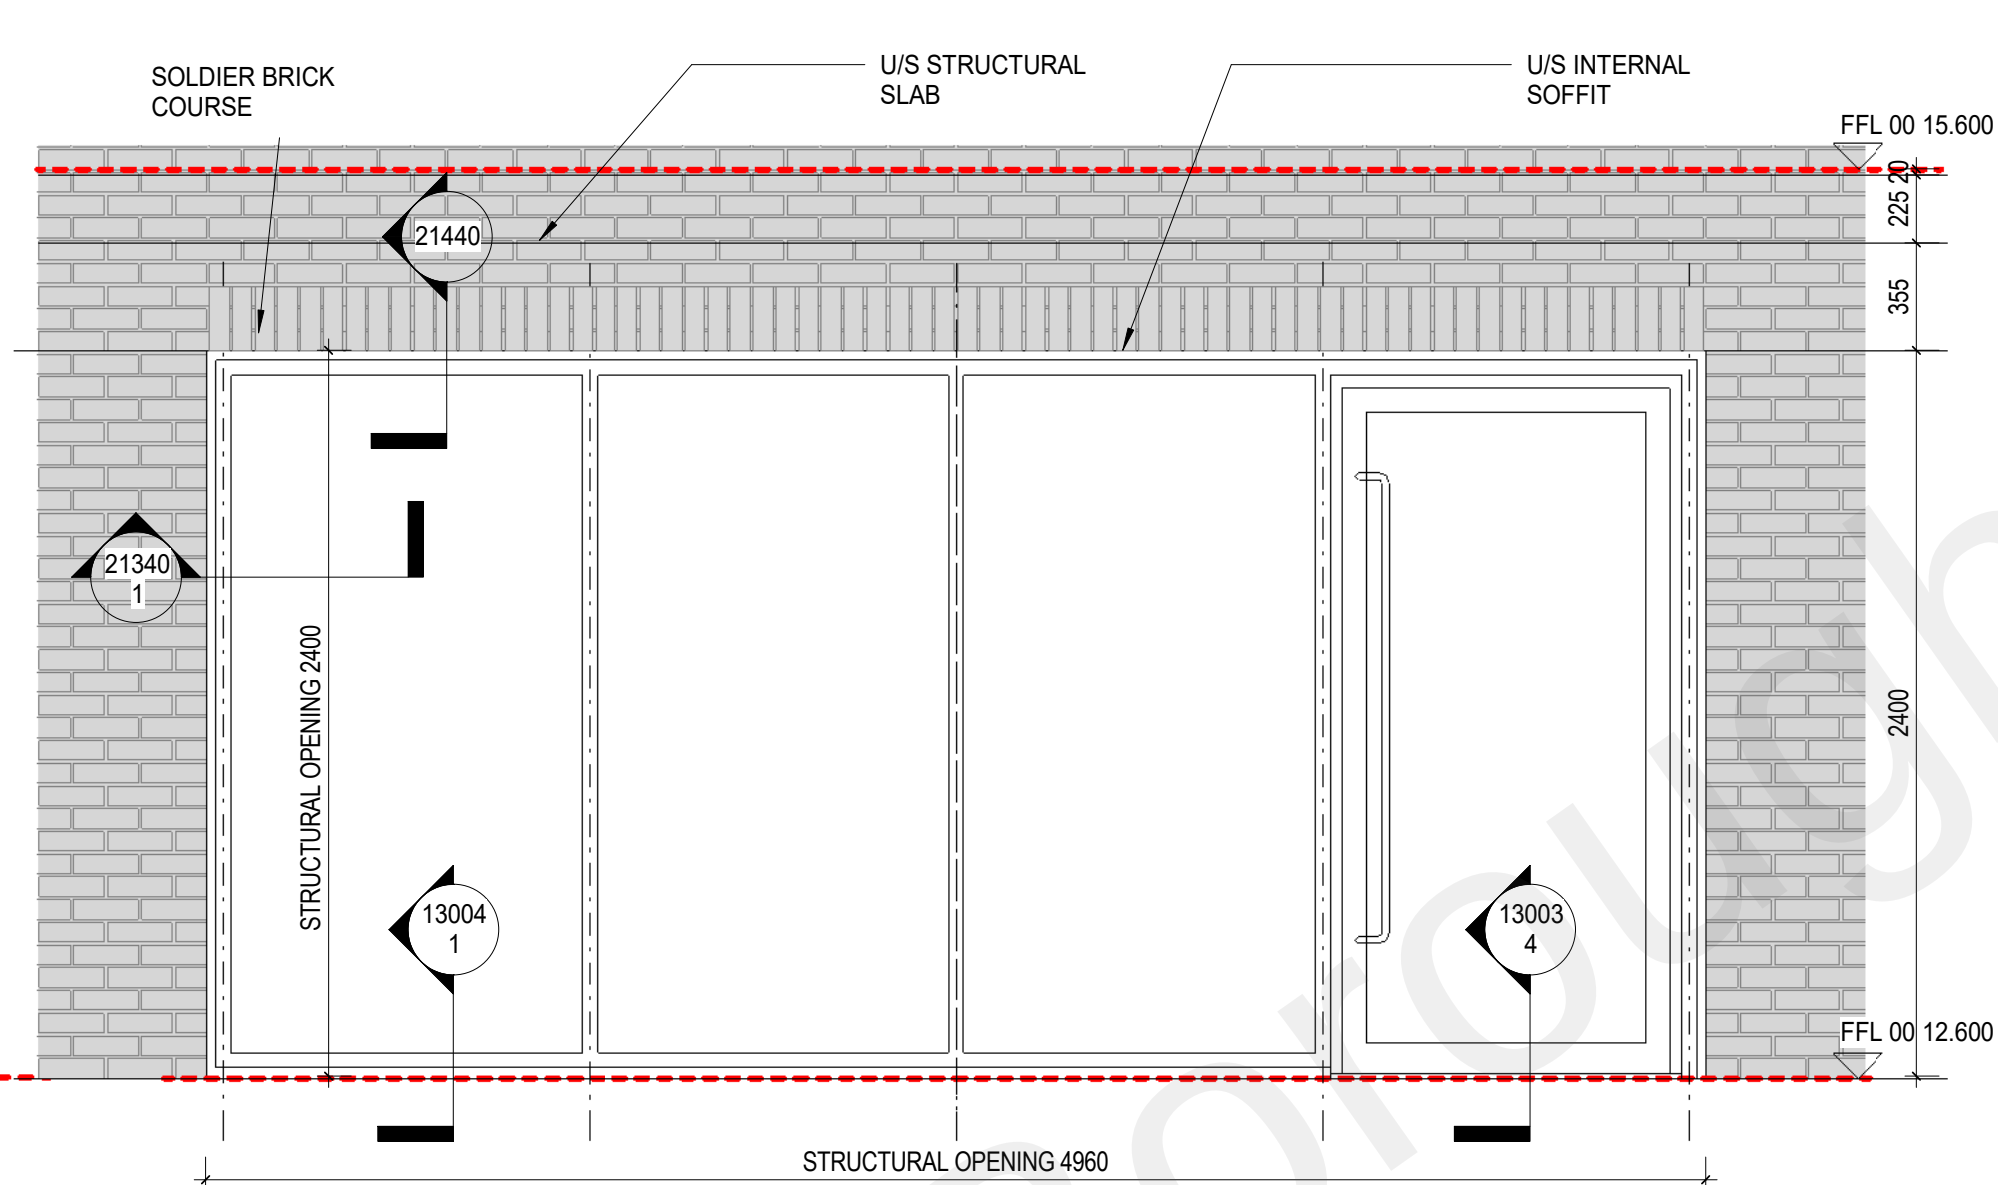