



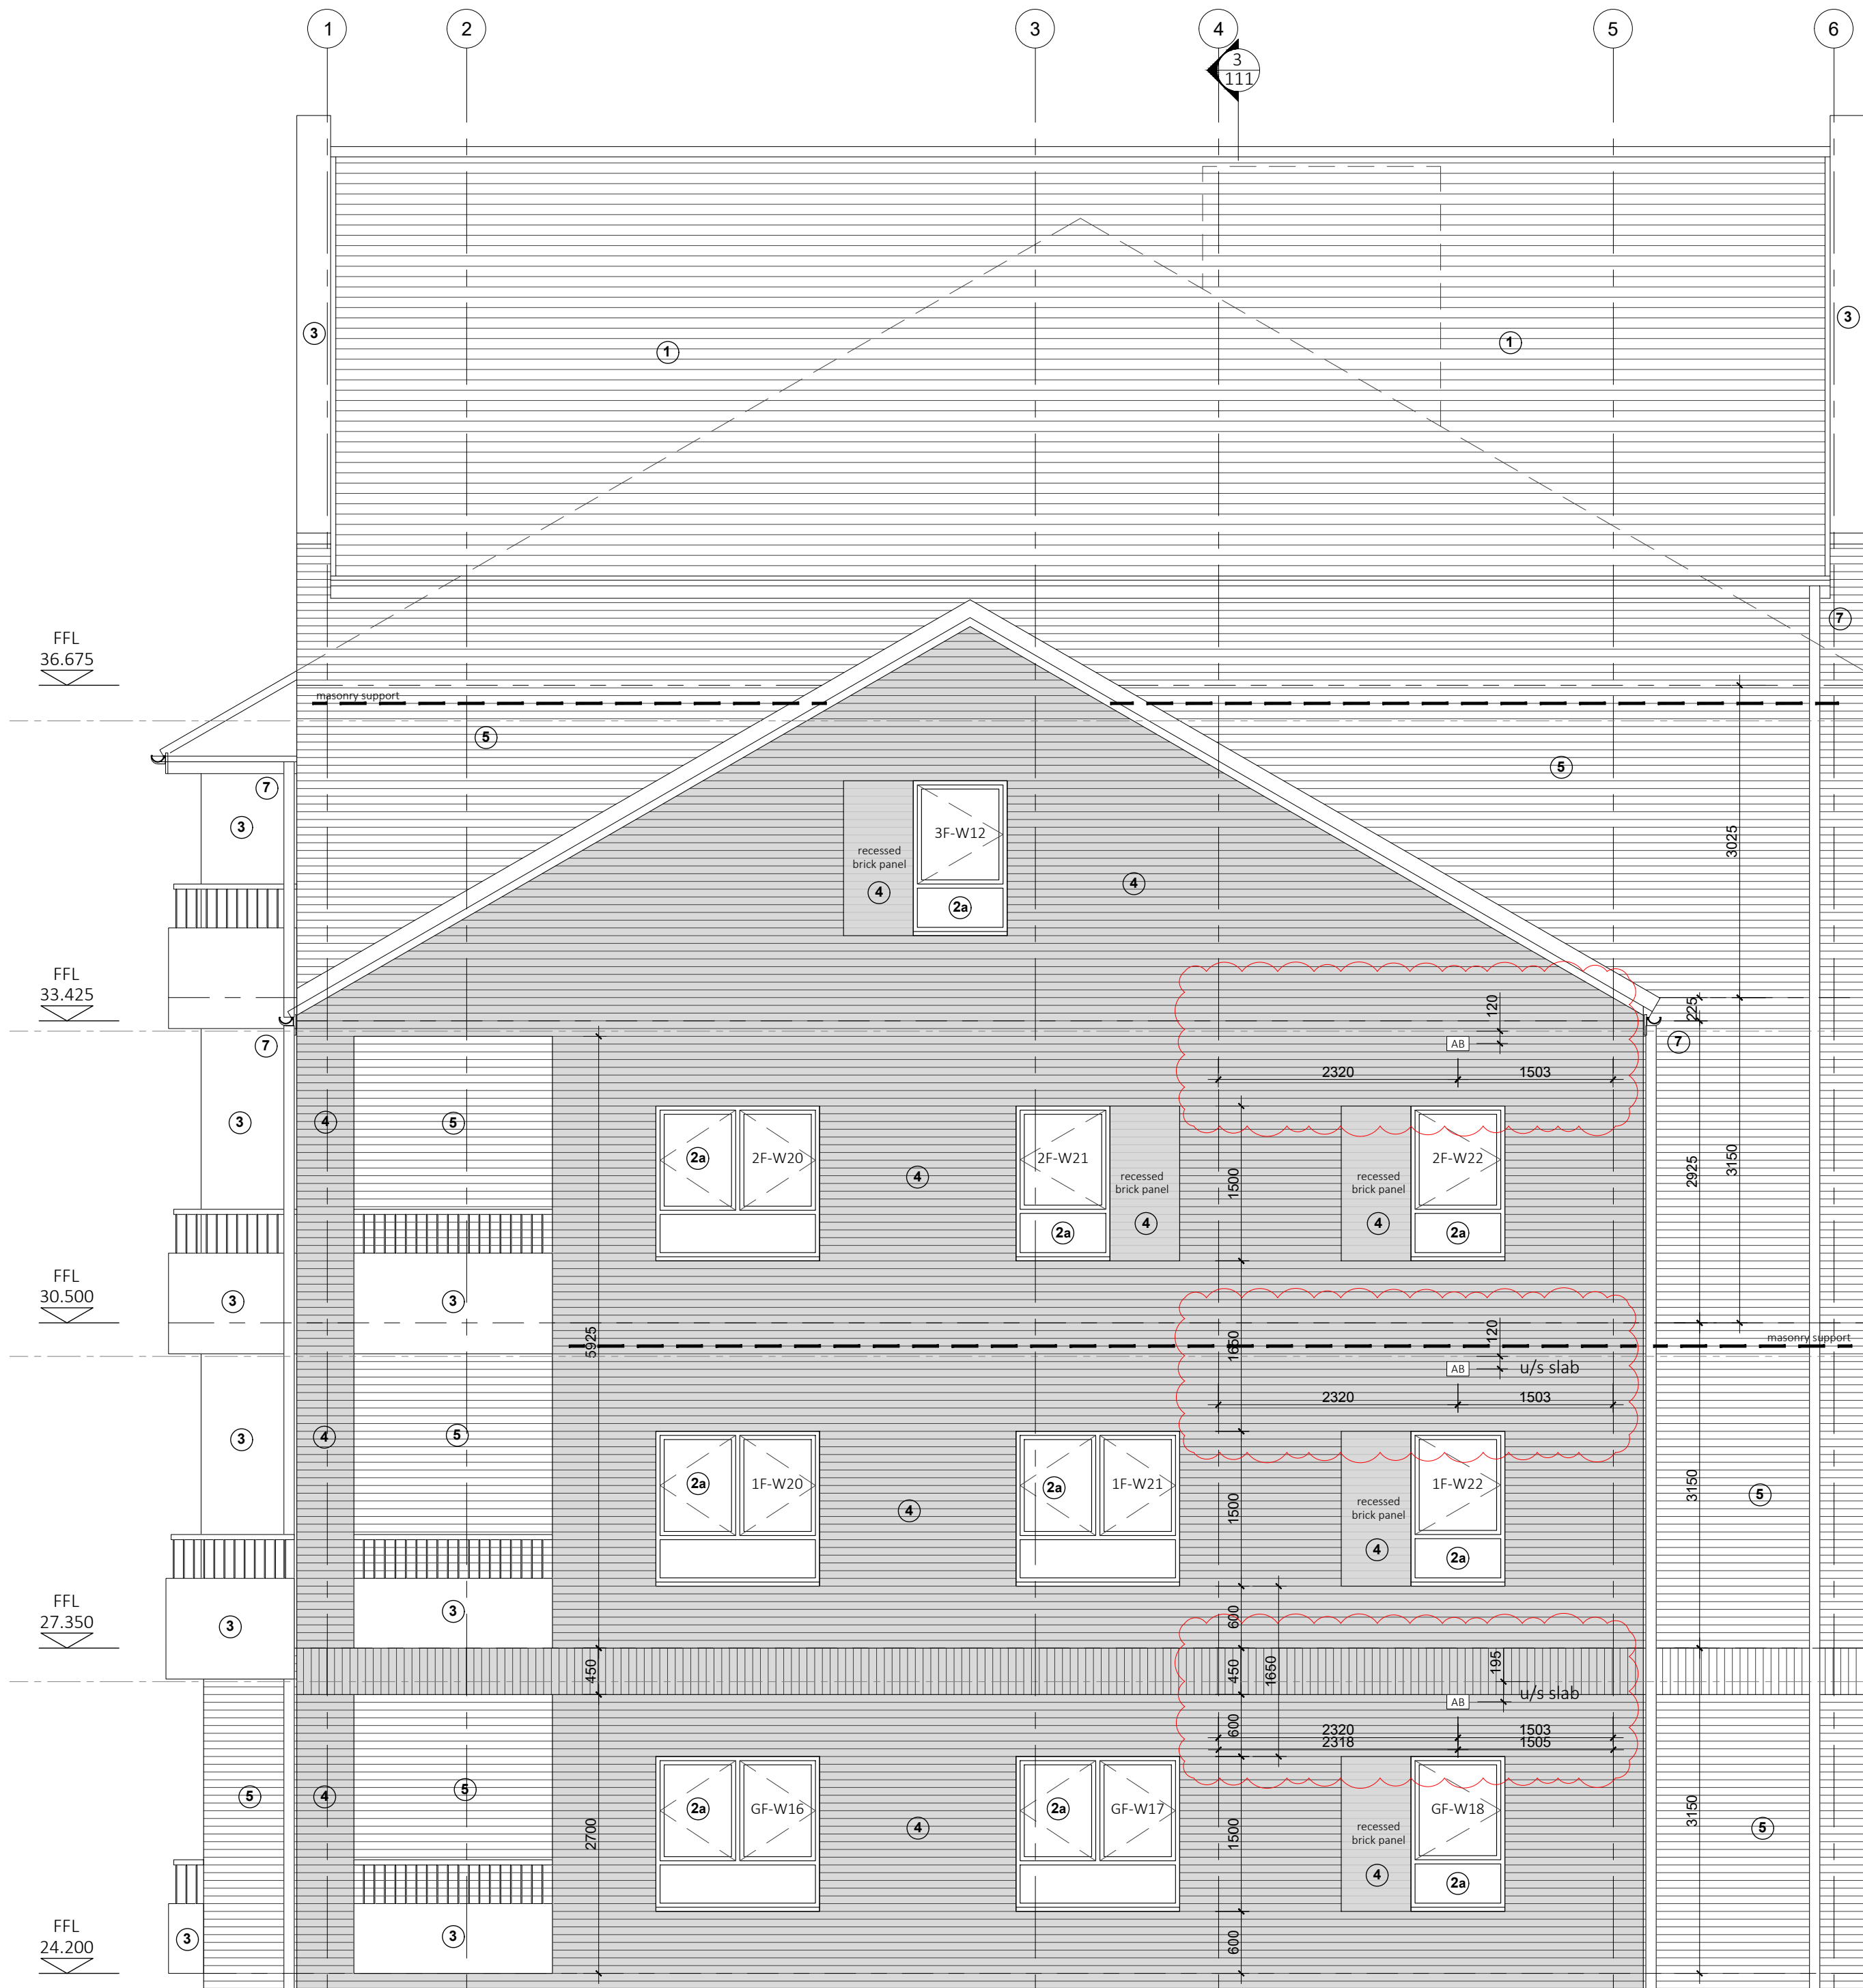

Block A - Elevations - North East
Scale 1:50 @ A1

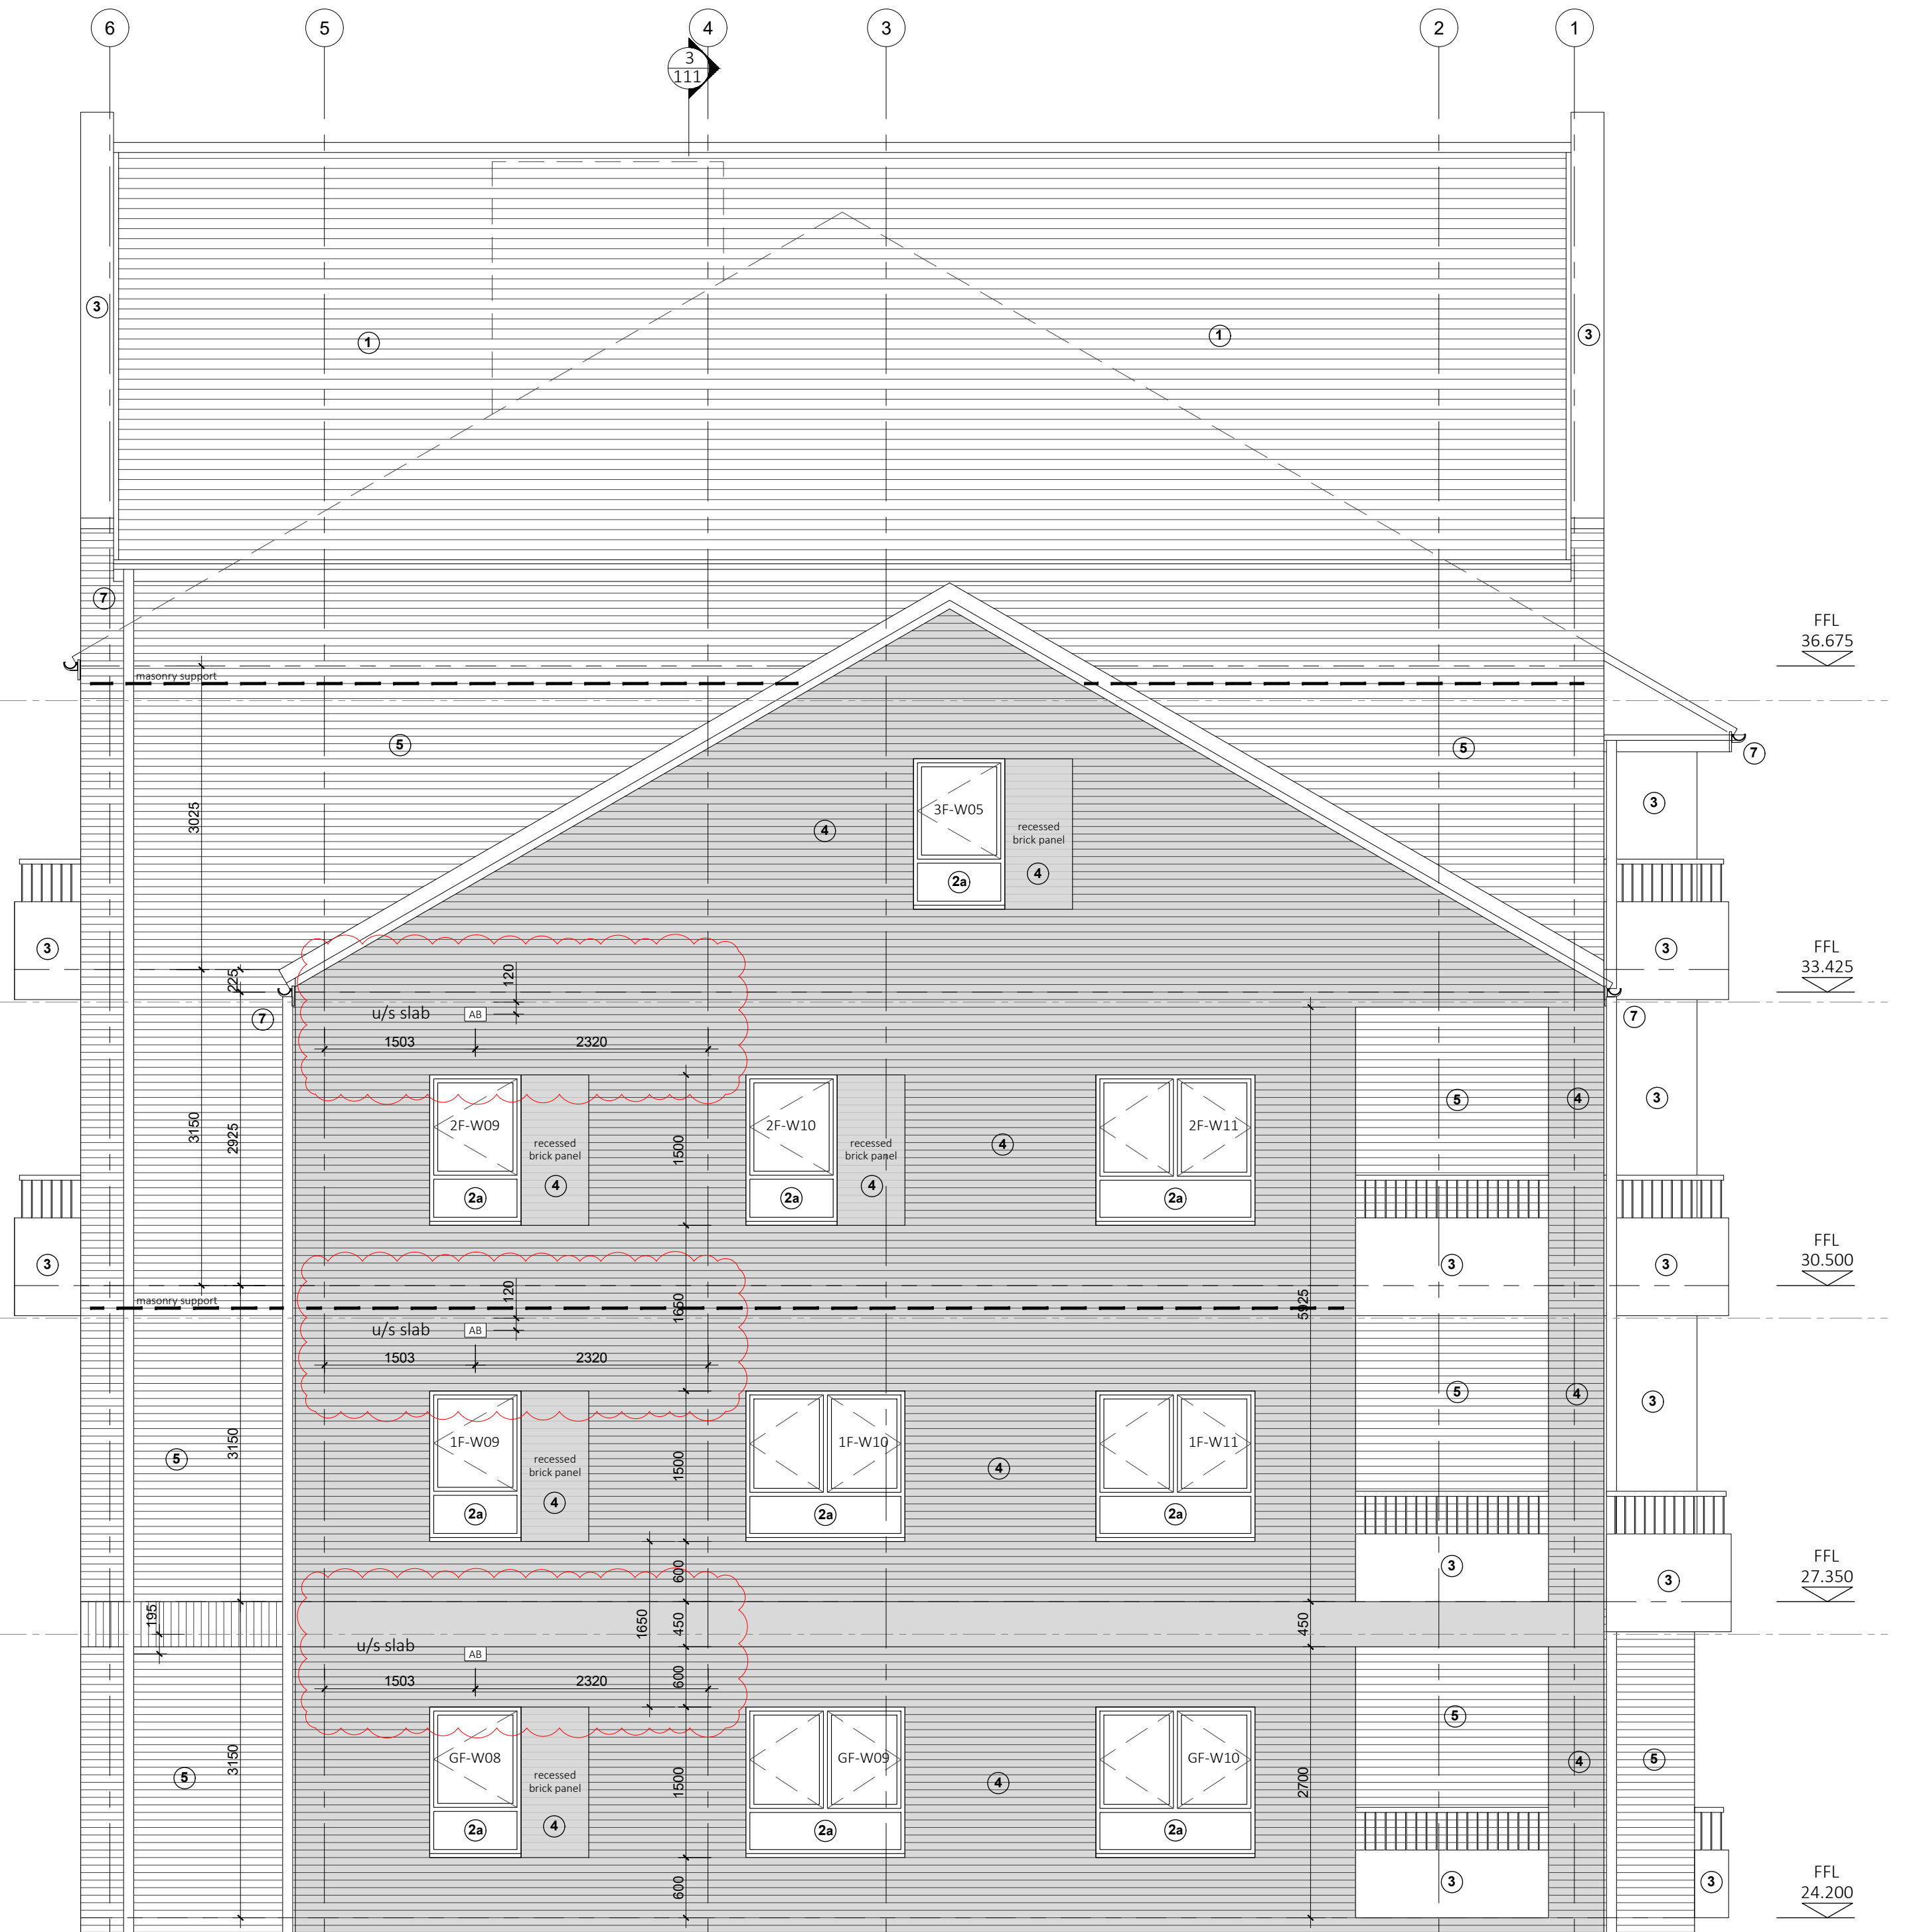


Block A - Elevations - South West
Scale 1:50 @ A1


Materials Key

(see also dwg 24.115.502)

- 1) roof tiles: Edilians Huguenot plain clay tiles, colour Slate
- 2a) windows/doors: Comar aluminium (RAL 7016 anthracite grey)
- 2b) doors: Comar aluminium (RAL 7016 anthracite grey)
- 3) metalwork: PPC finish (RAL 7016 anthracite grey)
- 4) facing brick: La Paloma - Ashton
- 5) facing brick: Istock - Leicester Autumn Multi
- 6) facing brick: Crest - Polar White (alternating double course)
- 7) rainwatergoods: RAL 7016 Anthracite Grey
- 8) roof light: dark grey

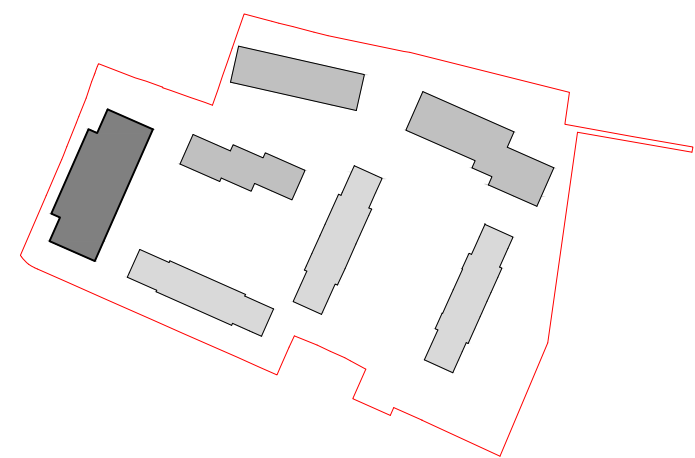

Location Plan
Scale 1:2000 @ A1

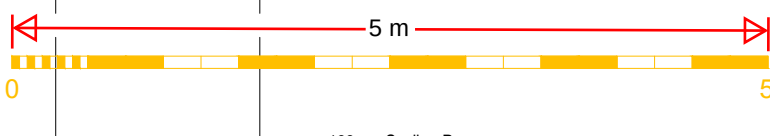

Rev.	Description	Date
C	Air/vent bricks added. Gridlines added.	27.05.25
P2	masonry support added	04.02.25
P1	Window refs added	27.08.24
P	Draft issue, for review and comment	21.06.24

Client: **OAKWOOD**
BUILDING CONTRACTORS

Project:
St Columba's Close
Residential development
Gravesend, Kent

Title:
Block A
Elevations - NE & SW

RDA Architects : Chartered Architects
Evergate Park Barn, Evergate, Smeeth, Ashford, Kent, TN25 6SX Company No. 09363947
Tel: 01303 814455 e-mail: projects@rdaarchitects.co.uk Web: www.rdaarchitects.co.uk
© RDA Consulting Architects (Kent) Ltd.

Date: May 2024 A1 Scale: 1:50

24.115.108	C	CONSTRUCTION
Project	Sheet	Status/Revision
		Drawing Status