


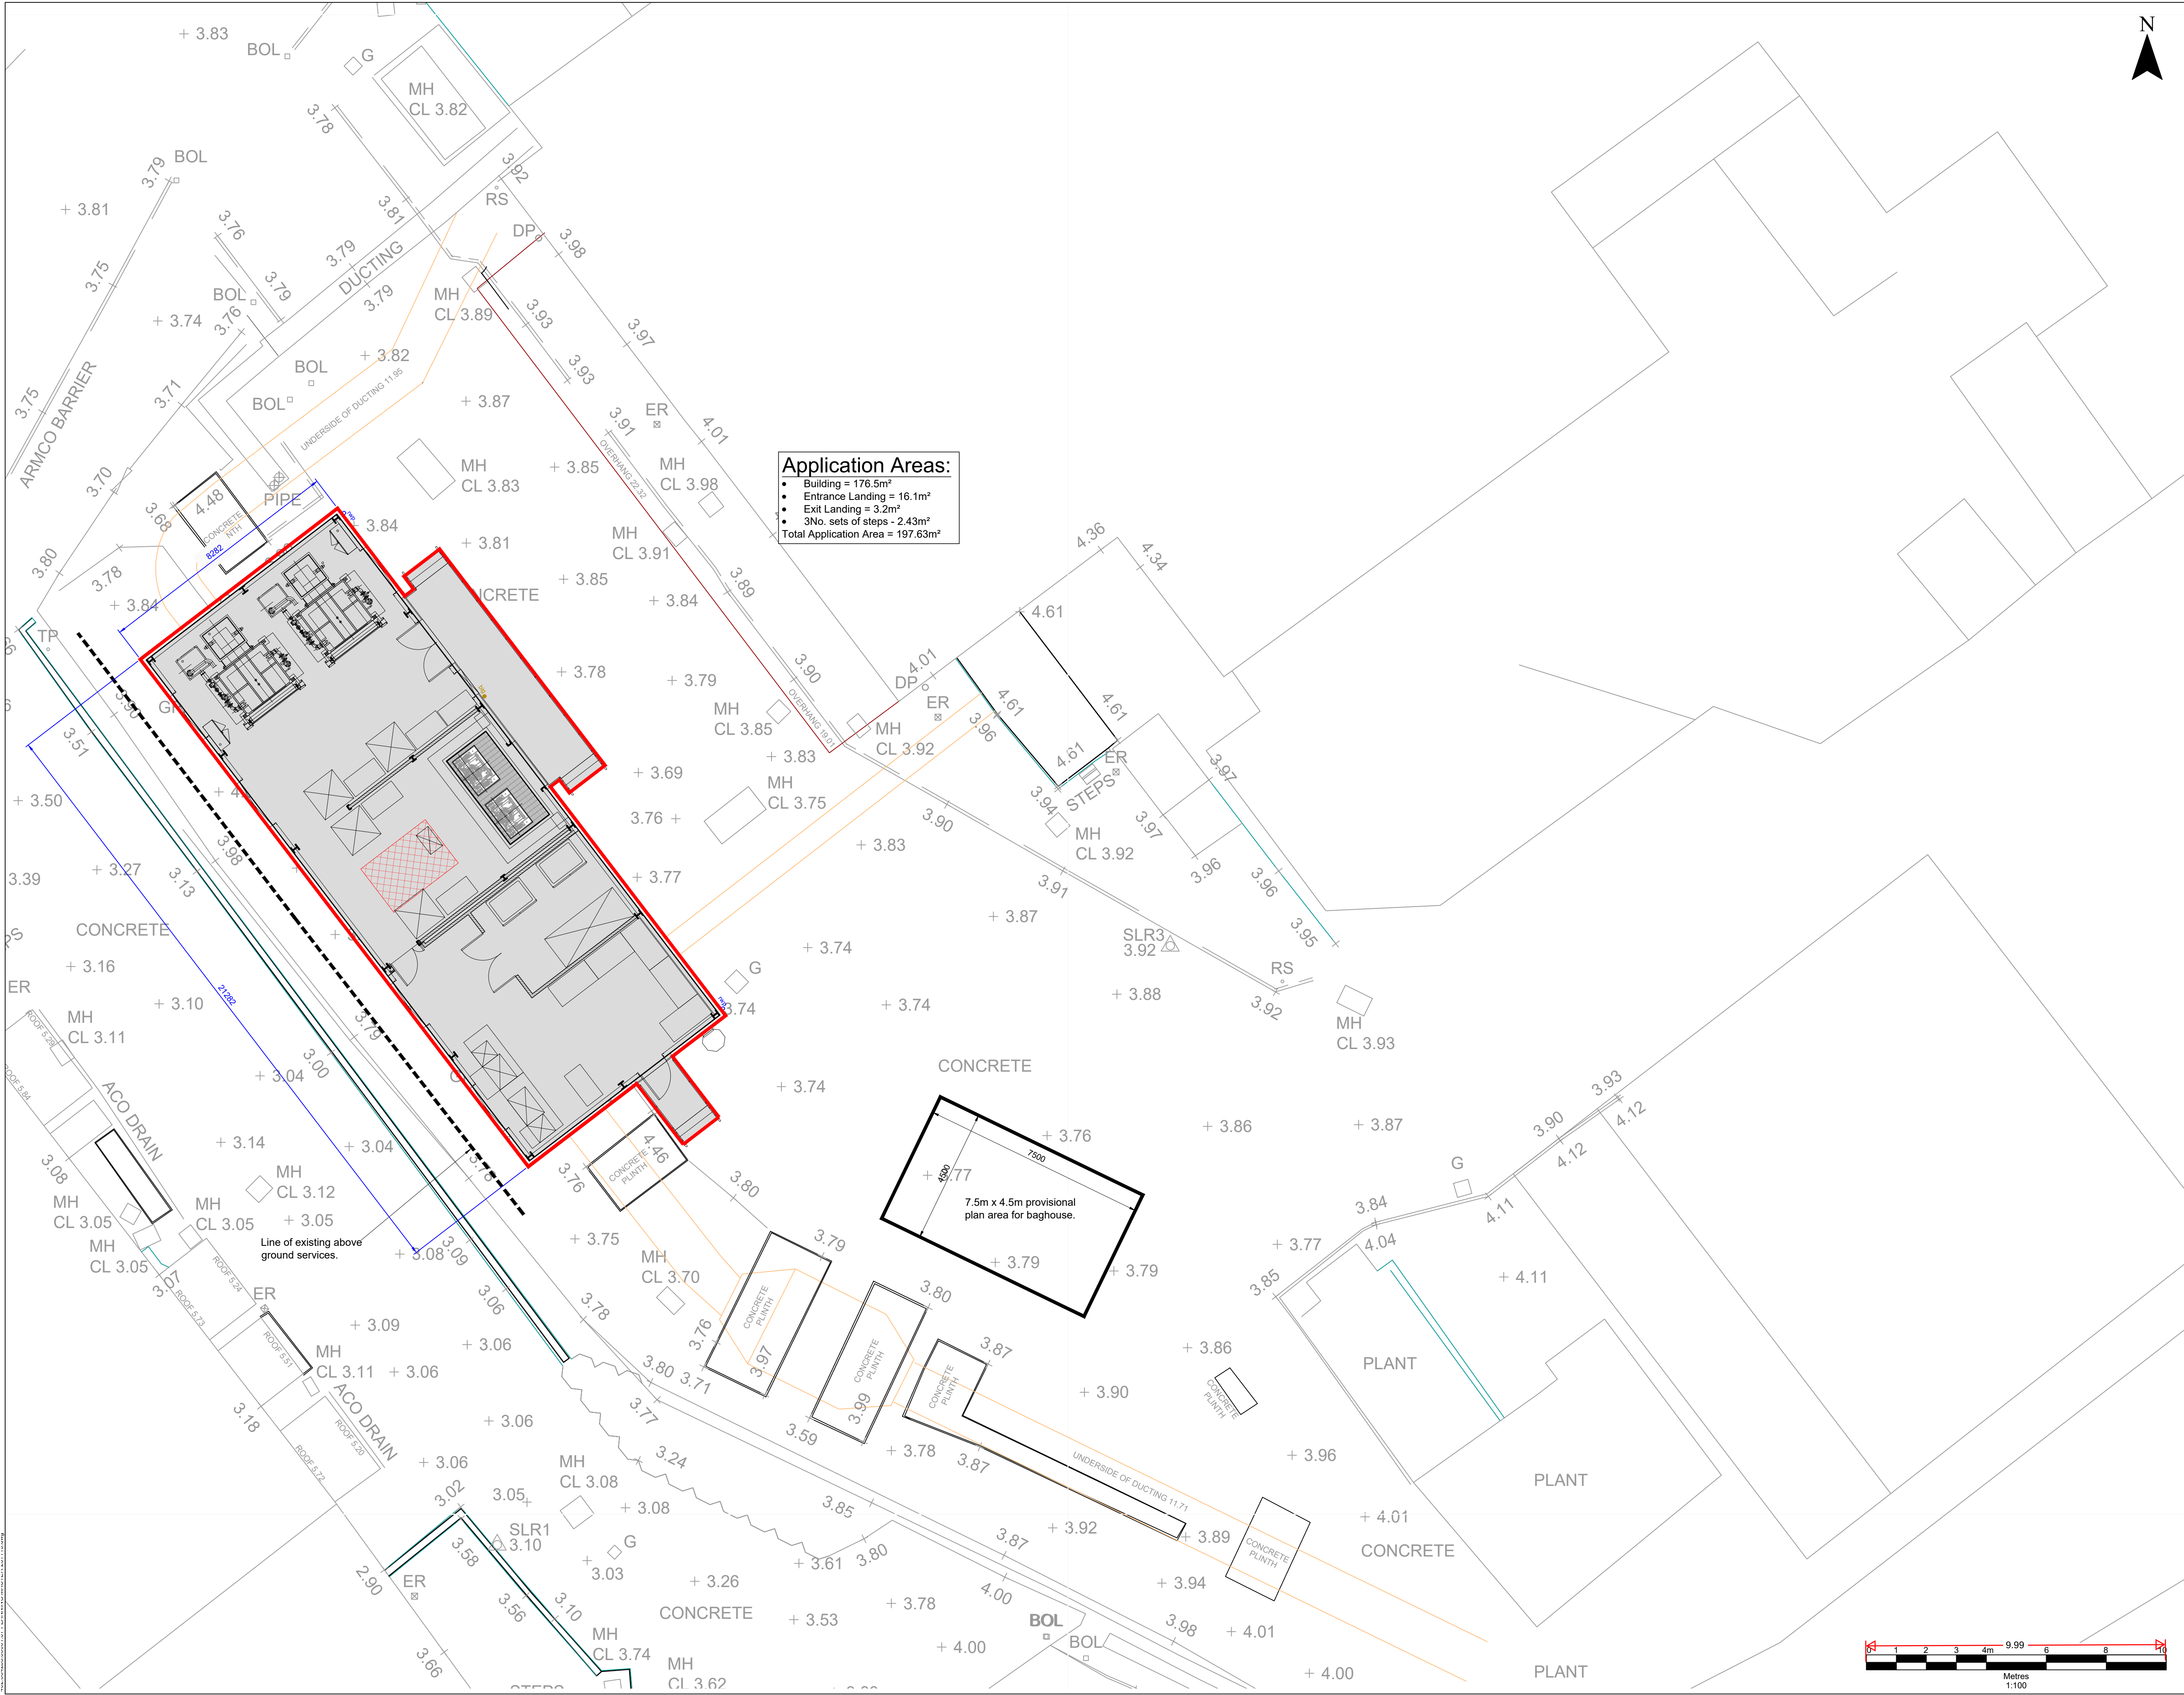

Application Areas:

- Building = 176.5m²
- Entrance Landing = 16.1m²
- Exit Landing = 3.2m²
- 3No. sets of steps - 2.43m²
- Total Application Area = 197.63m²



NOTES

1. Do not scale this drawing. If in doubt ask.

LEGEND

Application Boundary

P2	SDE	LN	NOV 23	Ramped access replaced with steps.
P1	DH	LN	OCT 23	Building layout updated.
P0	DH	LN	AUG 23	PLANNING ISSUE
Revision	By	Chk'd By	Date	Comments

BRITANNIA REFINED METALS Ltd

SLR
global environmental solutions

Site
BRITANNIA REFINED METALS LTD
BOTANY ROAD, NORTHFLEET, KENT, DA11 9BG

Project
SAMPLE PREPARATION FACILITY

Drawing Title
APPLICATION BOUNDARY

Scale
1:100 @ A1

Date
AUGUST 2023

Drawing Number
02a

Revision
P2

PLANNING

GREENWOOD HOUSE
ROWDEN LANE
BRADFORD-ON-AVON
WILTS. BA15 2AU
T: 01225 309400
F: 01225 309401
www.slrconsulting.com

