
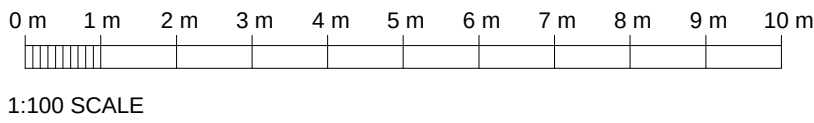


Notes:
Use only figured dimensions.
All dimensions to be checked on site prior to construction.
Any discrepancies to be notified to the architect.
All Copyright Reserved to Haskins Designs Ltd.

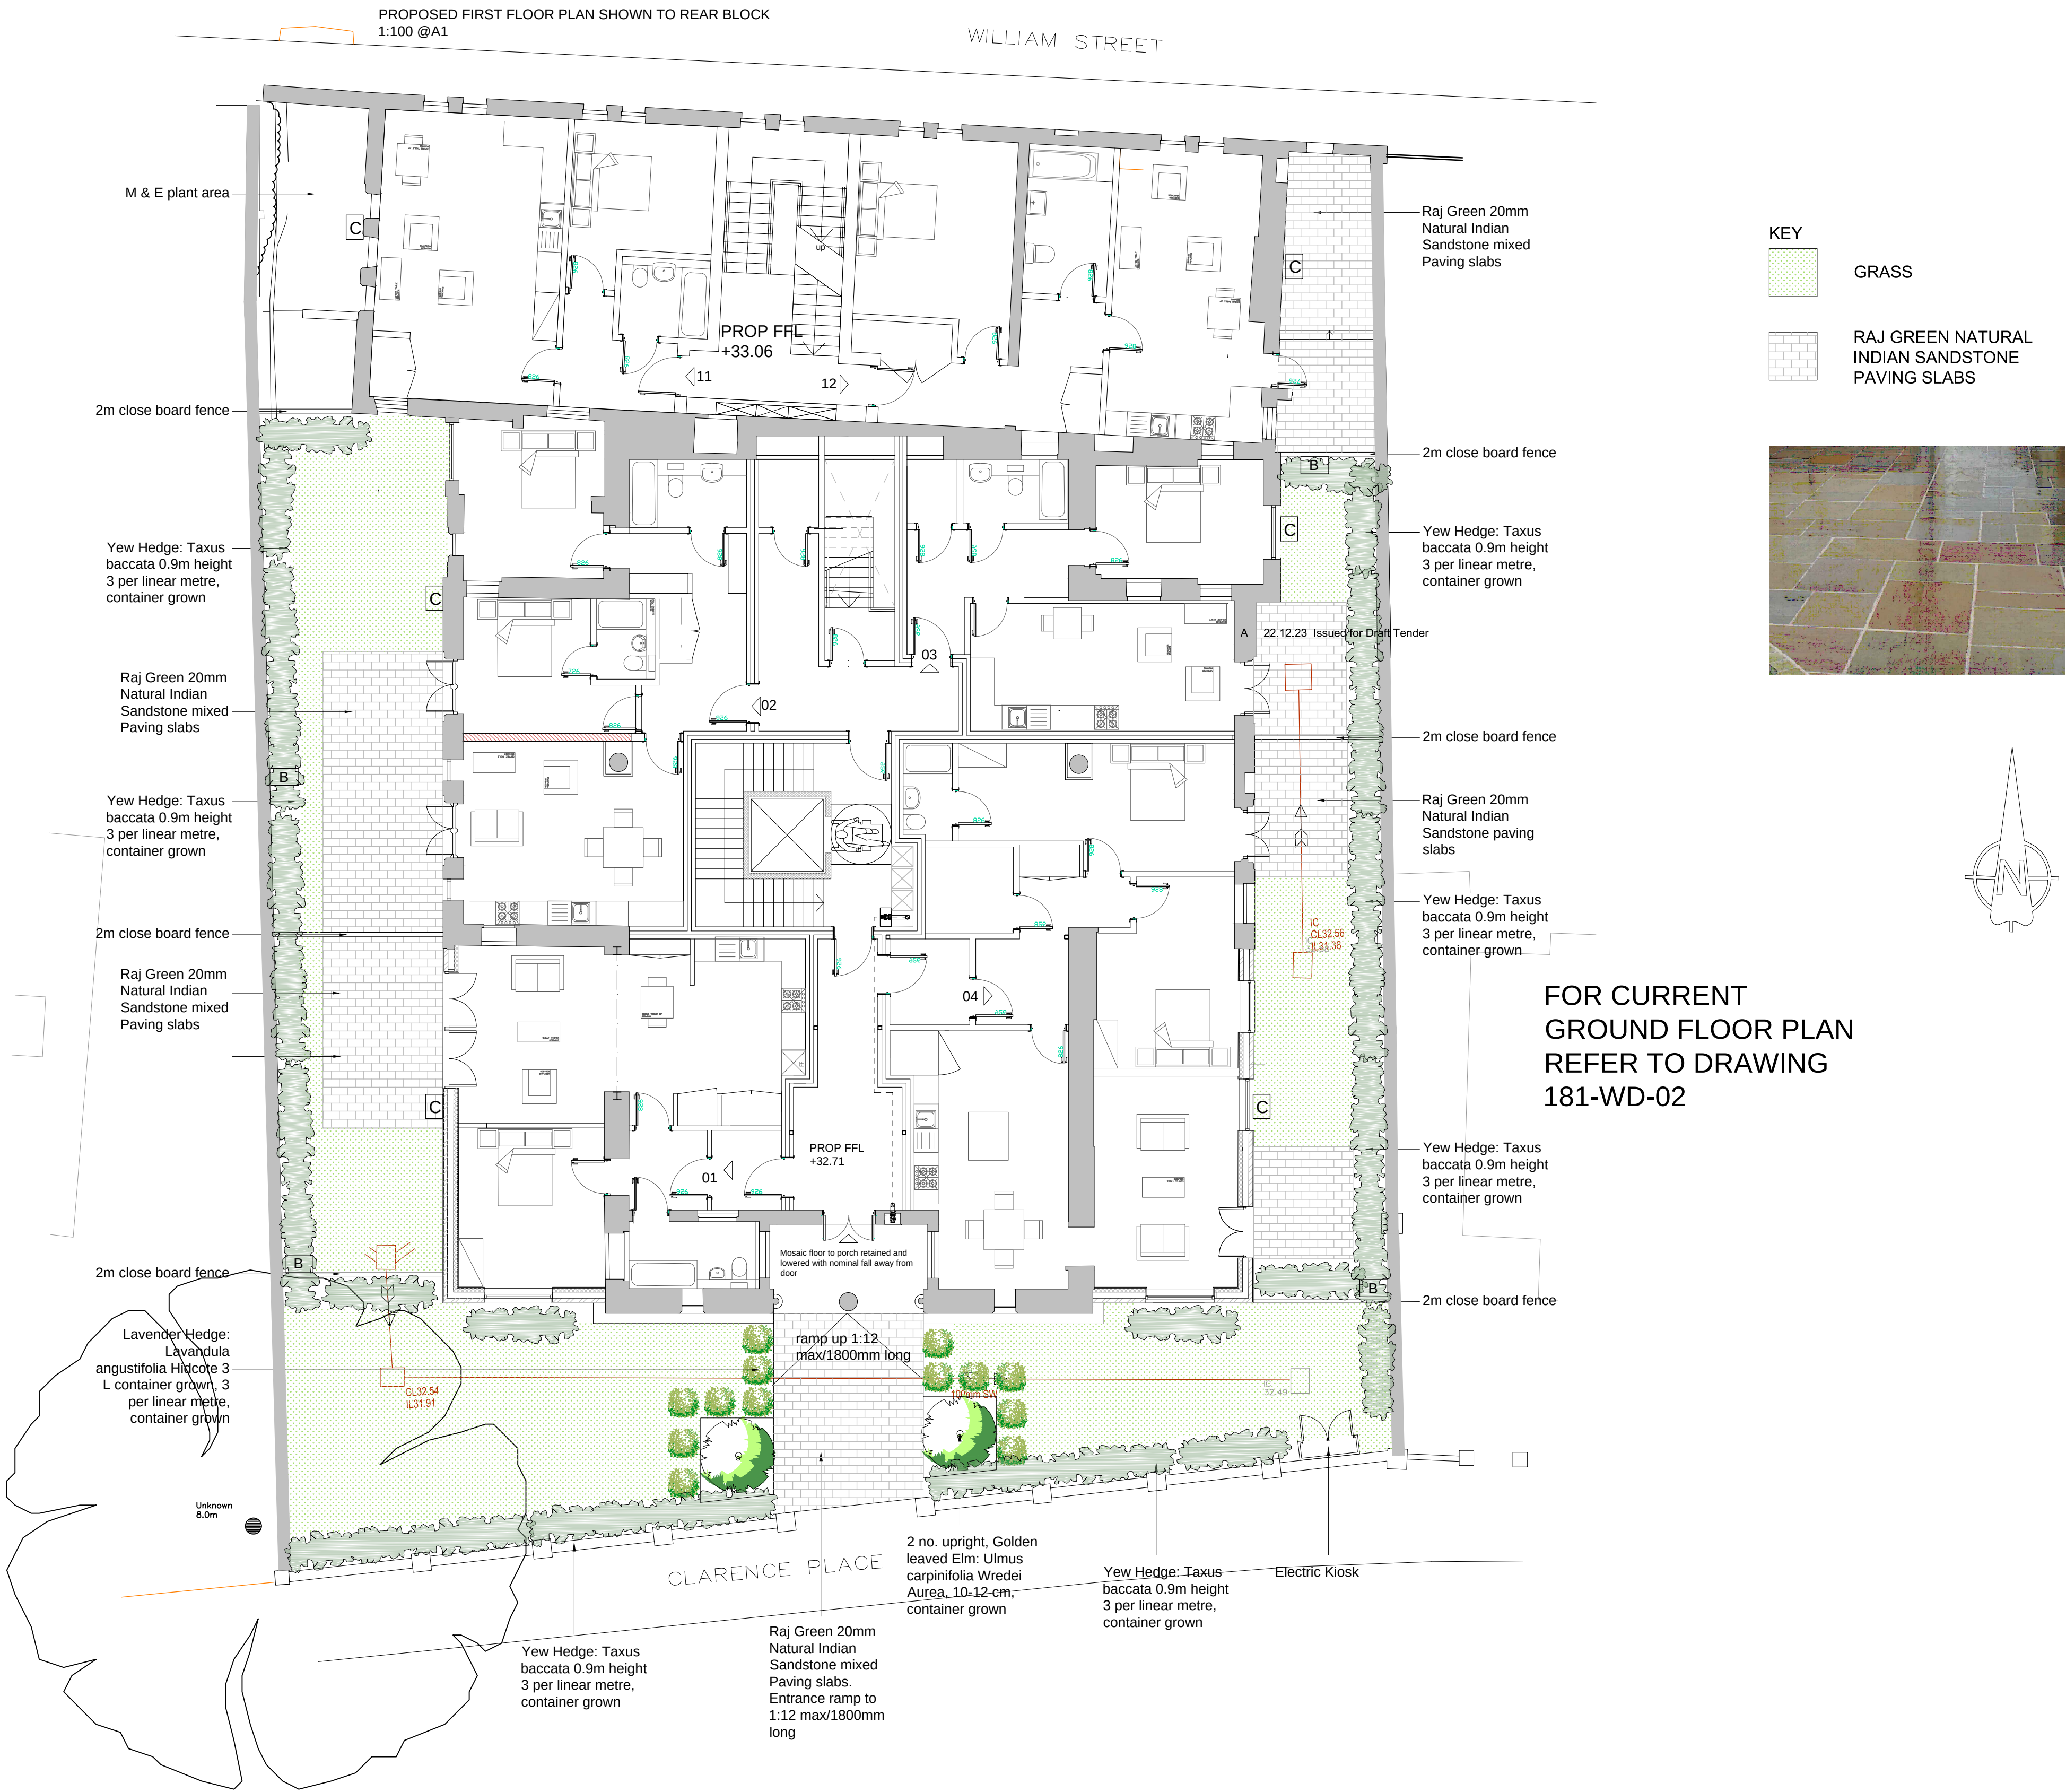

B 10.01.24 Biodiversity enhancements added
A 22.12.23 Streetscene omitted. Wall climbers omitted. Party wall information omitted.
Draft Tender issue

Rev	Date	Comments	Rev	Date	Comments
-----	------	----------	-----	------	----------

PLANNING

Client
Guru Nanak Darbar Gurdwara
Gravesend

Project
Sikh Temple Site
Clarence Place
Gravesend
DA12 1LD

Title
Landscape Plan

Project No.

181

Drawing No.
PD50

HASKINS
DESIGNS LTD.

The Civic Centre, St Mary's Road, Swanley, Kent, BR8 7BU.
Phone: 01322 479561 Mobile: 07802 182202
info@haskinsdesigns.co.uk Website: haskinsdesigns.co.uk

Scale
1:100 @ A1

Revision
B

Drawn
GH

Check
JH

Date
AUG 2023