
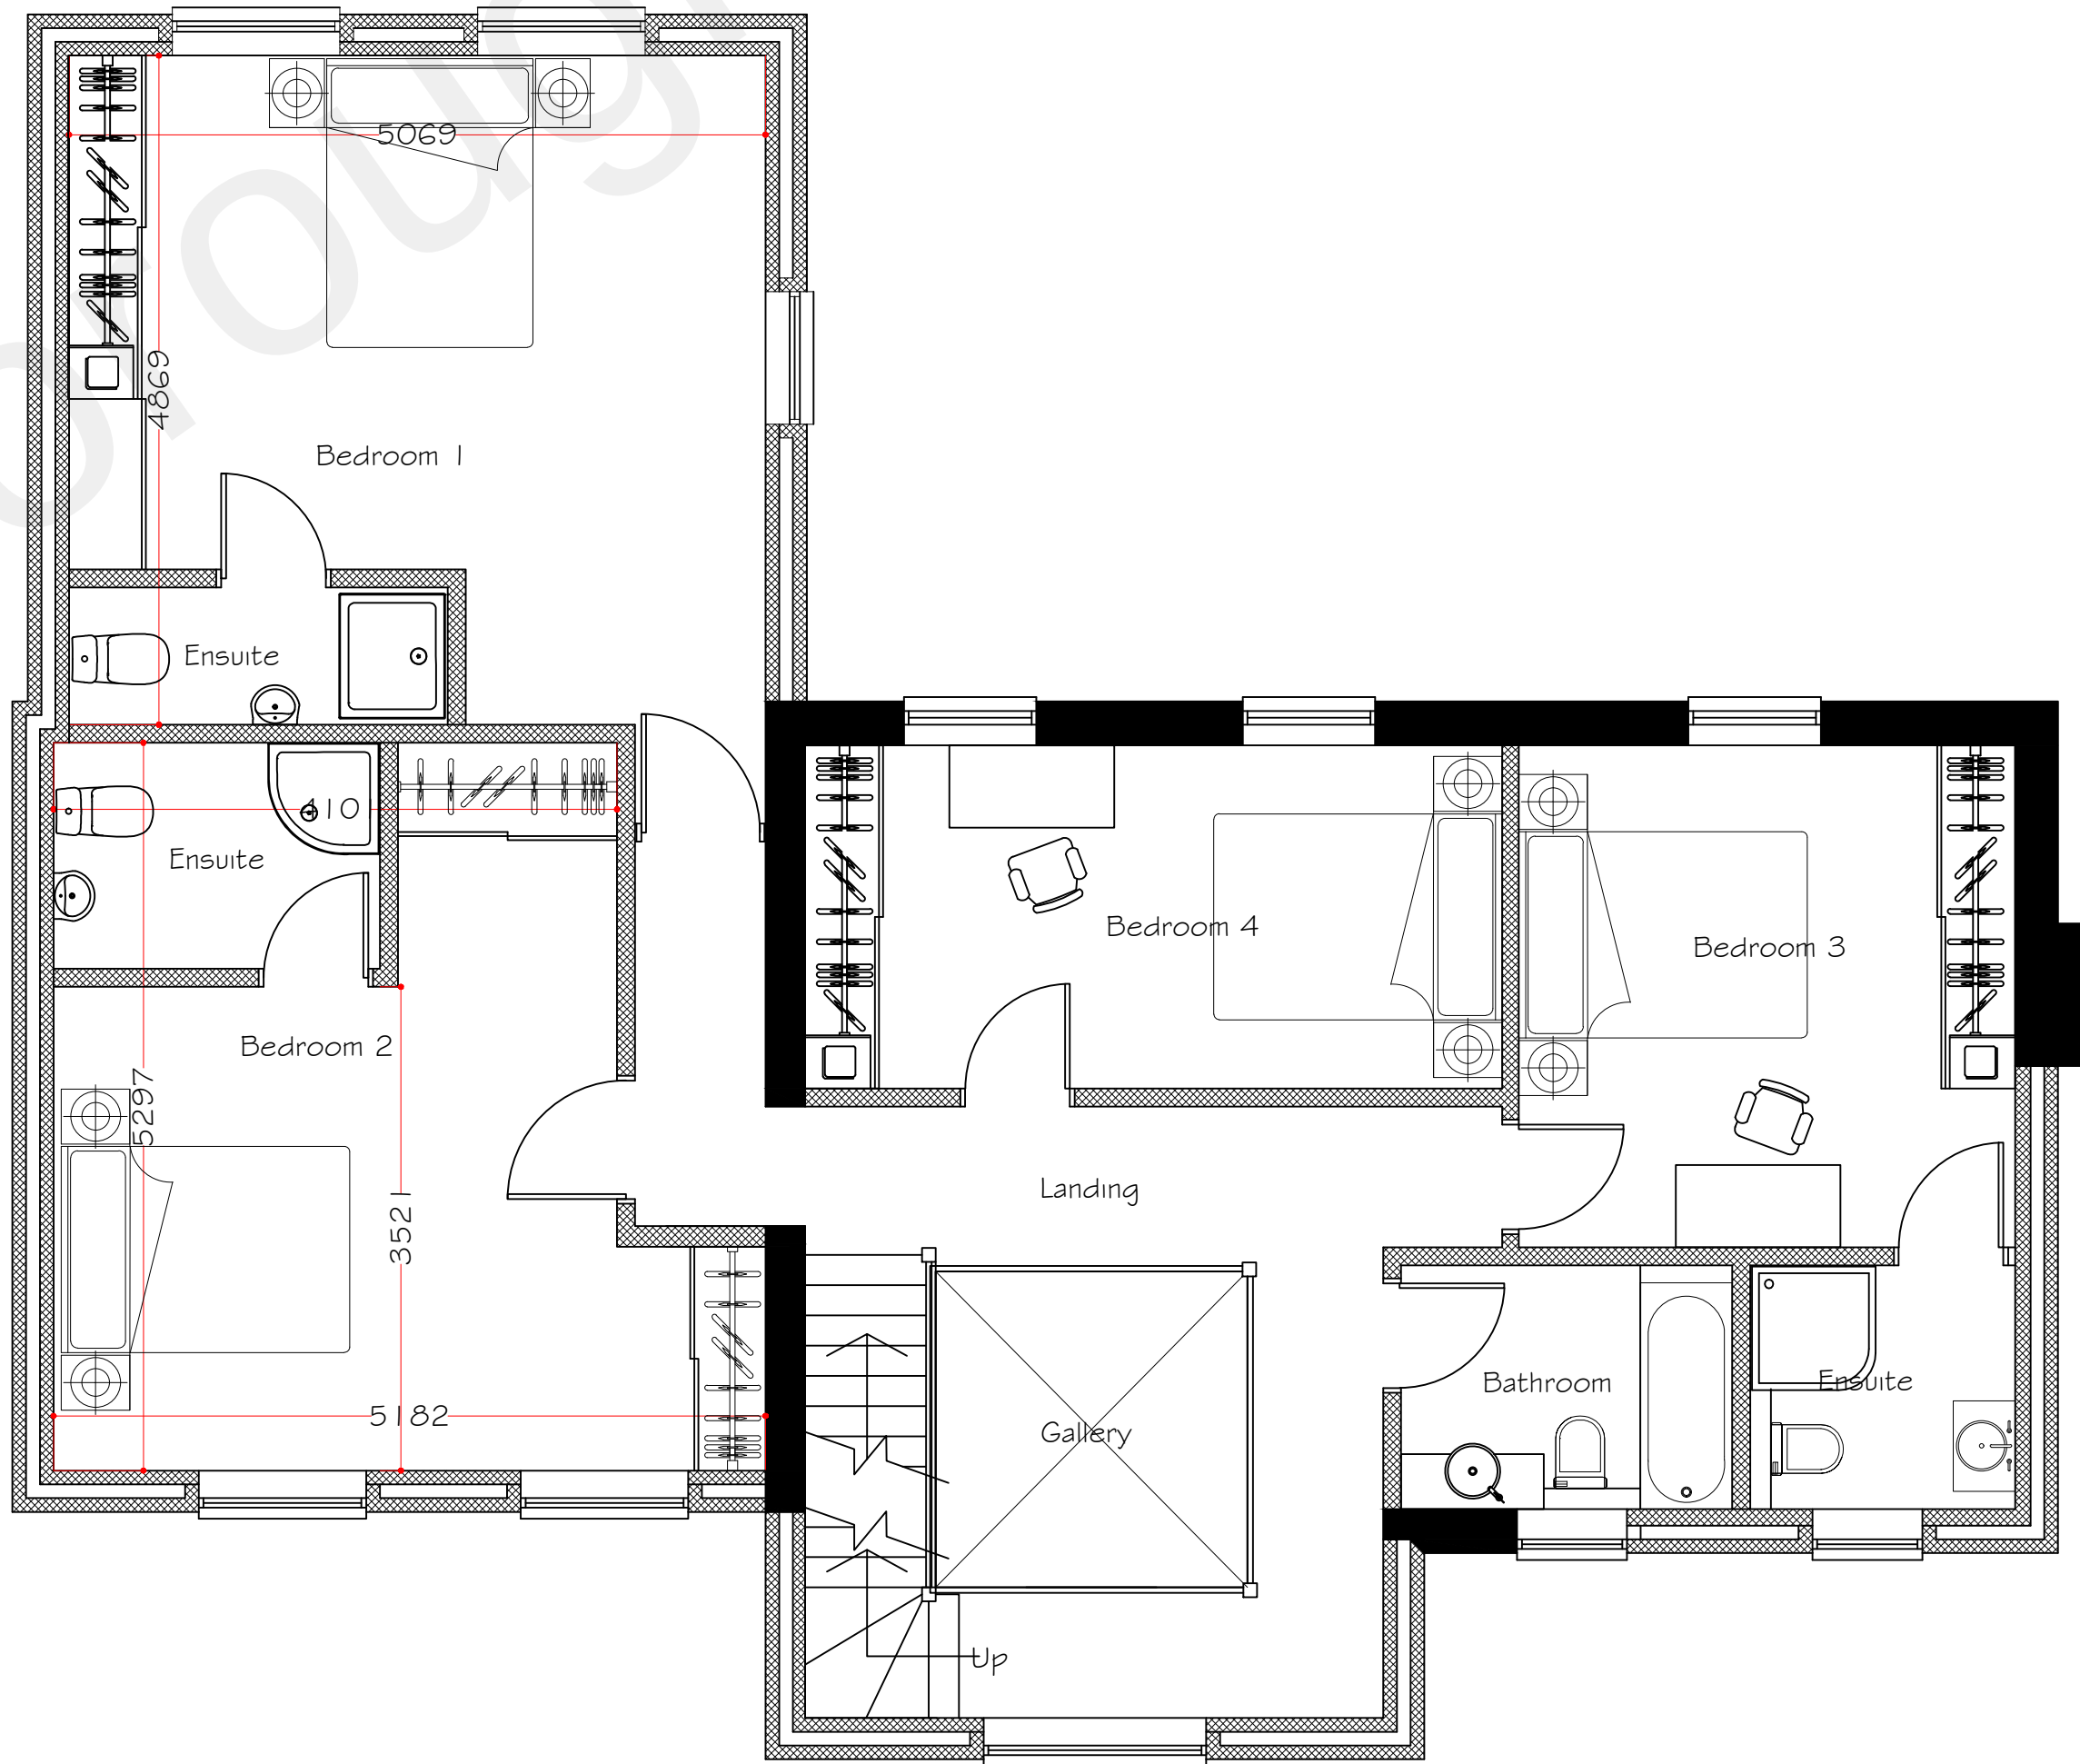
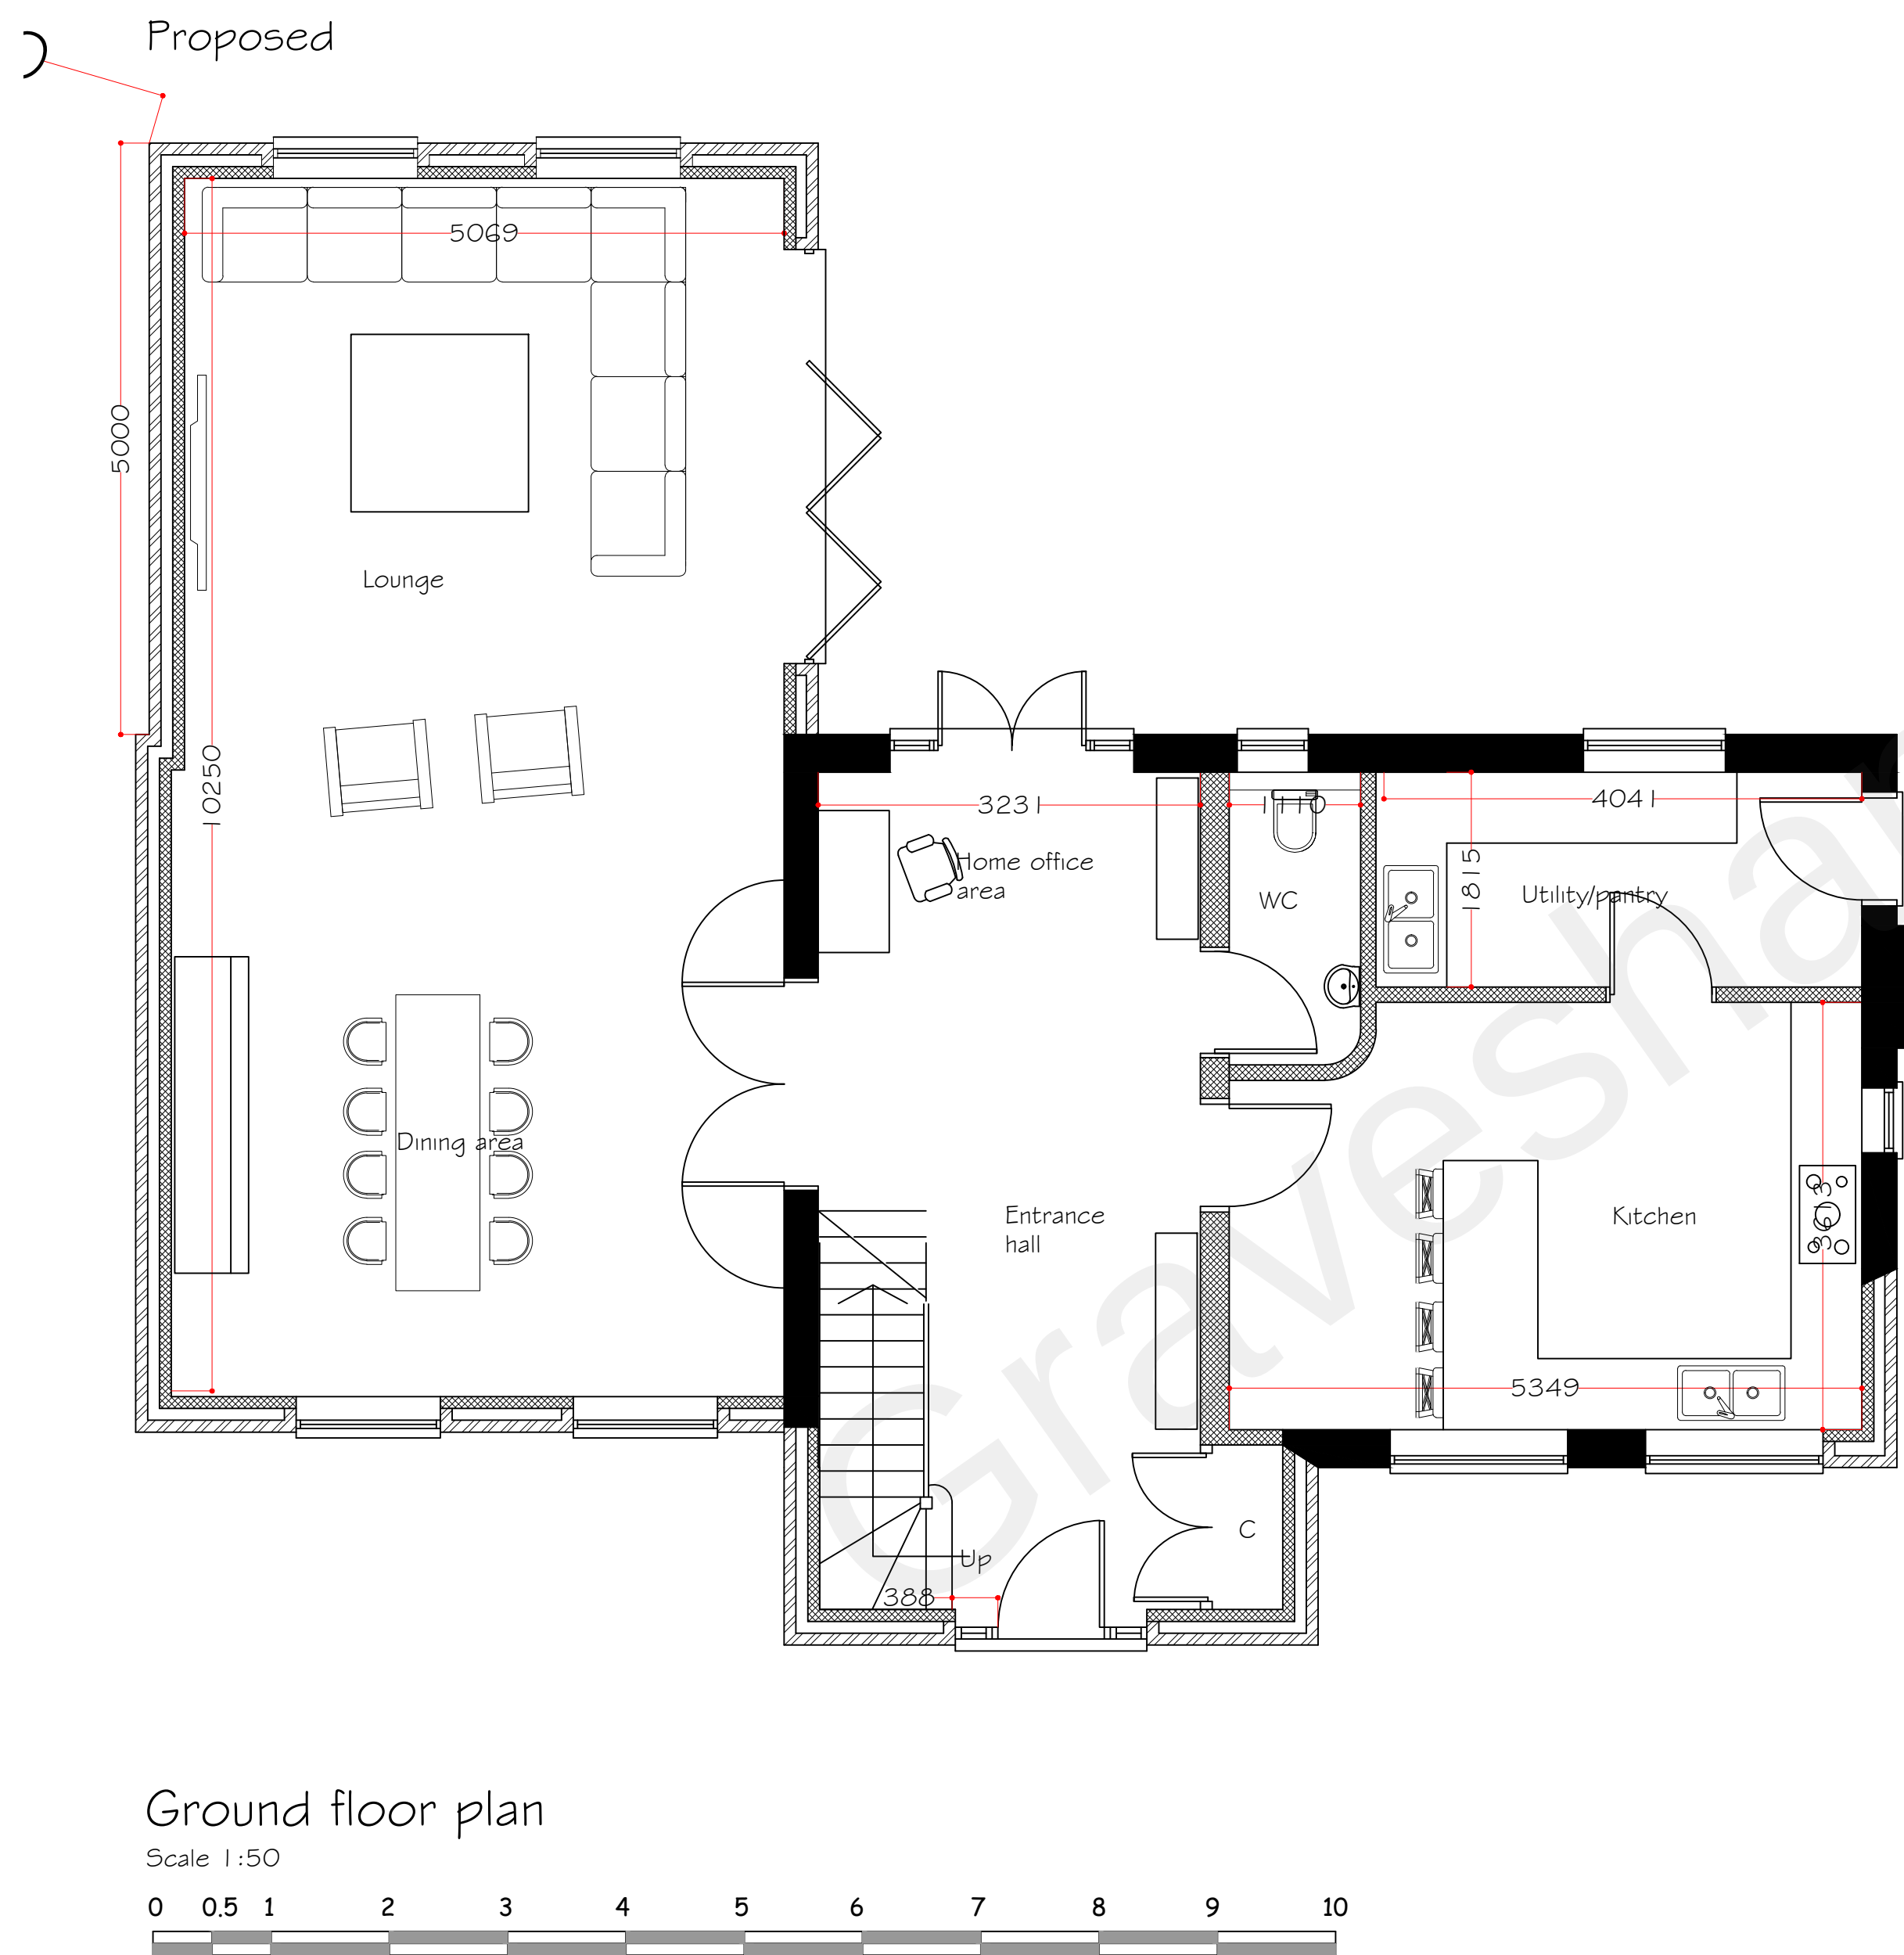


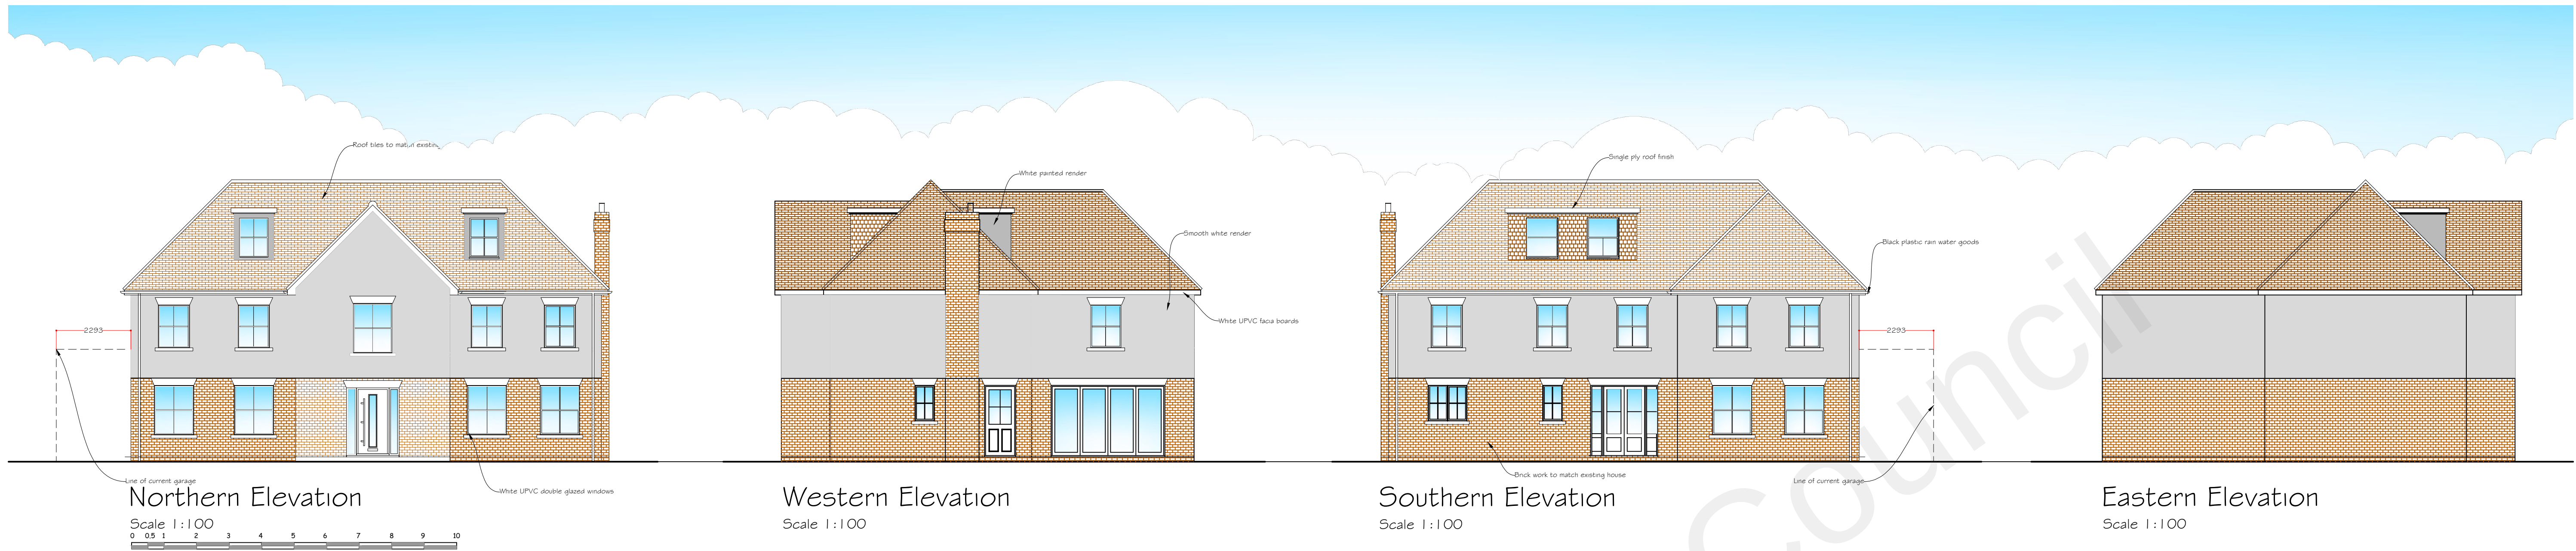

Synergy Planning & Property Consultants Ltd The Office The Lanchester Rochester Kent ME3 7NQW	
Client	Mrs D Baldacci
Address	Red Tiles Pear Tree Lane
Drawing title	Proposed plans and elevations
Scale	1:100/1:50
Date	August 2022
Drawn by	
Drawing No	22/384/02