



Existing

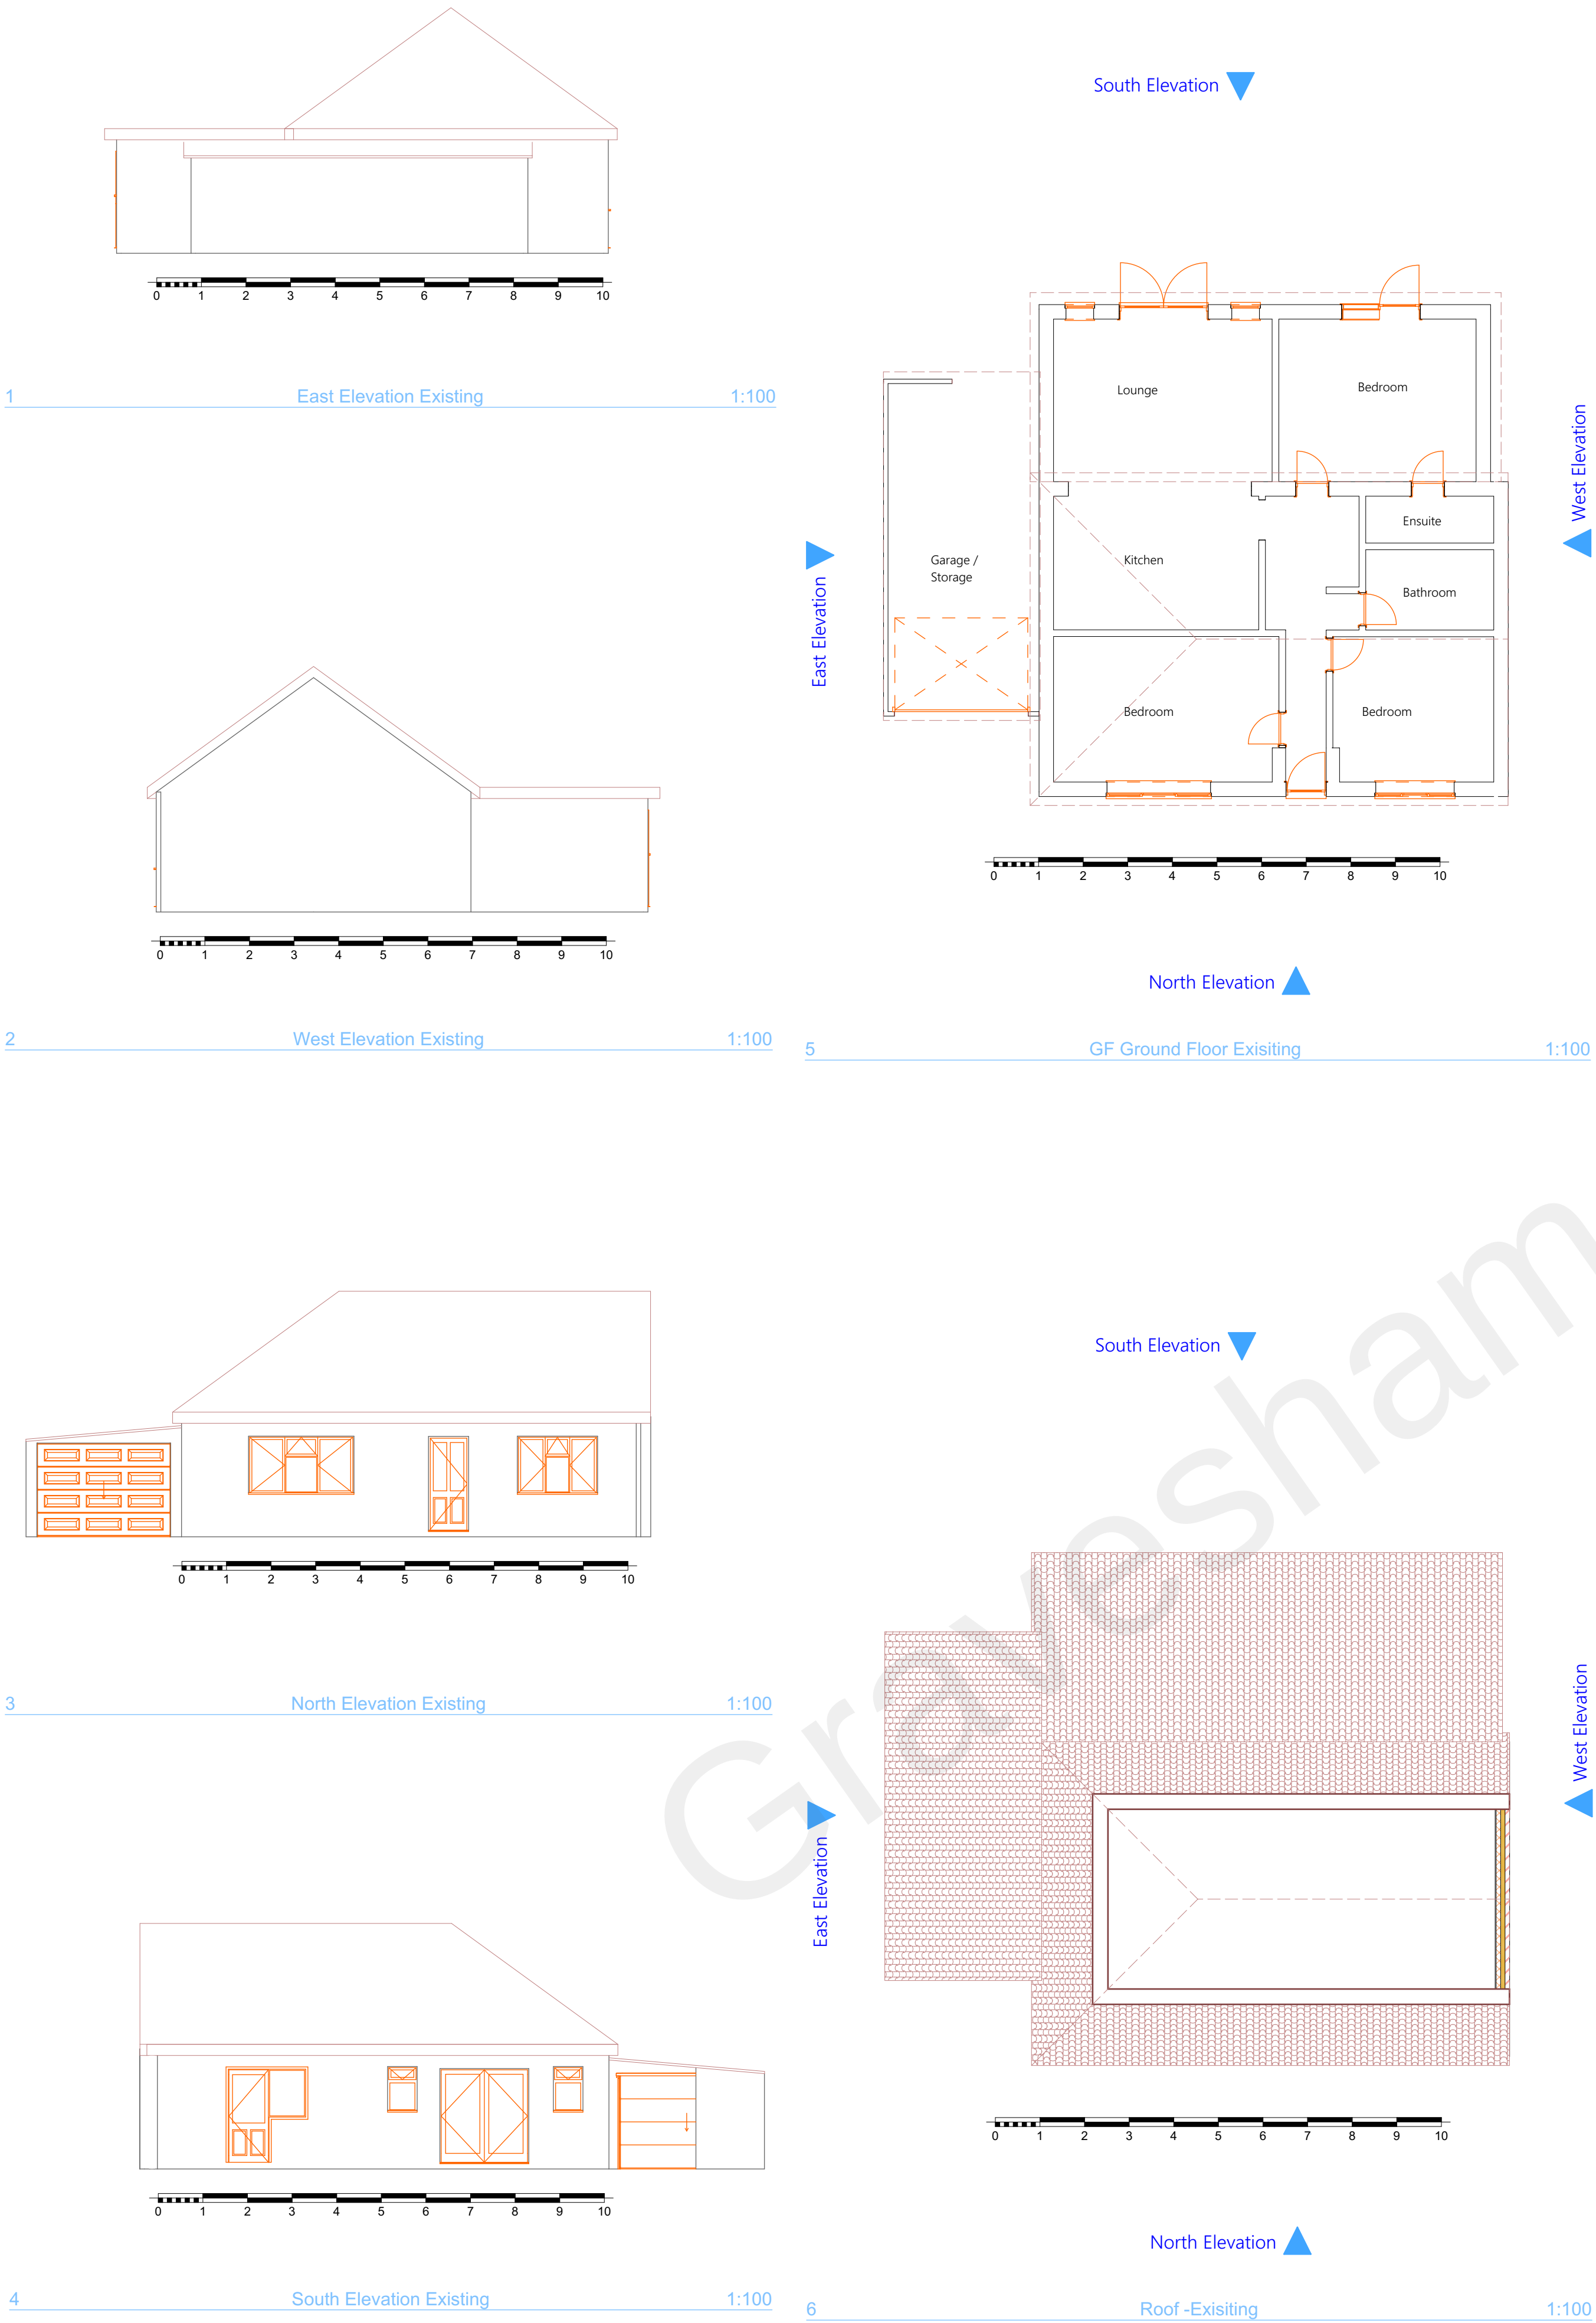

Proposed

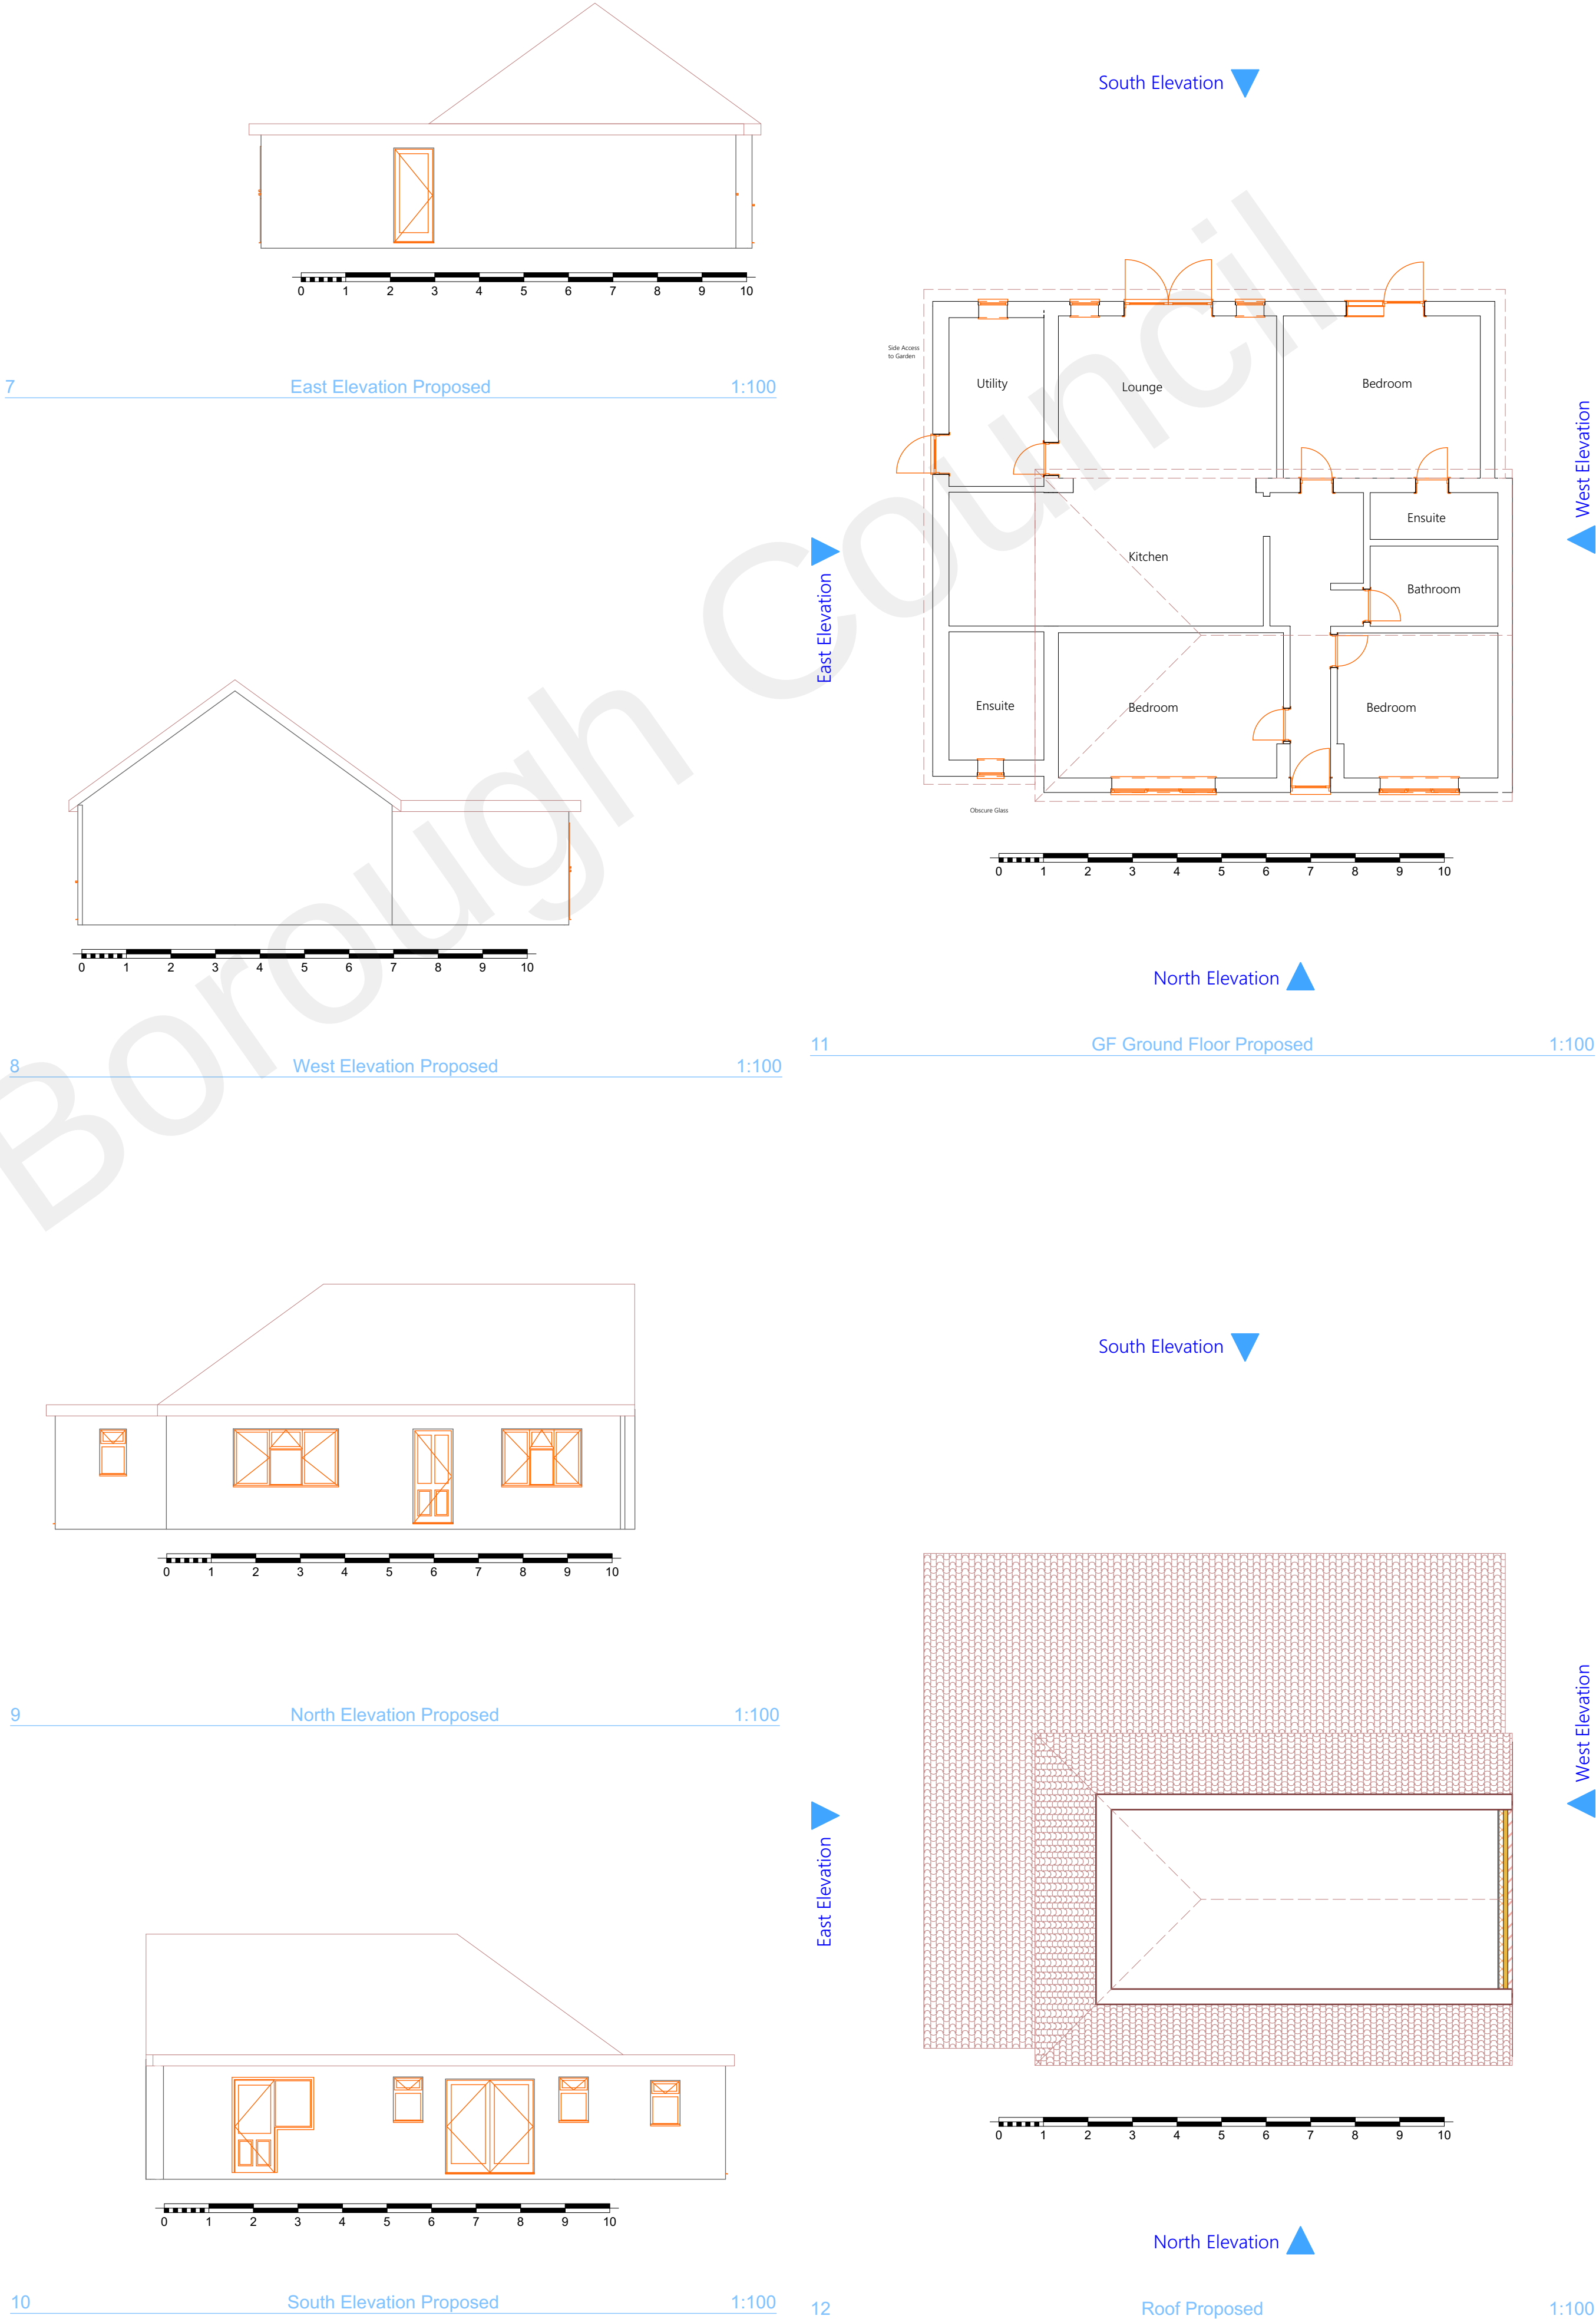

ARCHITECHNOLOGY.
DESIGN

This document and its design content is copyright ©. It shall be read in conjunction with all other associated project information including models, specifications, schedules and related consultants documents. Do not scale from documents. All dimensions to be checked on site. Immediately report any discrepancies, errors or omissions on this document to the Originator. If in doubt ASK.

Client Approval	Scales @ A1	Date
A - Approved	1:100	2022-10-17
B - Approved with Comments		
C - Do Not Use		

Layout Title	Plans
Architect	Architect
Project	Project

Architect: 179 Edwin Road Rainham, Kent ME8 0AH
Tel: 07957 350204
info@architecttechnology.design

Project: 14 Martins Close - Adrian Austin - ME3 7HE - SR SSE

Status: Planning Application #2

Site Address: 14 Martins Close Higham Kent ME3 7HE

Drawing Number	project	originator	zone	level	type	role	number	rev
Layout ID	02							