


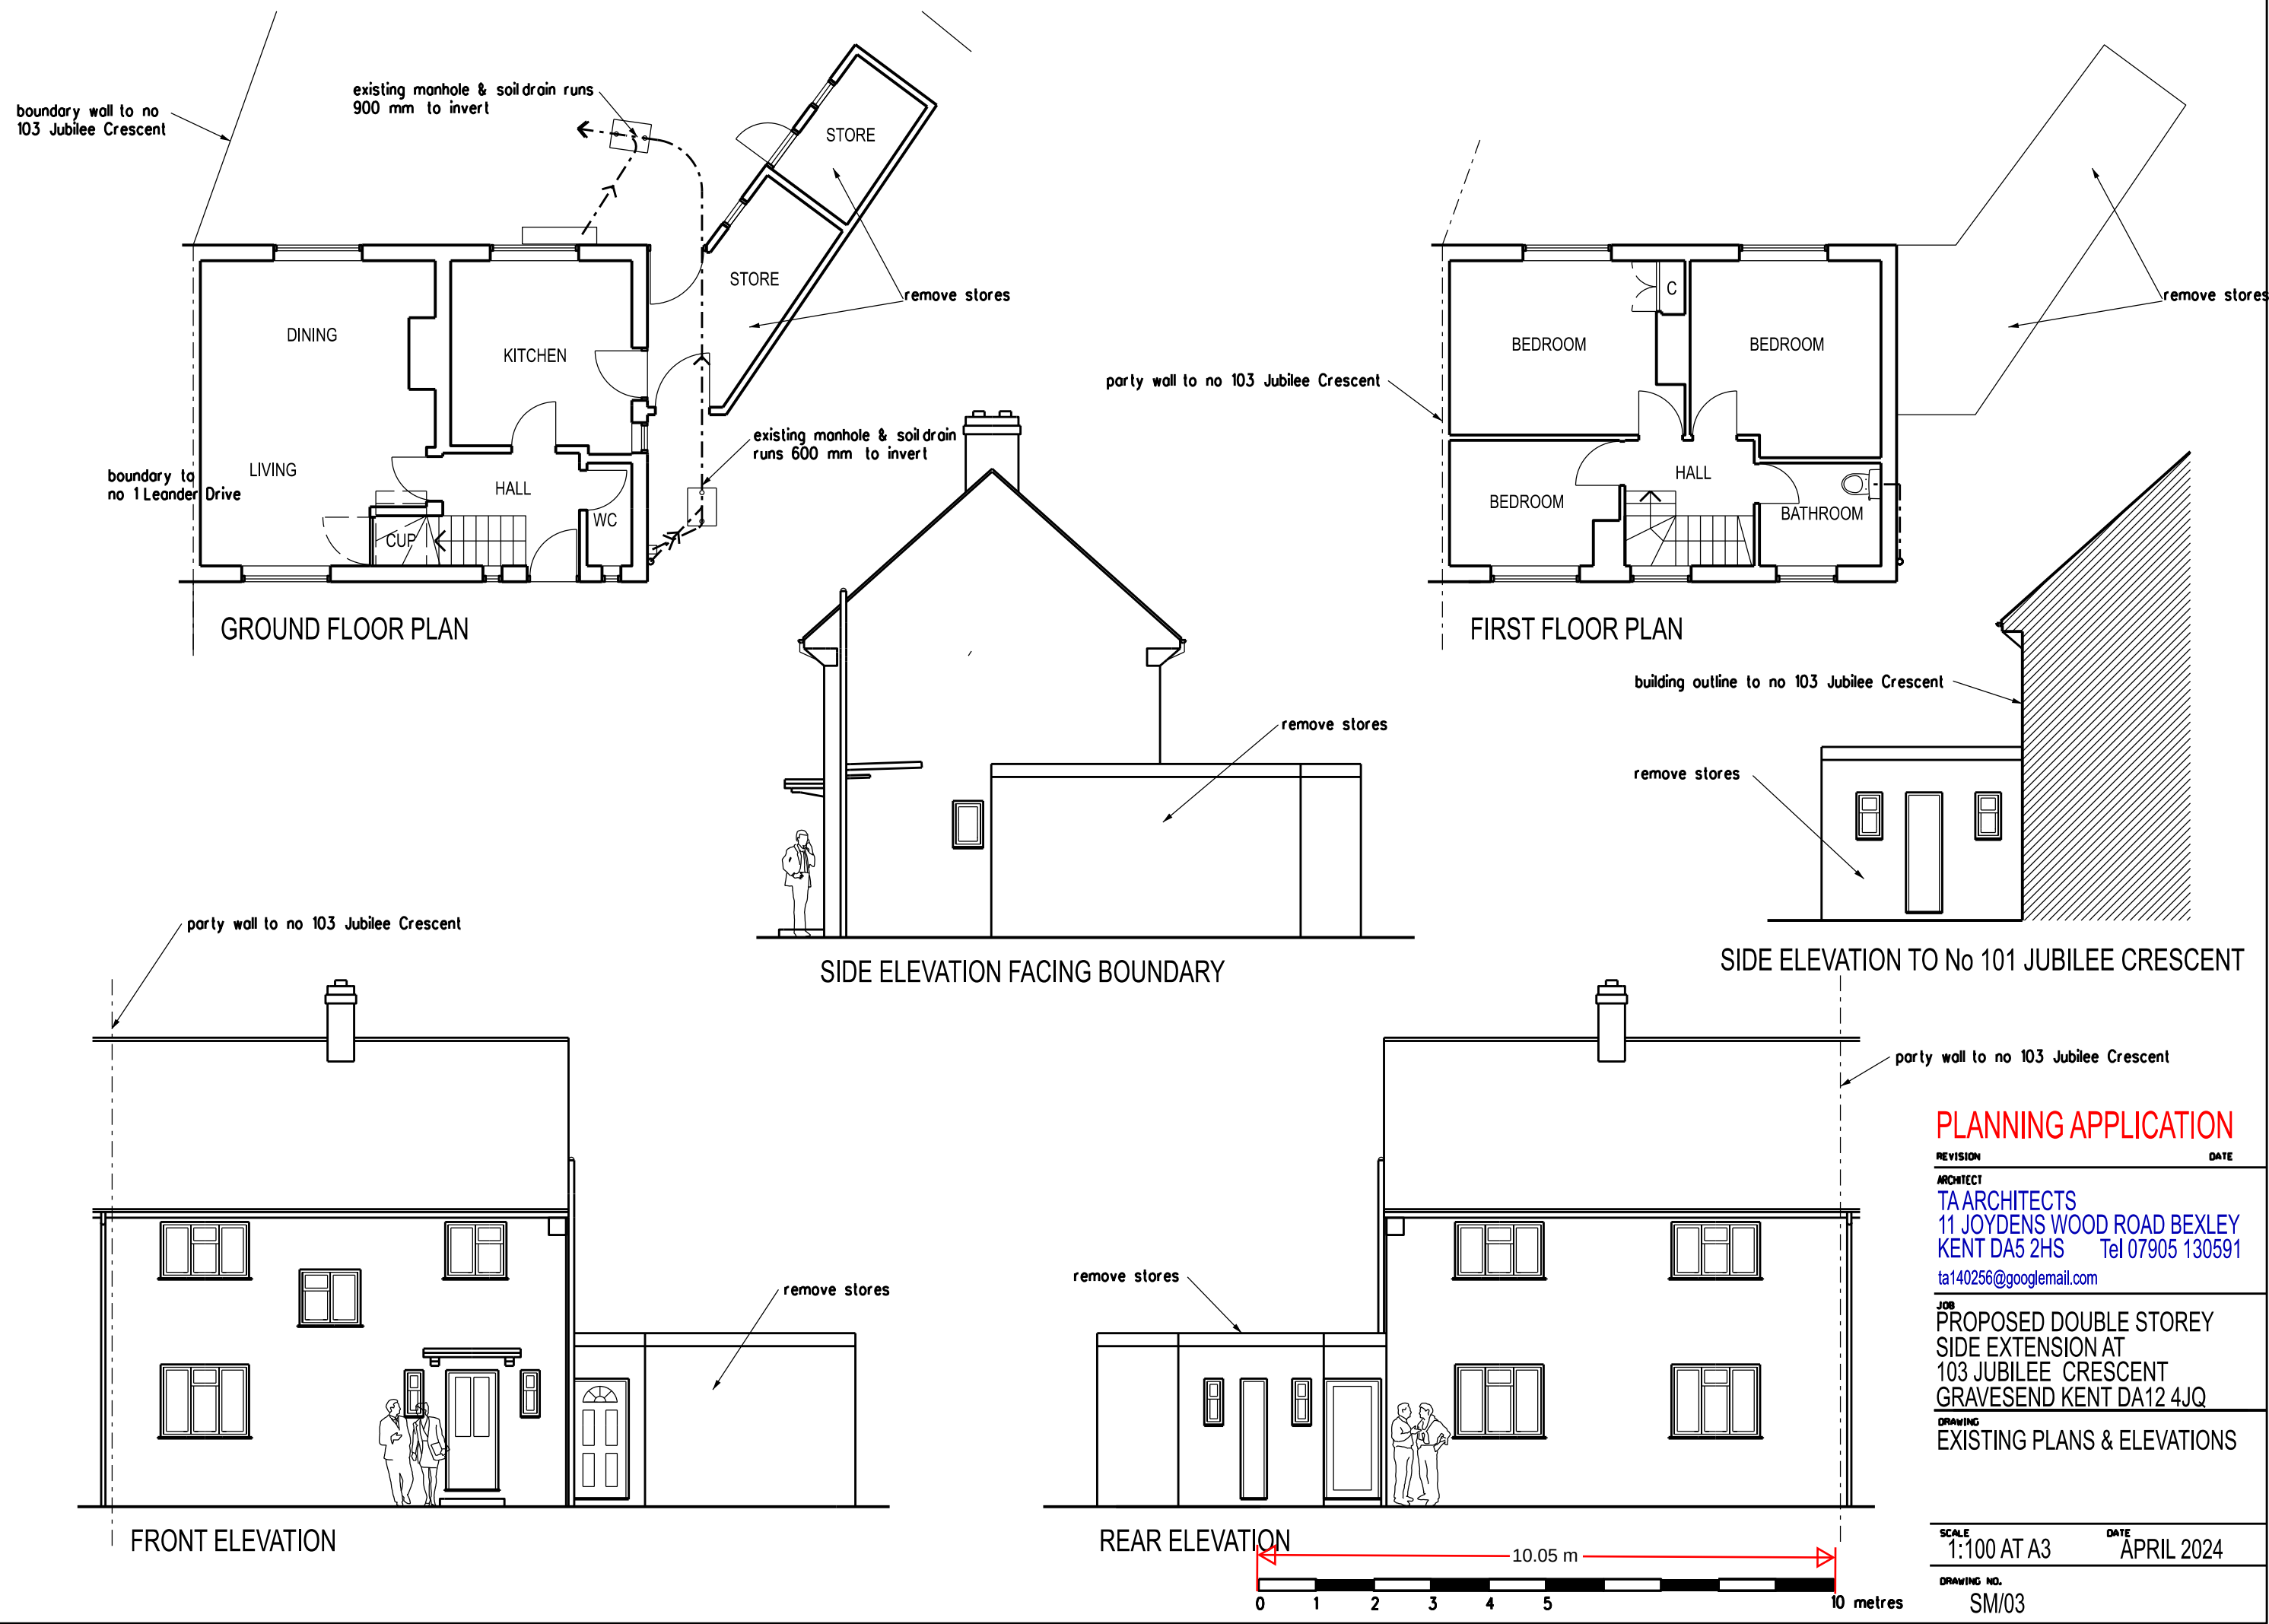

PLANNING APPLICATION

REVISION	DATE
ARCHITECT	
TA ARCHITECTS	
11 JOYDENS WOOD ROAD BEXLEY	
KENT DA5 2HS Tel 07905 130591	
ta140256@googlemail.com	
JOB	
PROPOSED DOUBLE STOREY	
SIDE EXTENSION AT	
103 JUBILEE CRESCENT	
GRAVESEND KENT DA12 4JQ	
DRAWING	
EXISTING PLANS & ELEVATIONS	
SCALE	DATE
1:100 AT A3	APRIL 2024
DRAWING NO.	
SM/03	