


Echo Lodge, 29 Parrock Road, Gravesend, DA12 1QE


Appendix 3 Drawings

4Wood Joinery

Large Drawings with Setting Out

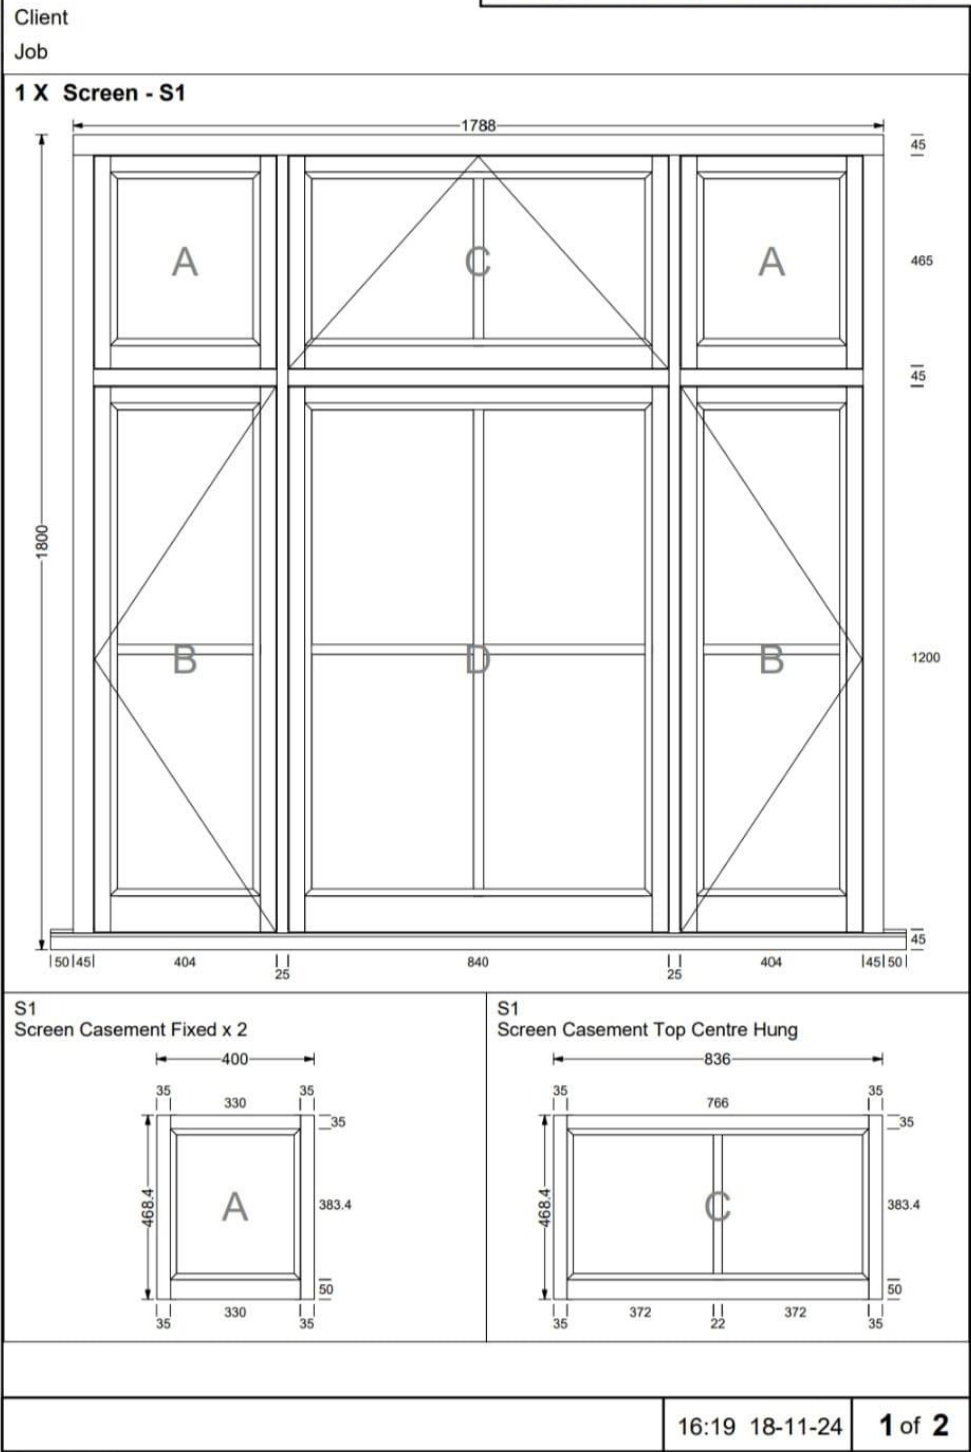

S1
Screen Casement Right Hung, Screen Casement
Left Hung

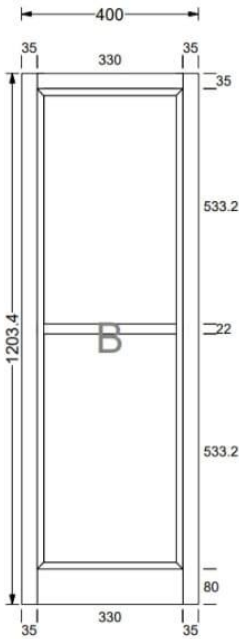

S1
Screen Casement Fixed

