




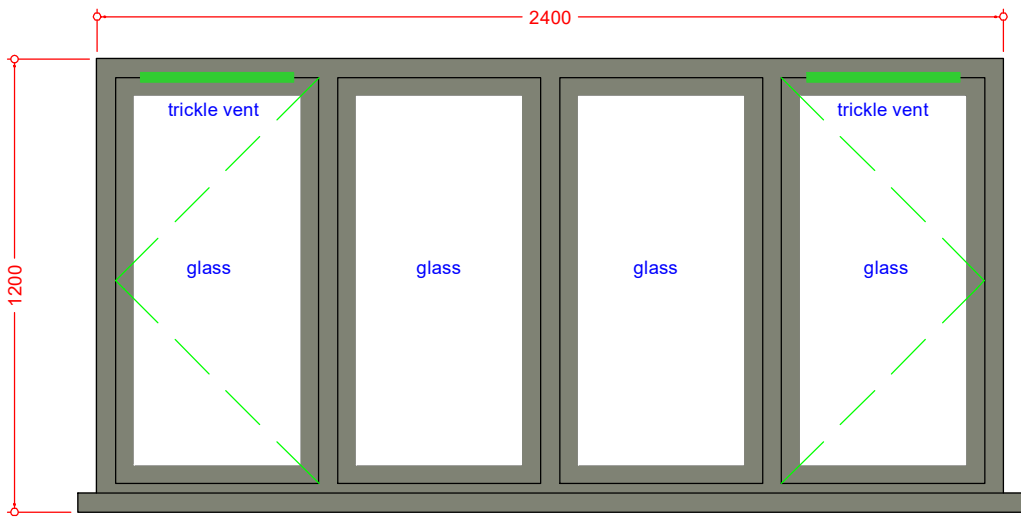


bedroom 3 window

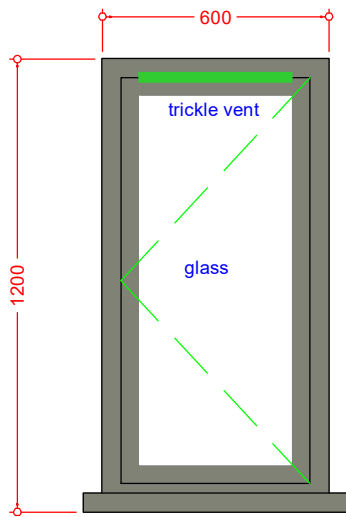

hall window 1

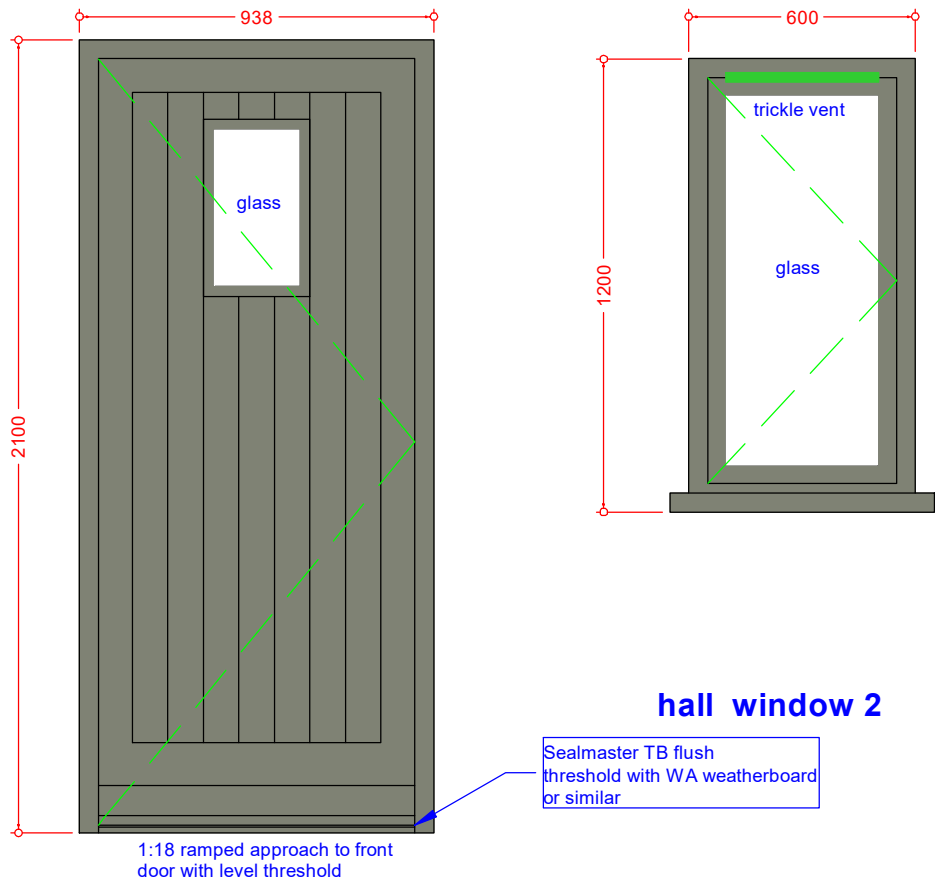

hall window 2

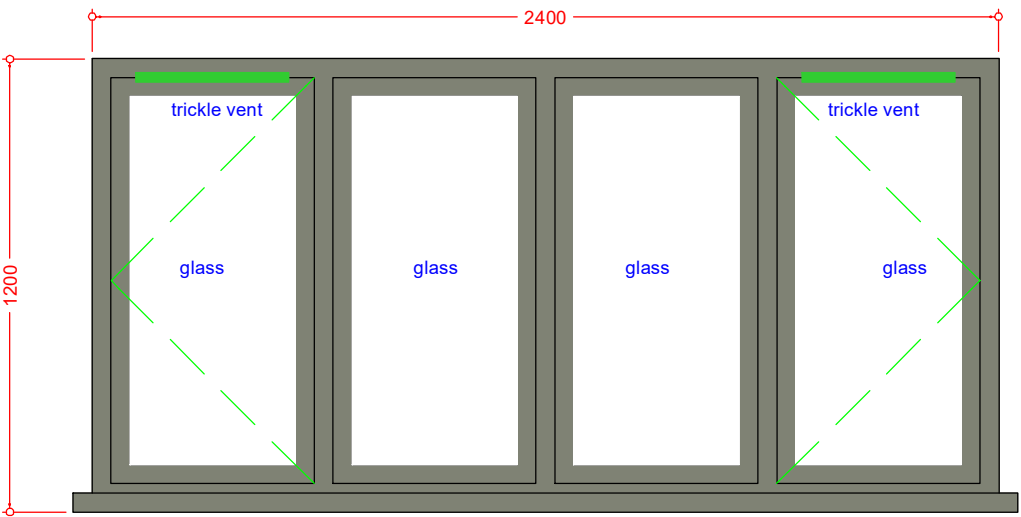

bedroom 2 window




The RGB values for RAL9001 Cream are 233, 224, 210 and the HEX code is #E9E0D2. The LRV for RAL9001 Cream is 75.14.

front (west) elevation


Windows	Velfac or similar composite windows with the external aluminium coloured RAL 7033 (cement grey) and the internal timber finished in RAL 9001 (cream white).
Entrance Door	Composite construction with the external aluminium coloured RAL 7033 (cement grey) and the internal timber finished in RAL 9001 (cream white). Design as approved elevations.
Utility Room Door	Composite construction. 2XGG pattern.
Bifold Doors	Solarlux Combiline or similar Bi-fold Doors with the external aluminium coloured RAL 7033 (cement grey) and the internal timber finished in RAL 9001 (cream white).




front door

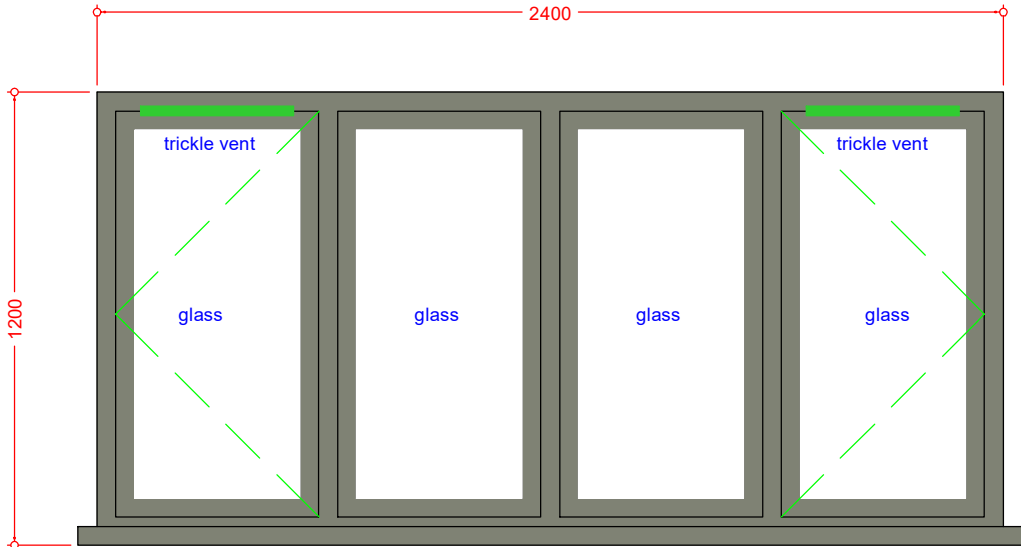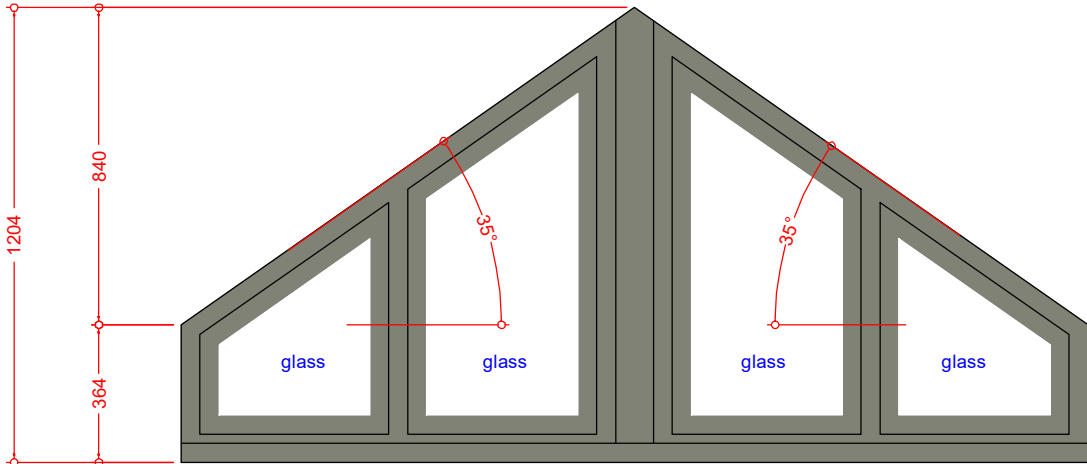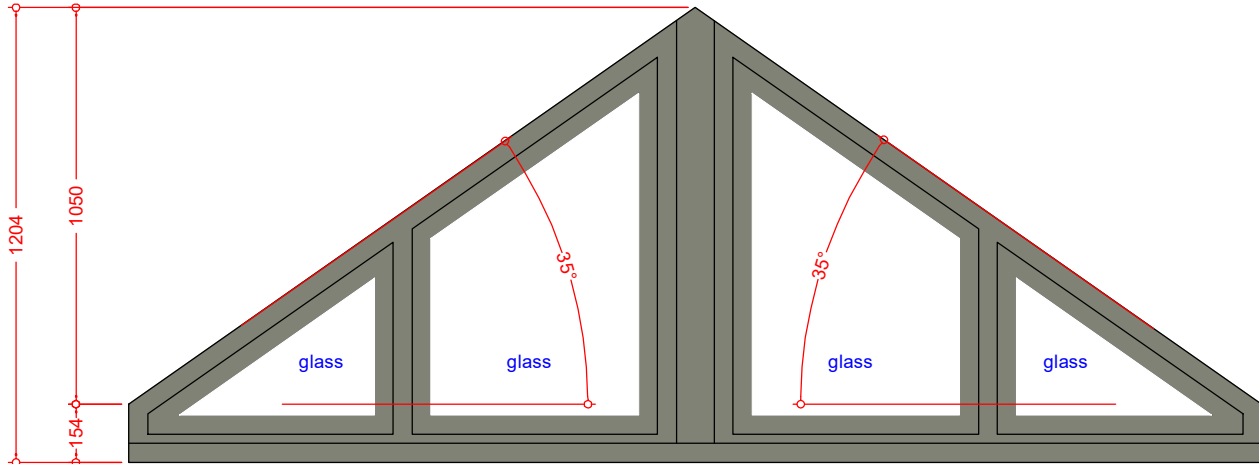

bedroom 1 window

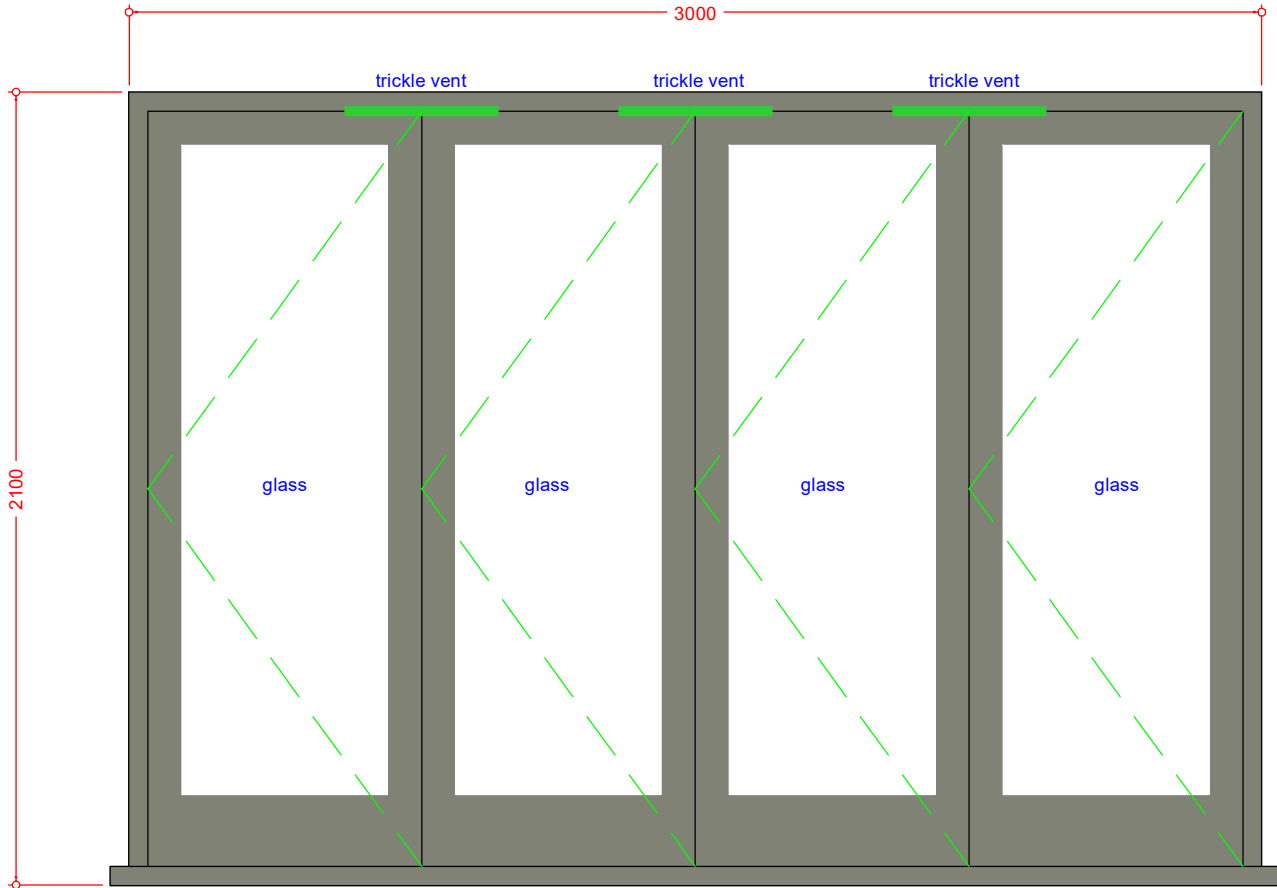


living room window & bifold doors

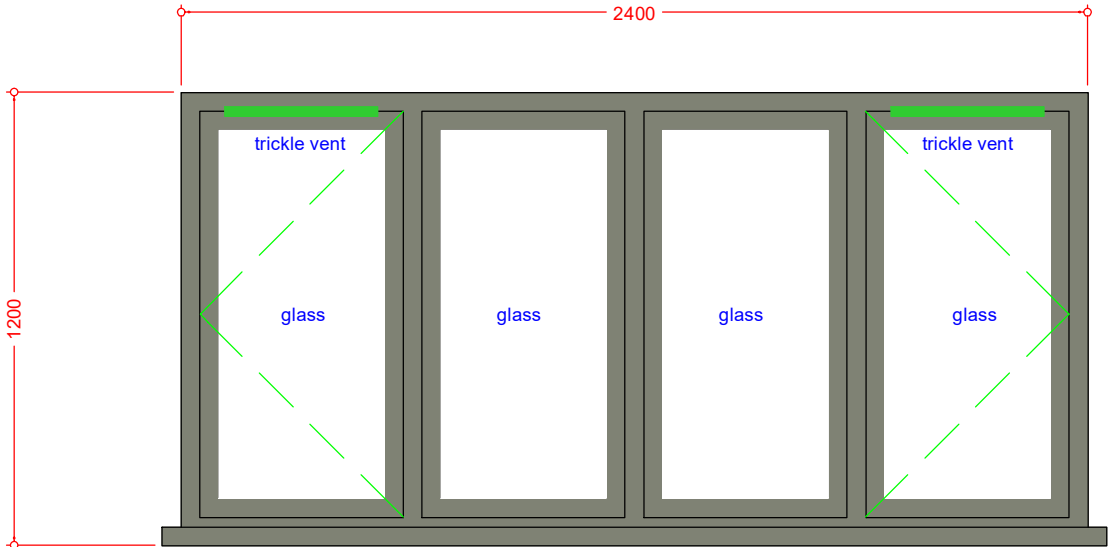

dining room windows

rear (east) elevation

Actual window sizes 10mm less to allow for building in. Measurements are to be checked on site for accuracy.

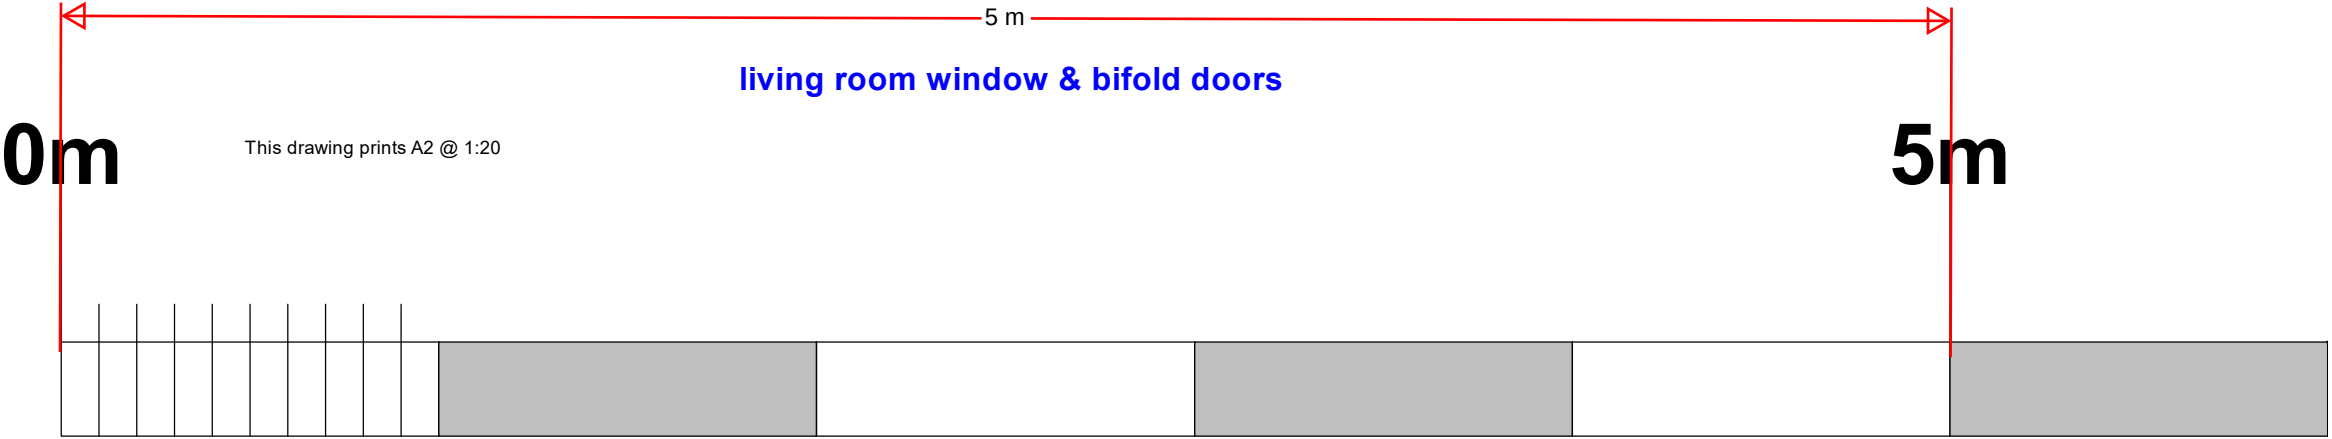

SCHEME / SHEET		
Proposed Replacement Dwelling Nutfield Farm, Priestwood Road, Harvel, Meopham, Kent, DA13 0DA: Mr & Mrs Stephen Church Proposed Dwelling Window & External Door Elevations 01		
SCALE	DATE	DRAWING NUMBER
1:20	April 2024	539/D01
© This drawing remains the property of the Architect and may not be reproduced in whole or part without his written permission.		
JEREMY S. ISHERWOOD B. Sc. (hons), B. Arch. (Wales), R.I.B.A. Chartered Architect 34 Chalky Bank, Gravesend, Kent, DA11 7NY Telephone / Fax: 01474-533793		