


NOTE
THIS DRAWING IS THE COPYRIGHT OF BARRON EDWARDS ARCHITECTS LTD AND MAY NOT BE COPIED, ALTERED OR REPRODUCED IN ANY FORM, OR PASSED TO A THIRD PARTY WITHOUT THE WRITTEN CONSENT OF BARRON EDWARDS ARCHITECTS LTD. DIMENSIONS SHOULD BE CHECKED AND VERIFIED ON SITE AND ANY DISCREPANCIES SHOULD BE REPORTED TO THE ARCHITECT. USE FIGURED DIMENSIONS ONLY. *IF IN DOUBT ASK FOR CONFIRMATION.*

BREWHOUSE YARD

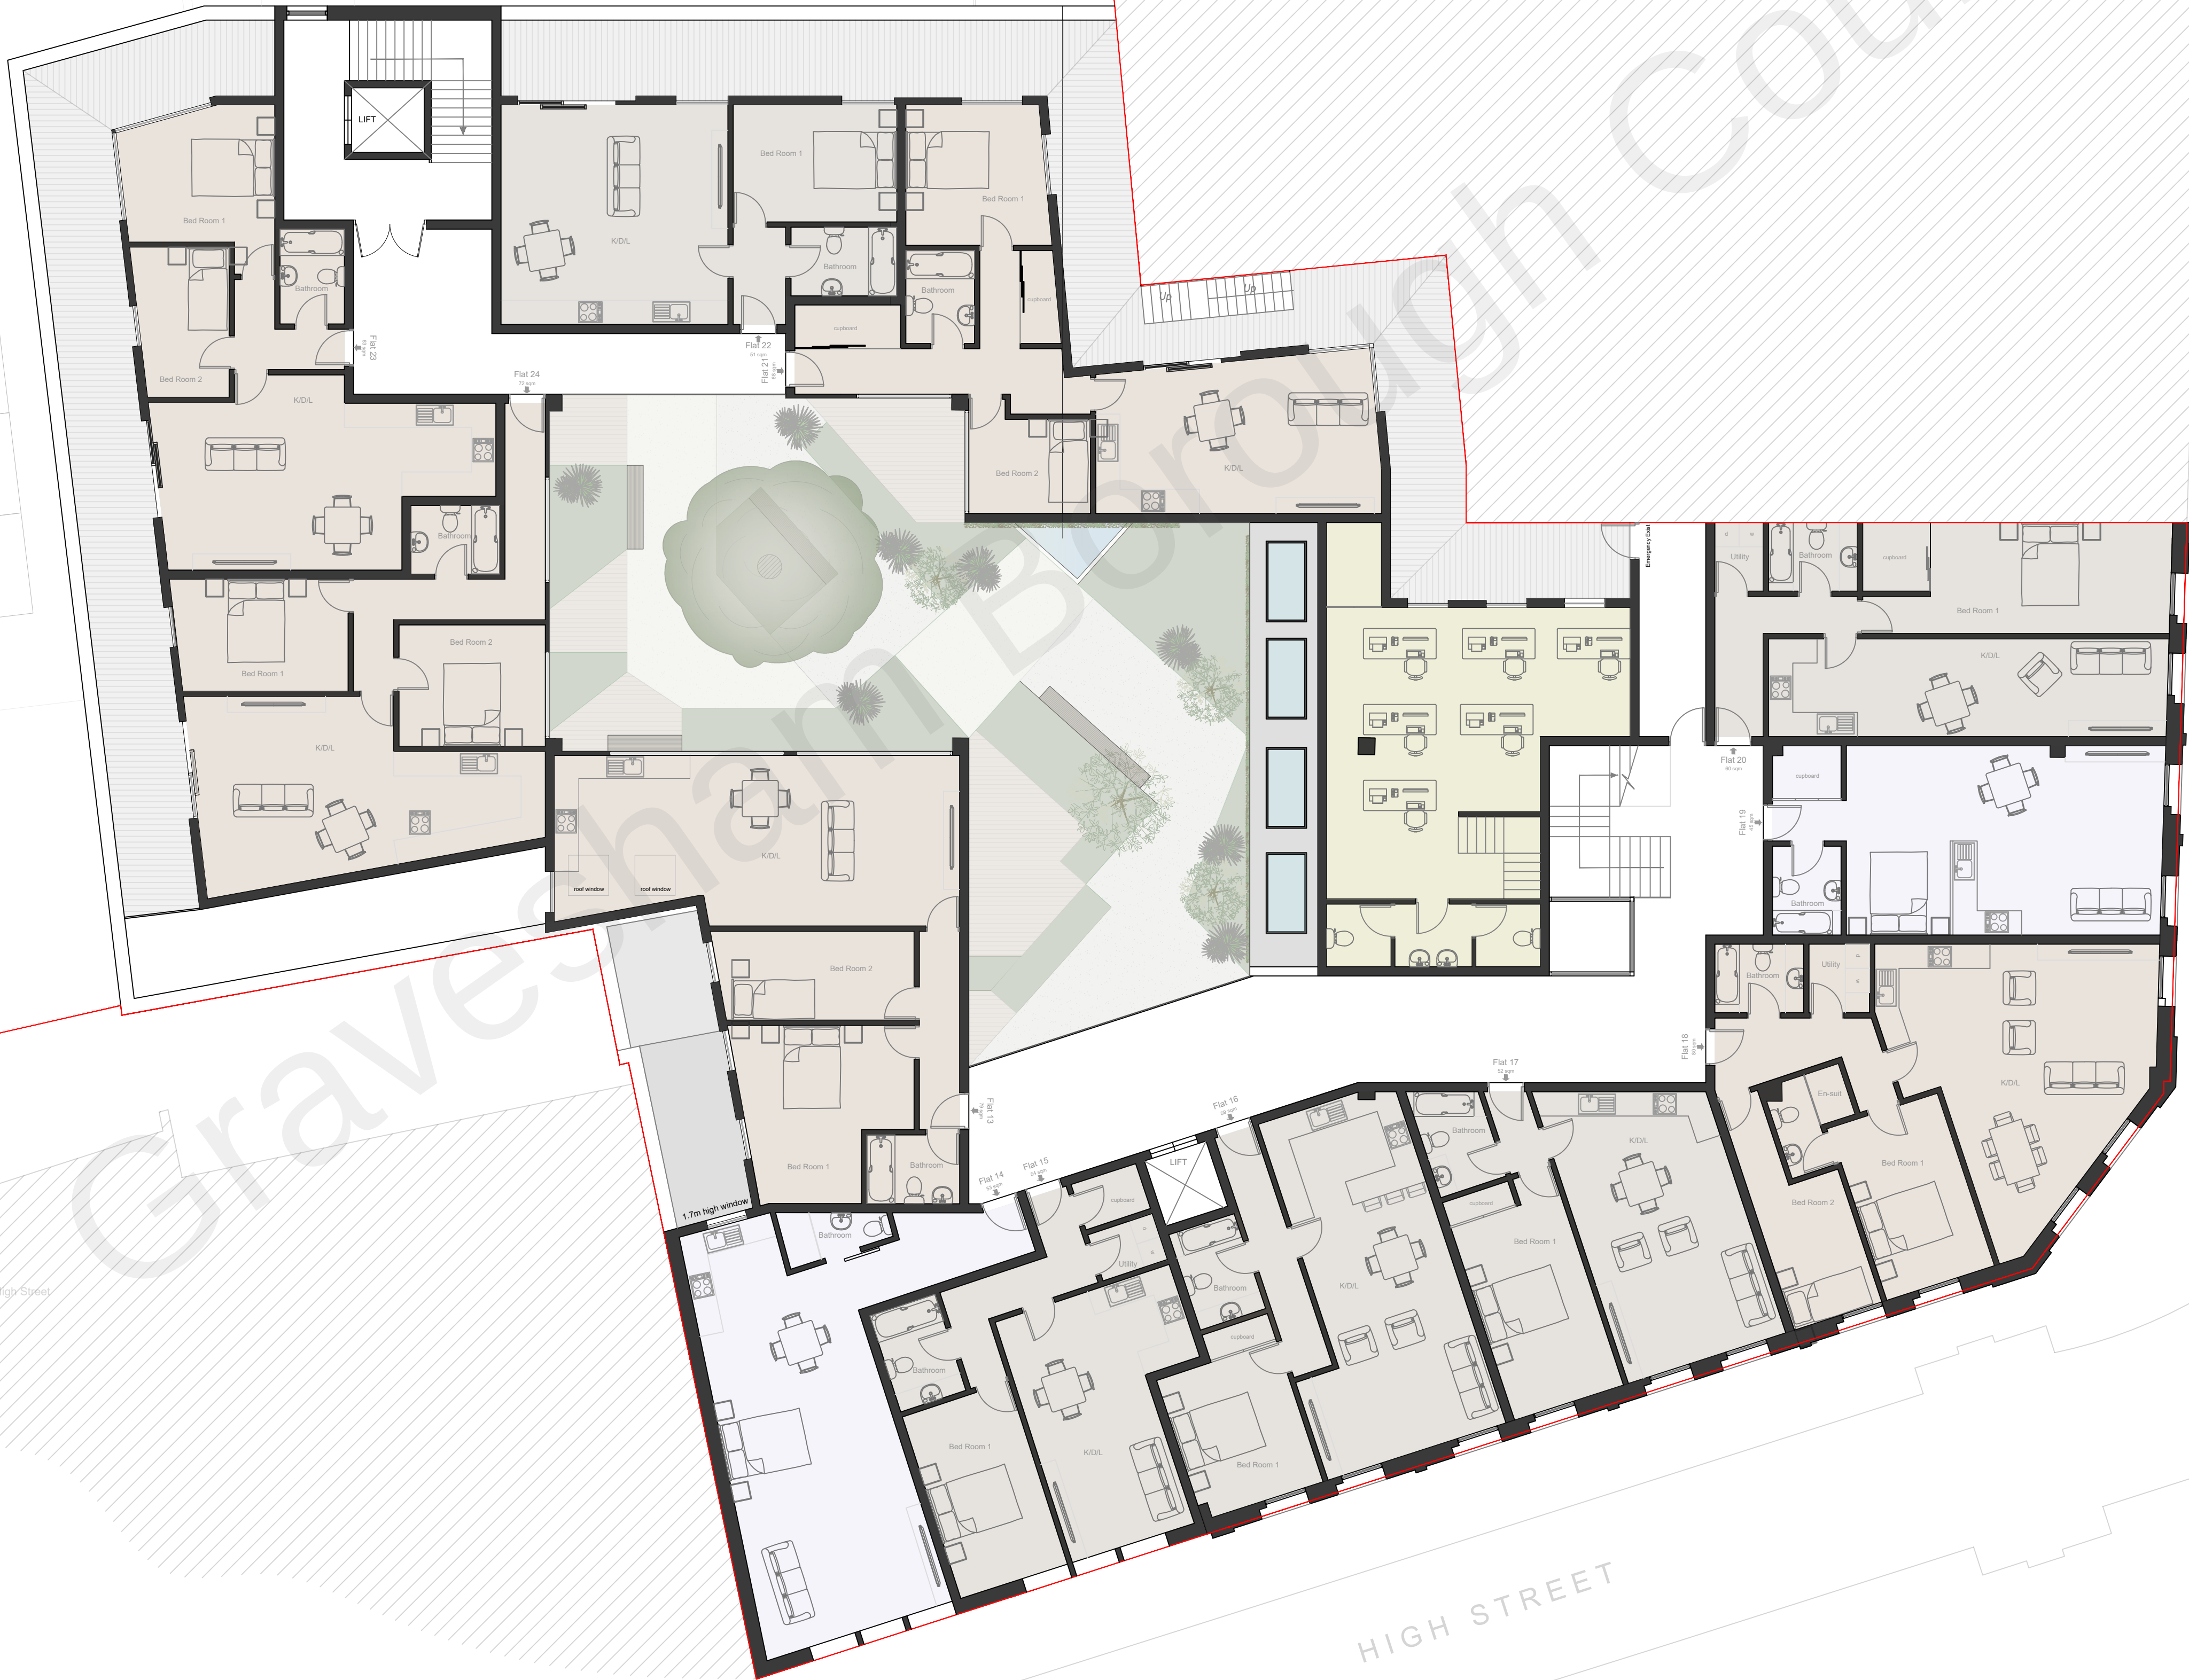

REV.	DESCRIPTION	DRAWN	DATE

REVISIONS

Issued for
PLANNING

SITE ADDRESS

I-2 KING STREET
GRAVESEND
KENT
DA12 2EB

CLIENT

I-2 KING STREET
GRAVESEND
KENT
DA12 2EB

SCALE	SHEET SIZE	DRAWN	DATE
I-100	A1	SR	23-09-21

DRAWING TITLE
PROPOSED SECOND FLOOR

DRAWING NUMBER	REVISION
KS1/2-A-P6	-



39 Wrotham Road,
Gravesend, Kent DA11 0PN

t: 01474 247787

w: <http://barronedwards.co.uk>
e: info@barronedwards.co.uk