


ARTIFICIAL GRASS PITCH (AGP) PROPOSAL

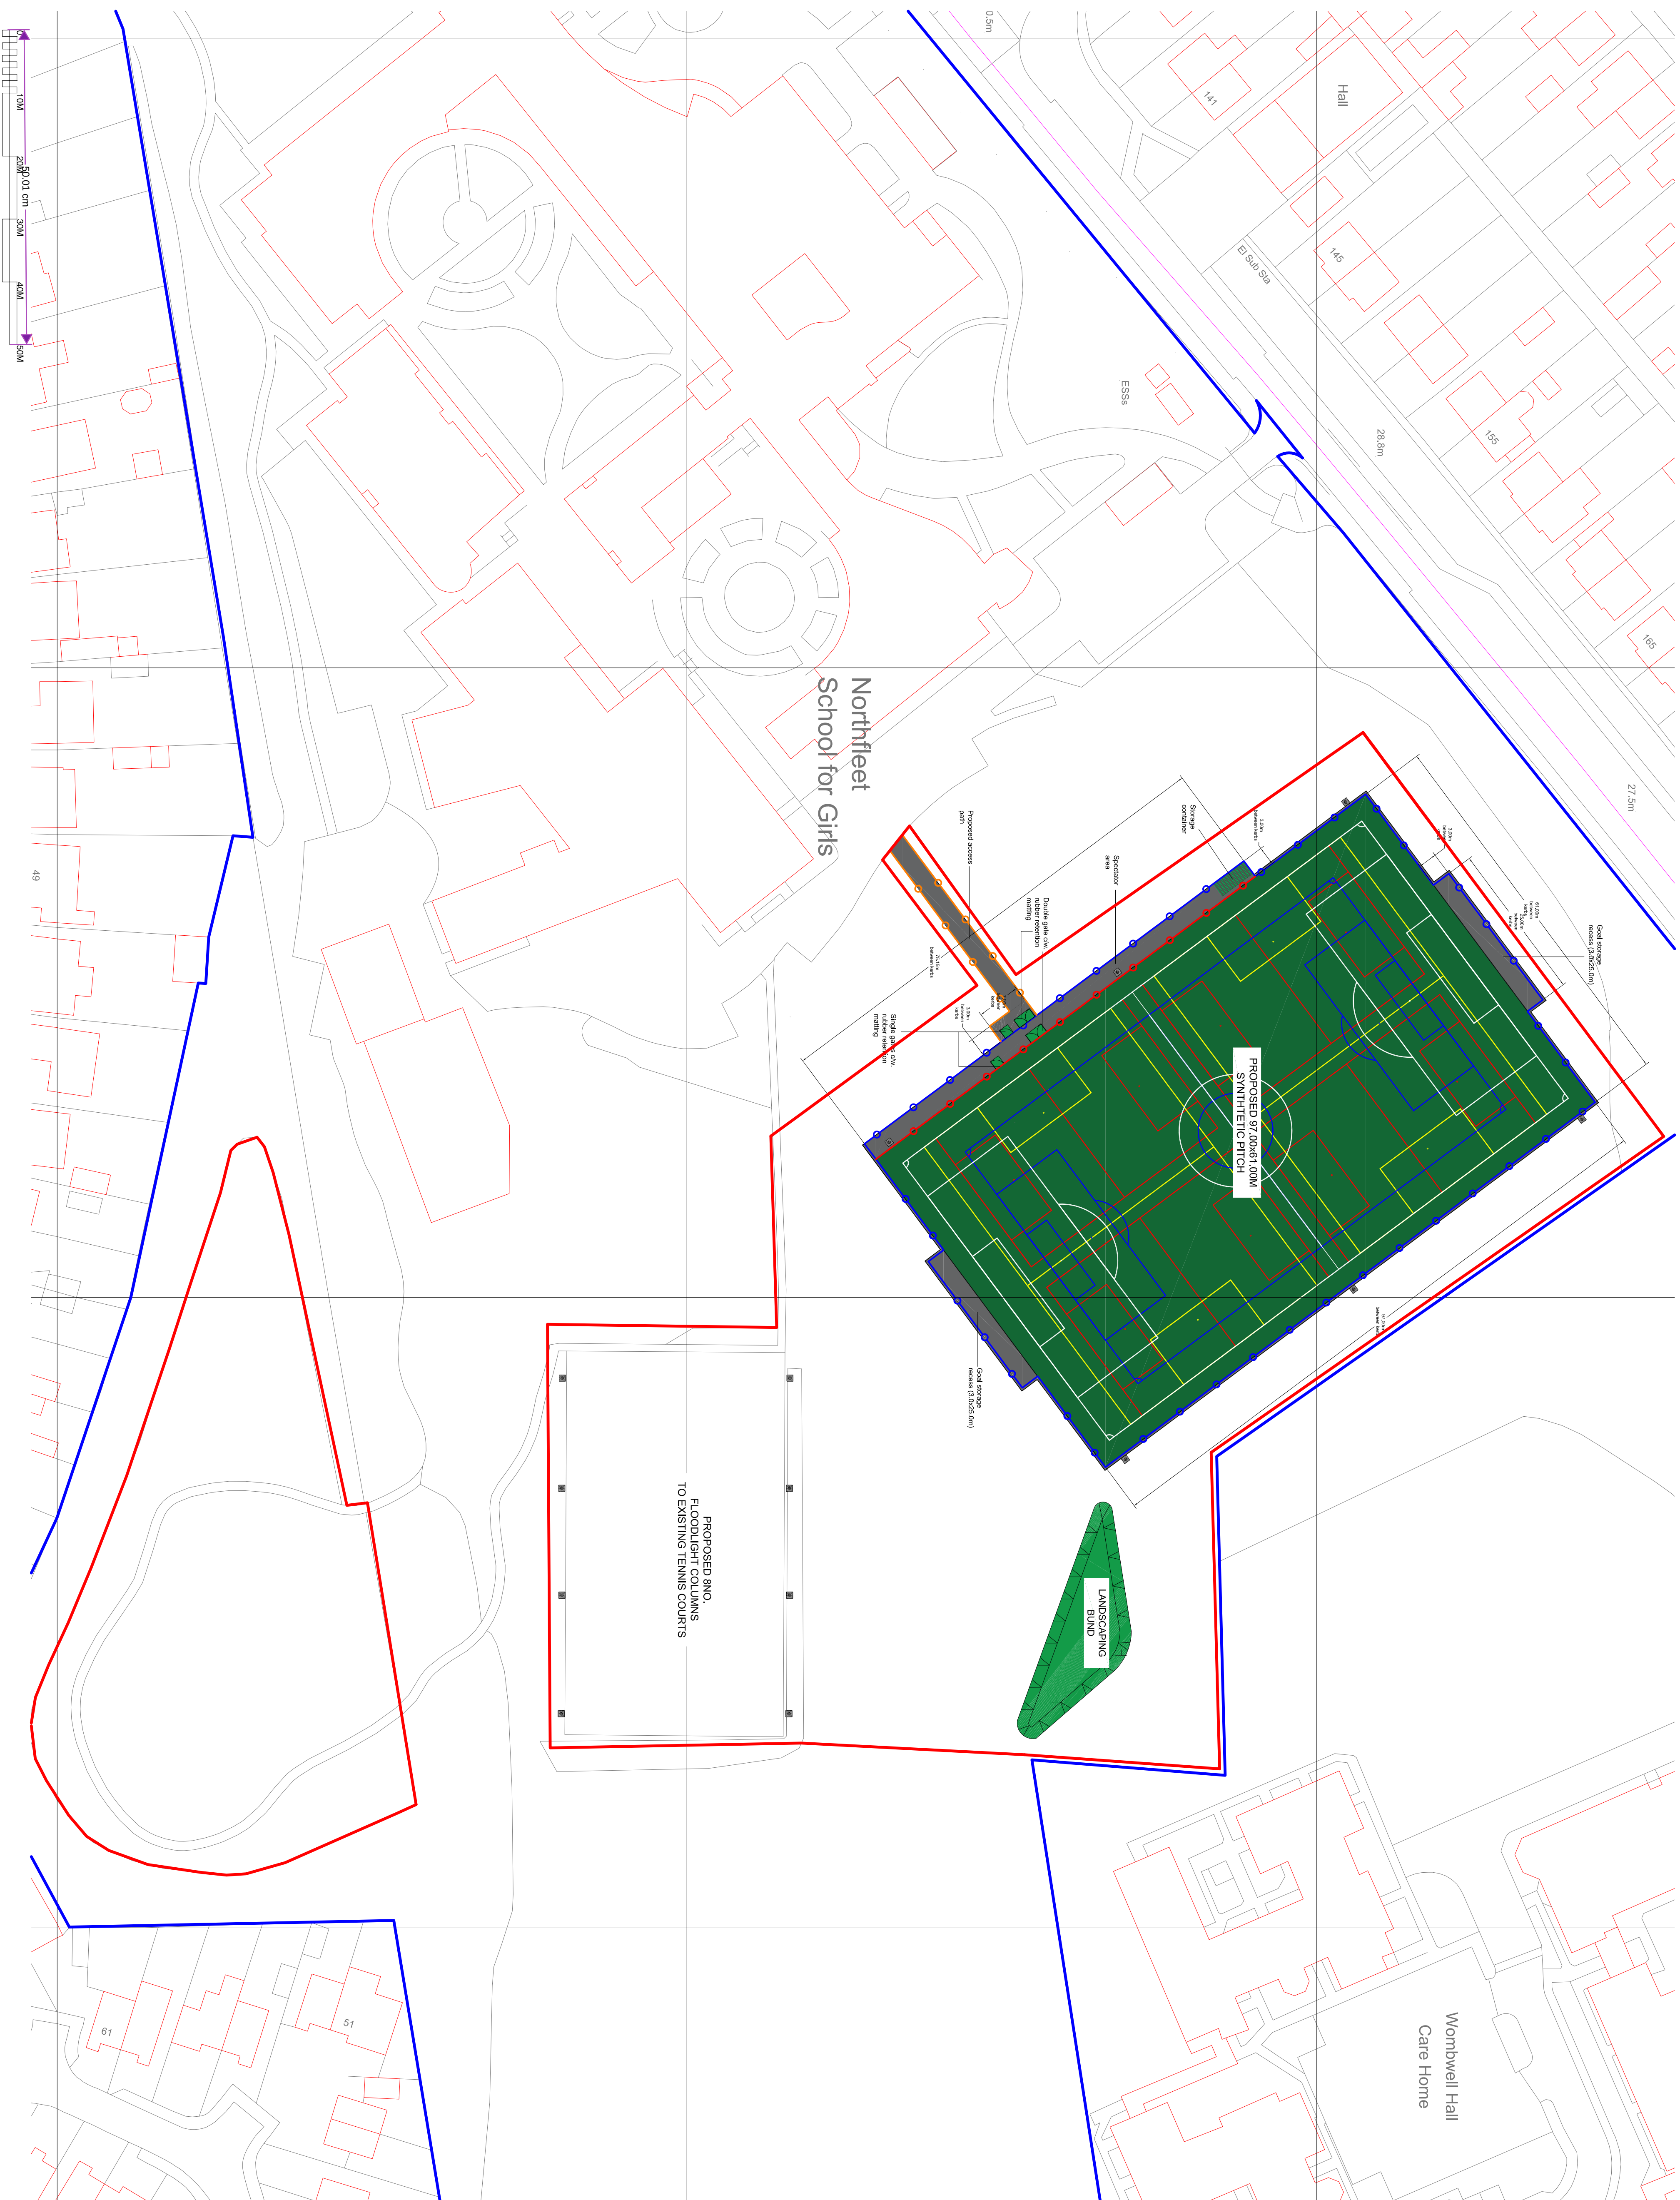

	SYNTHETIC TURF SURFACE
	1.2M HIGH SPECTATOR FENCING
	4.5M HIGH PERIMETER FENCING
	DOUBLE GATE
	SINGLE GATE
	STORAGE CONTAINER AREA
	300MM MOWING STRIP
	6M NO FLOODLIGHTING COLUMNS TO AGP
	8M NO FLOODLIGHTING COLUMNS TO EXISTING TENNIS COURTS
	INDICATIVE LANDSCAPING BUND


CHECK ALL DIMENSIONS PRIOR TO COMMENCEMENT OF WORK.
NO GUARANTEE CAN BE GIVEN THAT ALL SERVICES HAVE BEEN SHOWN ON THE DRAWING.

NO GUARANTEE CAN BE GIVEN TO THE ACCURACY AND COMPLETENESS OF ANY INFORMATION PROVIDED BY THE CLIENT. THE DRAWING IS FOR INFORMATION ONLY AND WILL BE ACCEPTED FOR ANY USES OTHER THAN THAT OF A LACK OF LIABILITY IN ANY SERVICE PROVIDER REQUESTING INFORMATION.

RELEVANT SERVICE DRAWINGS SHOULD BE OBTAINED FROM APPROPRIATE SERVICE PROVIDERS AND USED IN CONJUNCTION WITH THIS DRAWING.

REFERENCE SHOULD ALSO BE MADE TO HISTORICAL PLANS AND AS BUILT DRAWINGS.

THIS DRAWING IS COPYRIGHT TO LABORSORT LTD

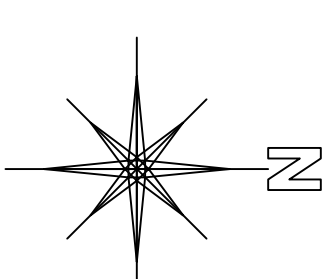

REVISION	DATE	
A	21.12.2024	red line amended



Unit 3, Aerial Way, Hucknall, Nottinghamshire, NG15 6DW
+44 (0)115 968 1998
www.labsport.com
info@labsport.co.uk

NORTH FLEET SCHOOL

ARTIFICIAL GRASS PITCH (AGP) DEVELOPMENT

PROPOSED BLOCK PLAN

PLANING	DATE	TIME	LOCATION
01	06.10.2024	15:00	24-004(G-218481) 03