

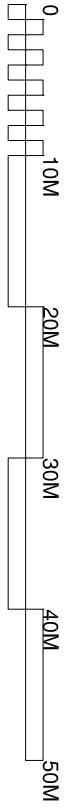
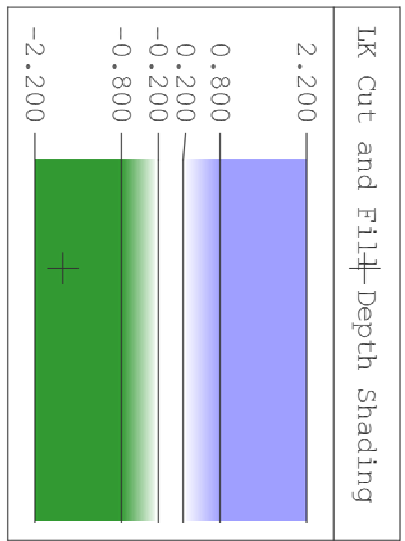


ARTIFICIAL GRASS PITCH (AGP) PROPOSAL

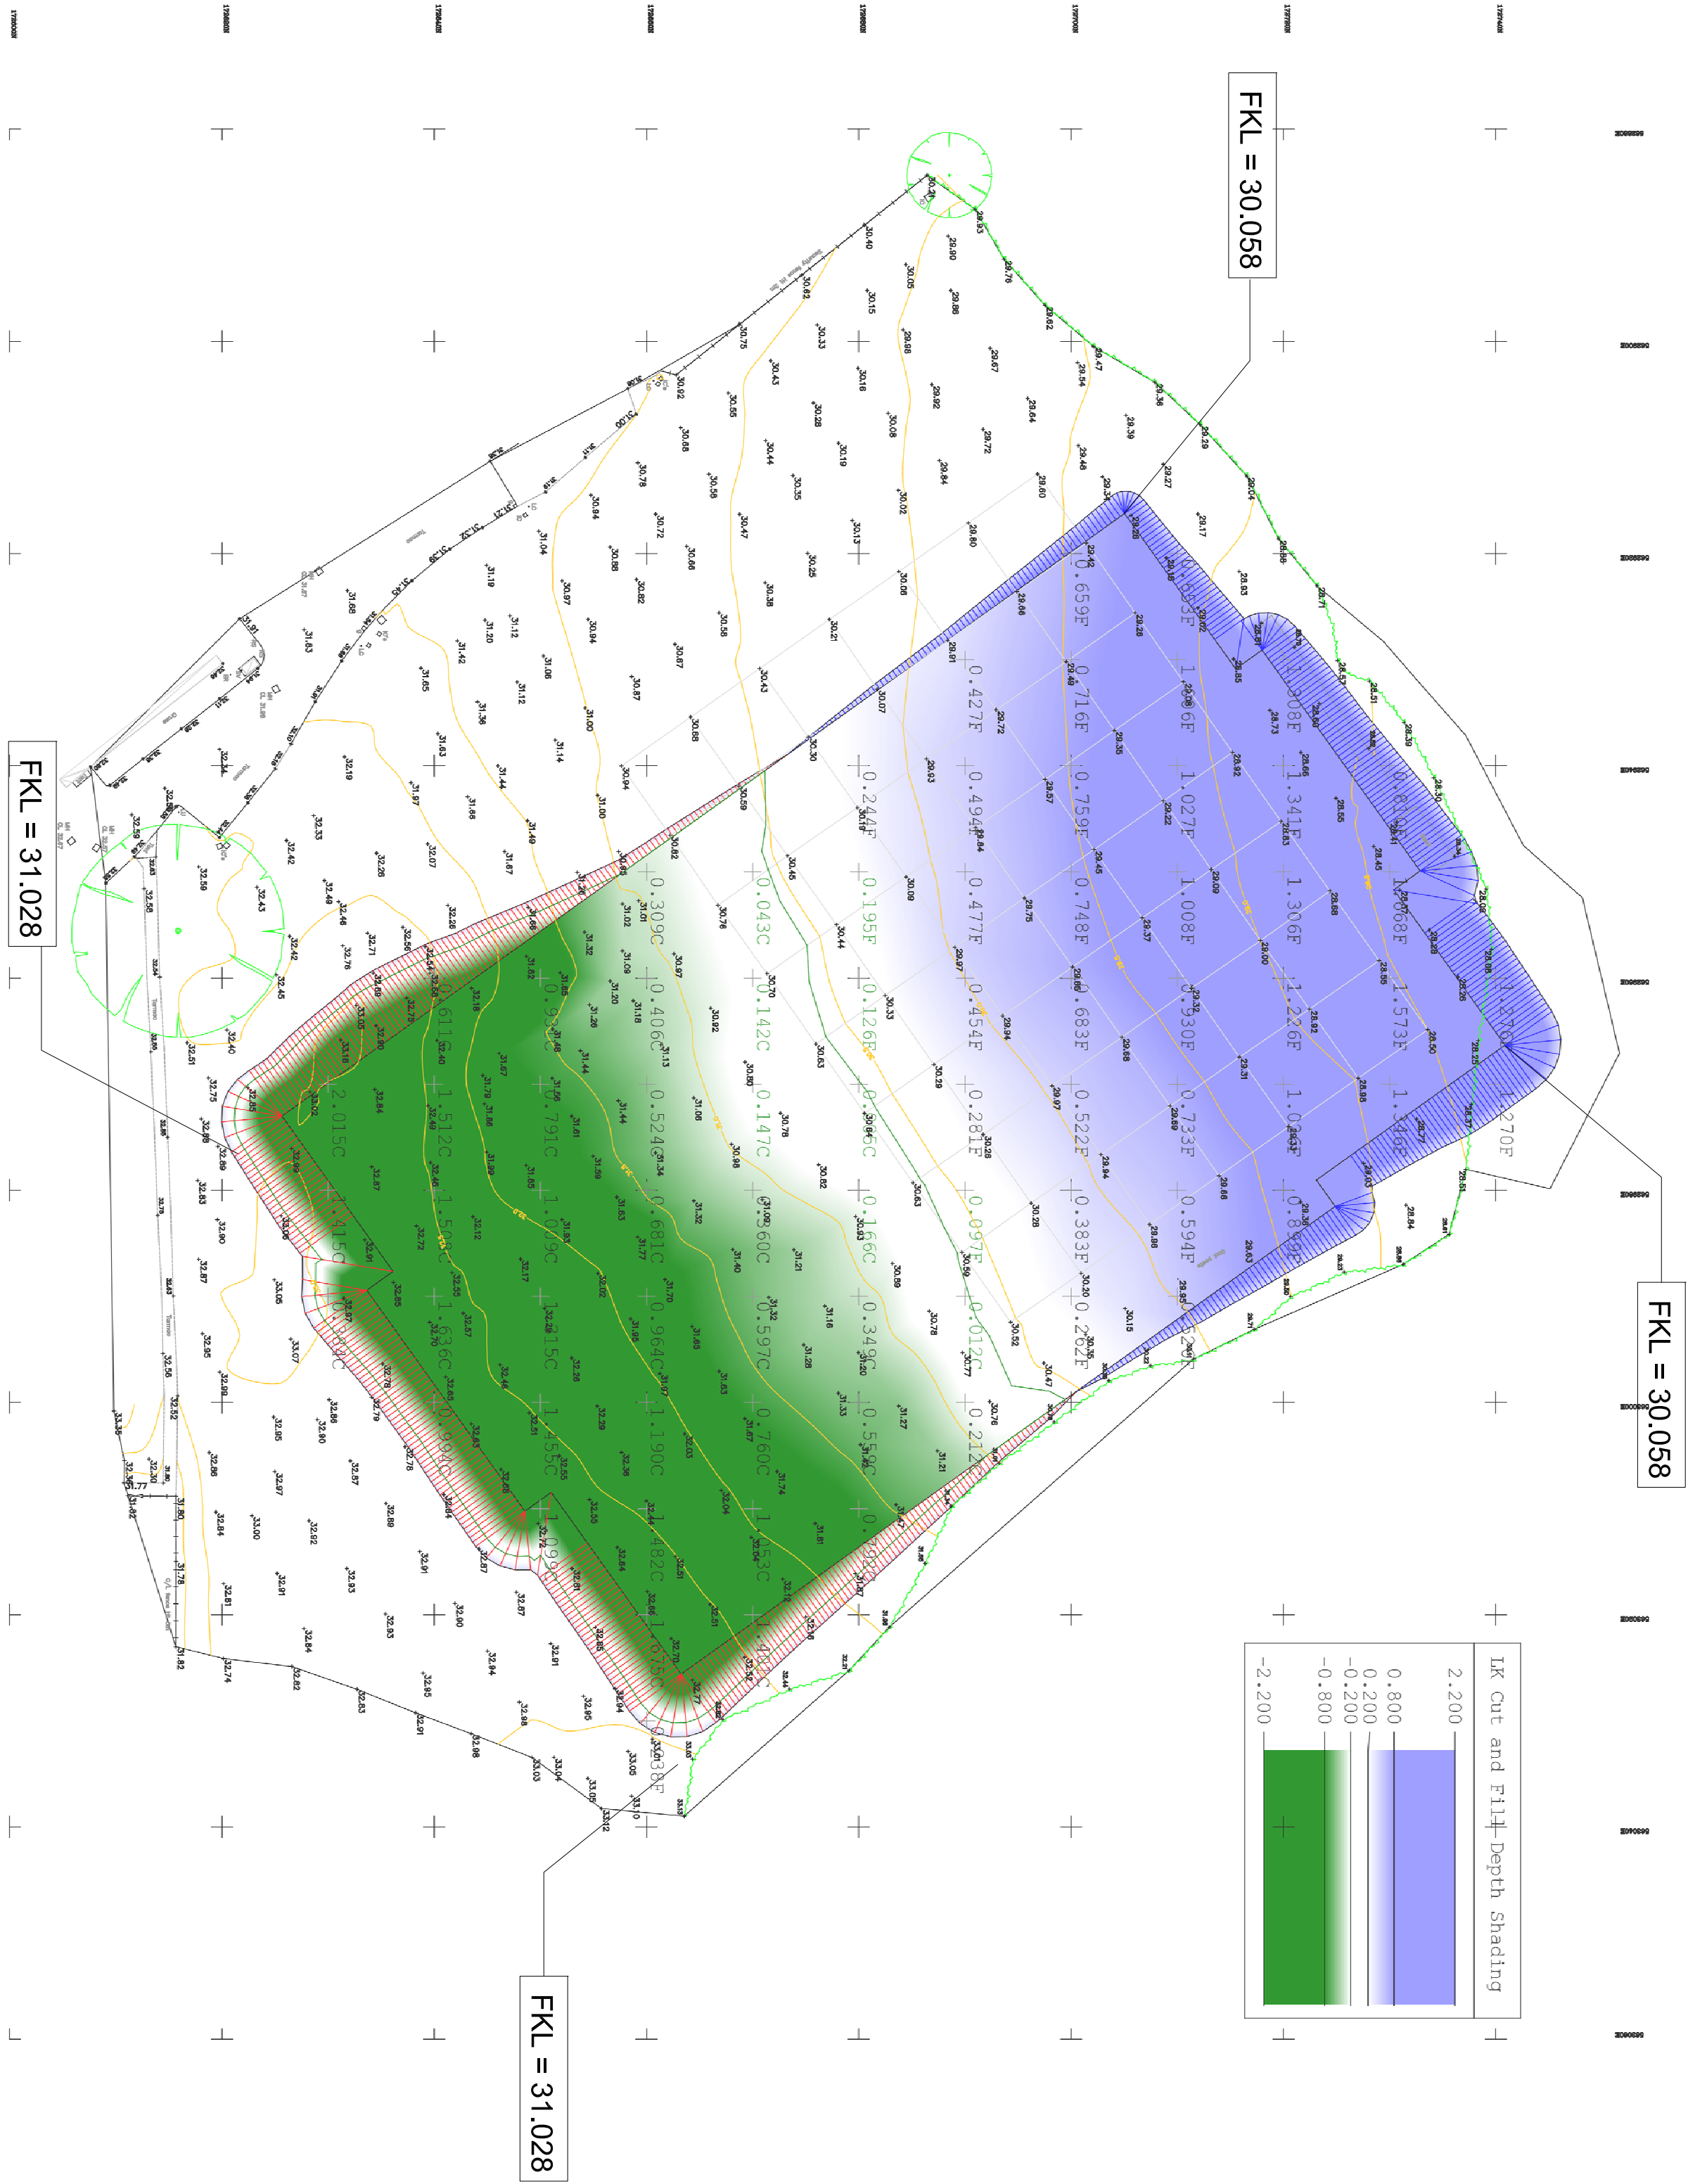

NO GUARANTEE CAN BE GIVEN THAT ALL SERVICES HAVE BEEN SHOWN ON THE DRAWING.
NO GUARANTEE CAN BE GIVEN TO THE ACCURACY AND COMPLETENESS OF ANY SERVICE PROVIDED INFORMATION SHOWN IN THIS DRAWING AND NO LIABILITY WILL BE ACCEPTED FOR ANY LOSSES THAT ARISE DUE TO A LACK OF ACCURACY IN ANY SERVICE PROVIDED RECORD INFORMATION.
RELEVANT SERVICE DRAWINGS SHOULD BE OBTAINED FROM APPROPRIATE SERVICE PROVIDERS AND USED IN CONJUNCTION WITH THIS DRAWING.
REFERENCE SHOULD ALSO BE MADE TO HISTORICAL PLANS AND AS BUILT DRAWINGS.
THIS DRAWING IS COPYRIGHT TO LABOSPORT LTD

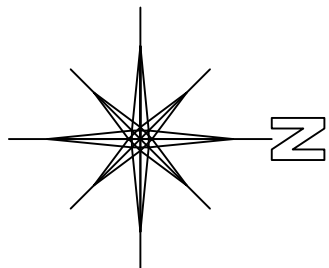

Labosport Ltd
Unit 3, Arcus Way, 12, The Enterprise Centre, Northwich, Cheshire, N.W15 8DW
Tel: 01113 566 7099
www.labosport.com
info@labosport.co.uk

CUSTOMER: NORTHFLEET SCHOOL

PROJECT: ARTIFICIAL GRASS PITCH (AGP) DEVELOPMENT

DRAWING: EARTHWORKS - 97X61M

DRAWING	DATE	BY	CHECKED	SCALE	PROJECT
PLANNING	17/05/24	G-218831	17/05/24	1:500	01
DATE	17/05/24	BY	17/05/24	SCALE	PROJECT
24-004(G-218481) 04A					