
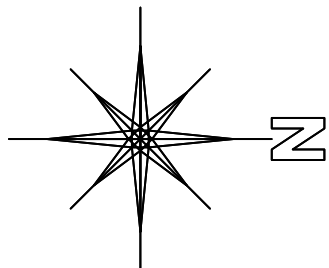


ARTIFICIAL GRASS PITCH (AGP) PROPOSAL

CHECK ALL DIMENSIONS PRIOR TO COMMENCEMENT OF WORK.
NO GUARANTEE CAN BE GIVEN THAT ALL SERVICES HAVE BEEN SHOWN ON THE DRAWING.
NO GUARANTEE CAN BE GIVEN TO THE ACCURACY AND COMPLETENESS OF ANY SERVICE PROVIDED. RECENT INFORMATION SHOWN IN THIS DRAWING AND ANY LIABILITY WILL BE ACCEPTED FOR ANY LOSSES THAT ARISE DUE TO A LACK OF ACCURACY IN ANY SERVICE PROVIDER'S RECENT INFORMATION.
RELEVANT SERVICE DRAWINGS SHOULD BE OBTAINED FROM APPROPRIATE SERVICE PROVIDER AND USED IN CONJUNCTION WITH THIS DRAWING.
REFERENCE SHOULD ALSO BE MADE TO HISTORICAL PLANS AND AS BUILT DRAWINGS.
THIS DRAWING IS COPYRIGHT TO LABORGROUPE LTD.

THIS DRAWING IS COPYRIGHT TO LABOSPORT LTD

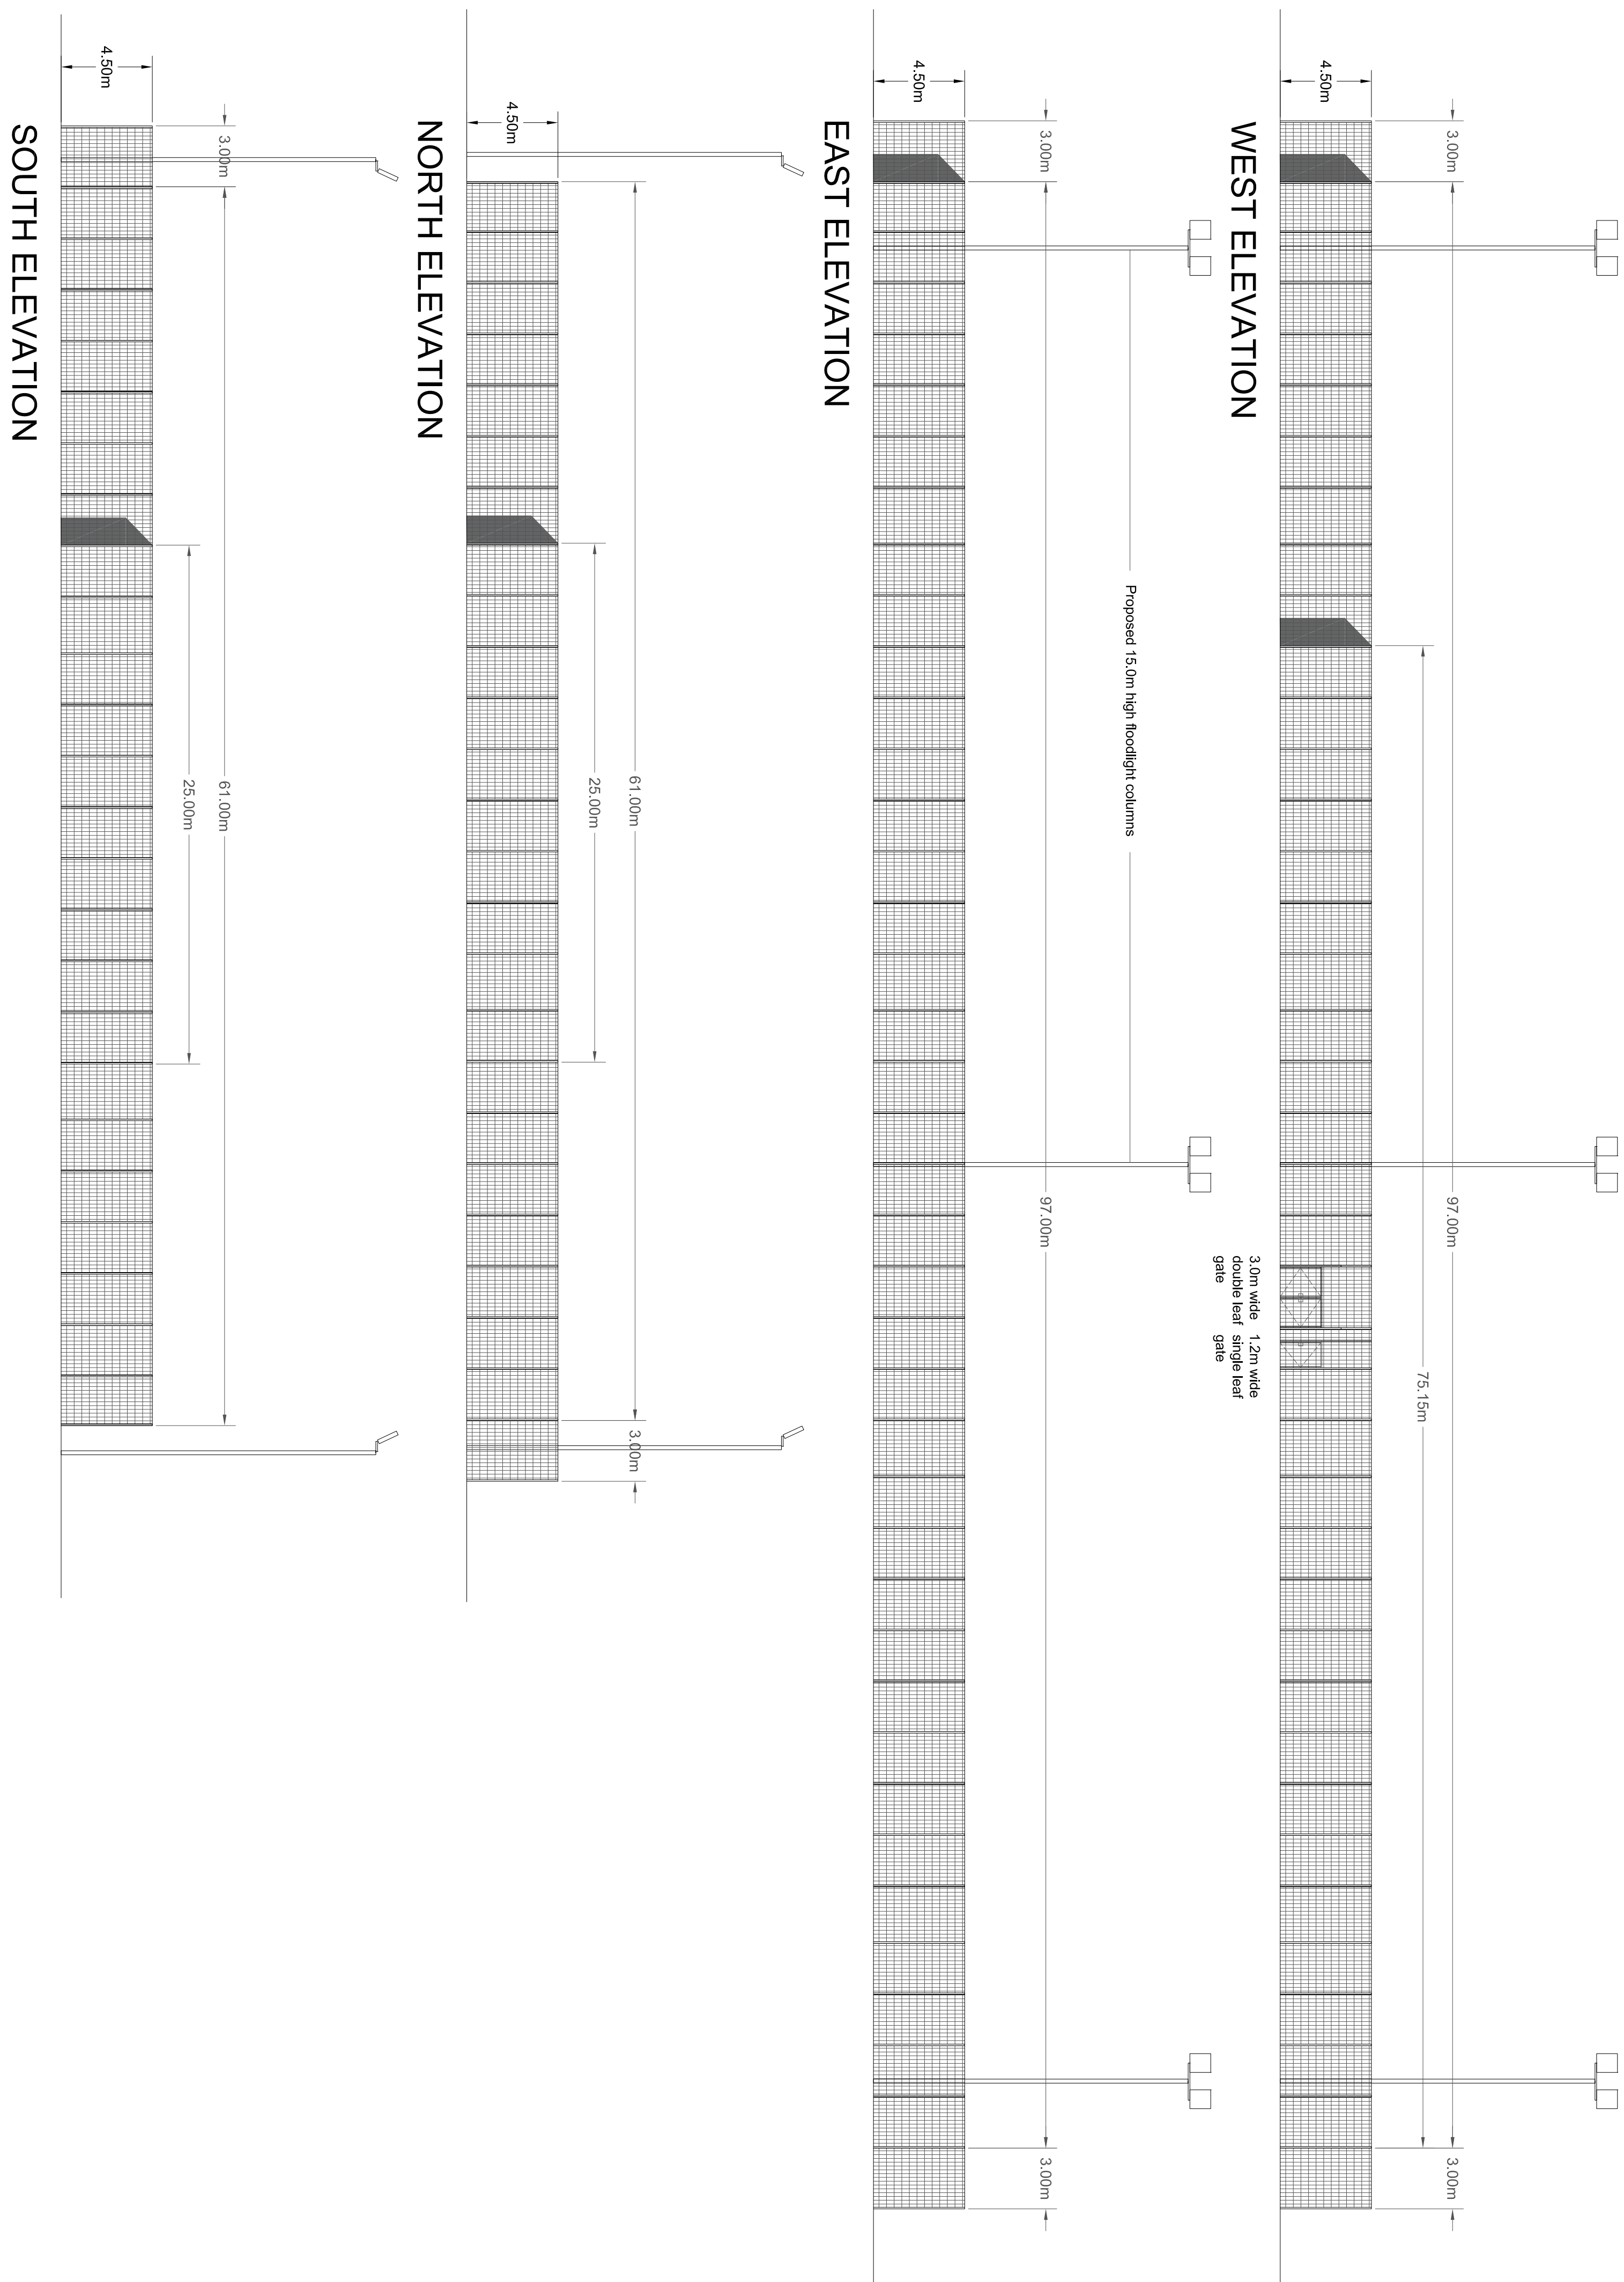

LEGEND / KEY



Unit 3, Aerial Way, Hucknall, Nottinghamshire, NG15 6DW
Labosport Ltd
+44 (0)115 968 1998
www.labosport.com
info@labosport.co.uk

AUTHOR _____

NORTHFLEET SCHOOL

PROJECT	C	R	E	A	T

PROPOSED ELEVATIONS

	PLANNING	REPORT BY	DATE
SERIALS	G-218481		06.10.24
PROJECT	LSUK 24-004	ISSUE DATE	
A1		1:200	
REF NO	SCALE	CADWALD	

